


front / south - east


side / north - east

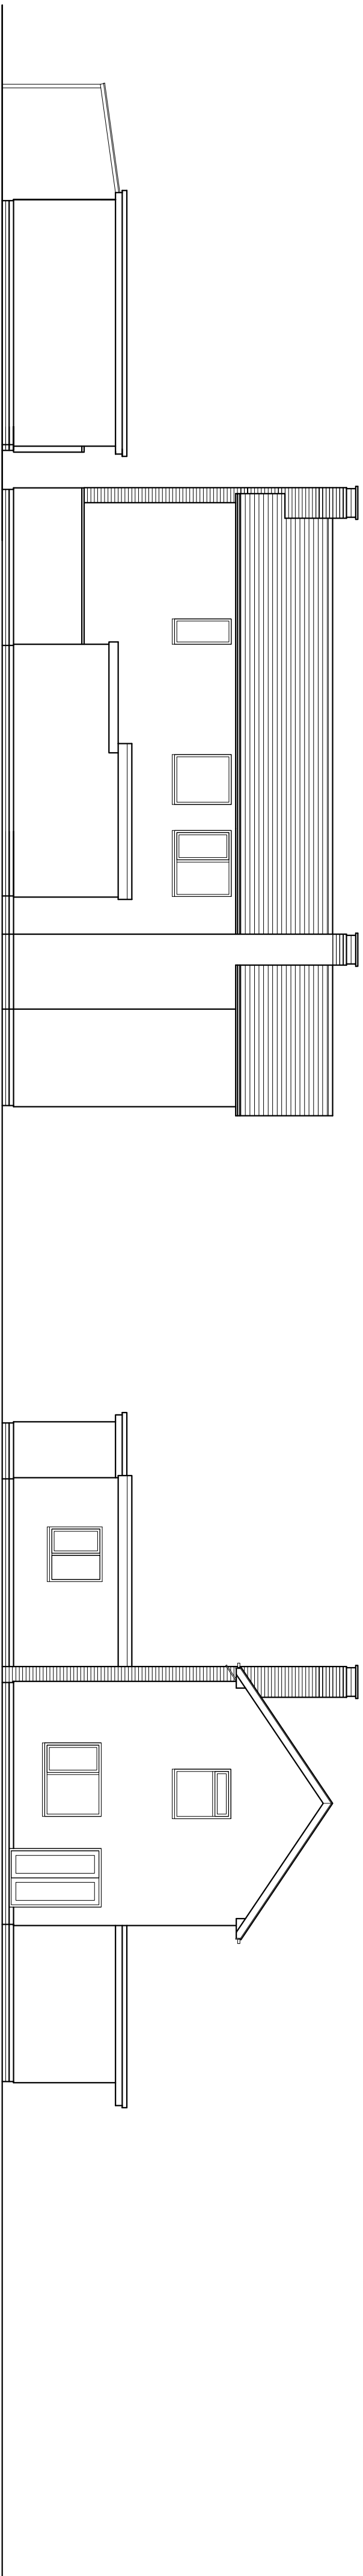

rear / north - west

side / south - west

existing elevations scale 1 : 100

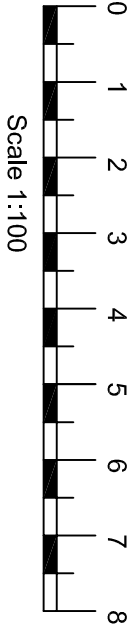

General terms and conditions

Design Copyright vested in tth.architecture ltd
No 8 Wall Street, Holywell, Flintshire CH8 7PL
per Thomas Hughes BA (Hons) Arch.

Where any discrepancy is found to exist within or between drawings and documents it shall be the responsibility of tth.architecture ltd in sufficient time so as not to hinder the progress of the works.

For the avoidance of doubt all structural dimensions are measured to structure and not finishes unless clearly stated/shown otherwise.

tth.architecture ltd shall not be liable for any use of drawings and documents for any other purpose other than for which the same were prepared by or on behalf of tth.architecture ltd.

Do not scale from drawings - Work to figured dimensions only.
All dimensions to be checked on site prior to the execution of any work.

These plans show general positions of boundaries; they do not show the exact line of boundaries. Where boundaries have been shown on the ground, Client to confirm all necessary third party and contractual agreements required to carry out alteration works. tth.architecture ltd cannot take any responsibility for any dispute concerning boundary lines or party wall issues arising from the works proposed in these drawings.

These drawings and specifications have been carefully calculated in accordance with approved document L and SAP. All details and material specifications must be strictly adhered to. Contractor must not use alternative products or methods of construction.

not for construction

Approval Copy -
Client Signature:
Date:

revision	description	name/date
-	-	- / -
-	-	- / -
-	-	- / -
-	-	- / -

tth ..architecture ltd.
8 wall street, holywell, flintshire, ch8 7pl
tel : 01352 717 988 fax : 01352 717 994
website: www.ttharchitecture.com e-mail: tth.architecture@btuk21.com

- ☐ proposed *Extension and Internal Alterations*
- ☐ at *Woodlea, Kiln Road, Bangor On Dee*
- ☐ for *Mr Roberts*
- ☐ 06.09 tth scale as indicated a1

rear / north - west
proposed elevations scale 1 : 100

side / south - west

Job number	8025	Checked	
Drawing number	PL2	Revision	
Drawing Title	elevations		