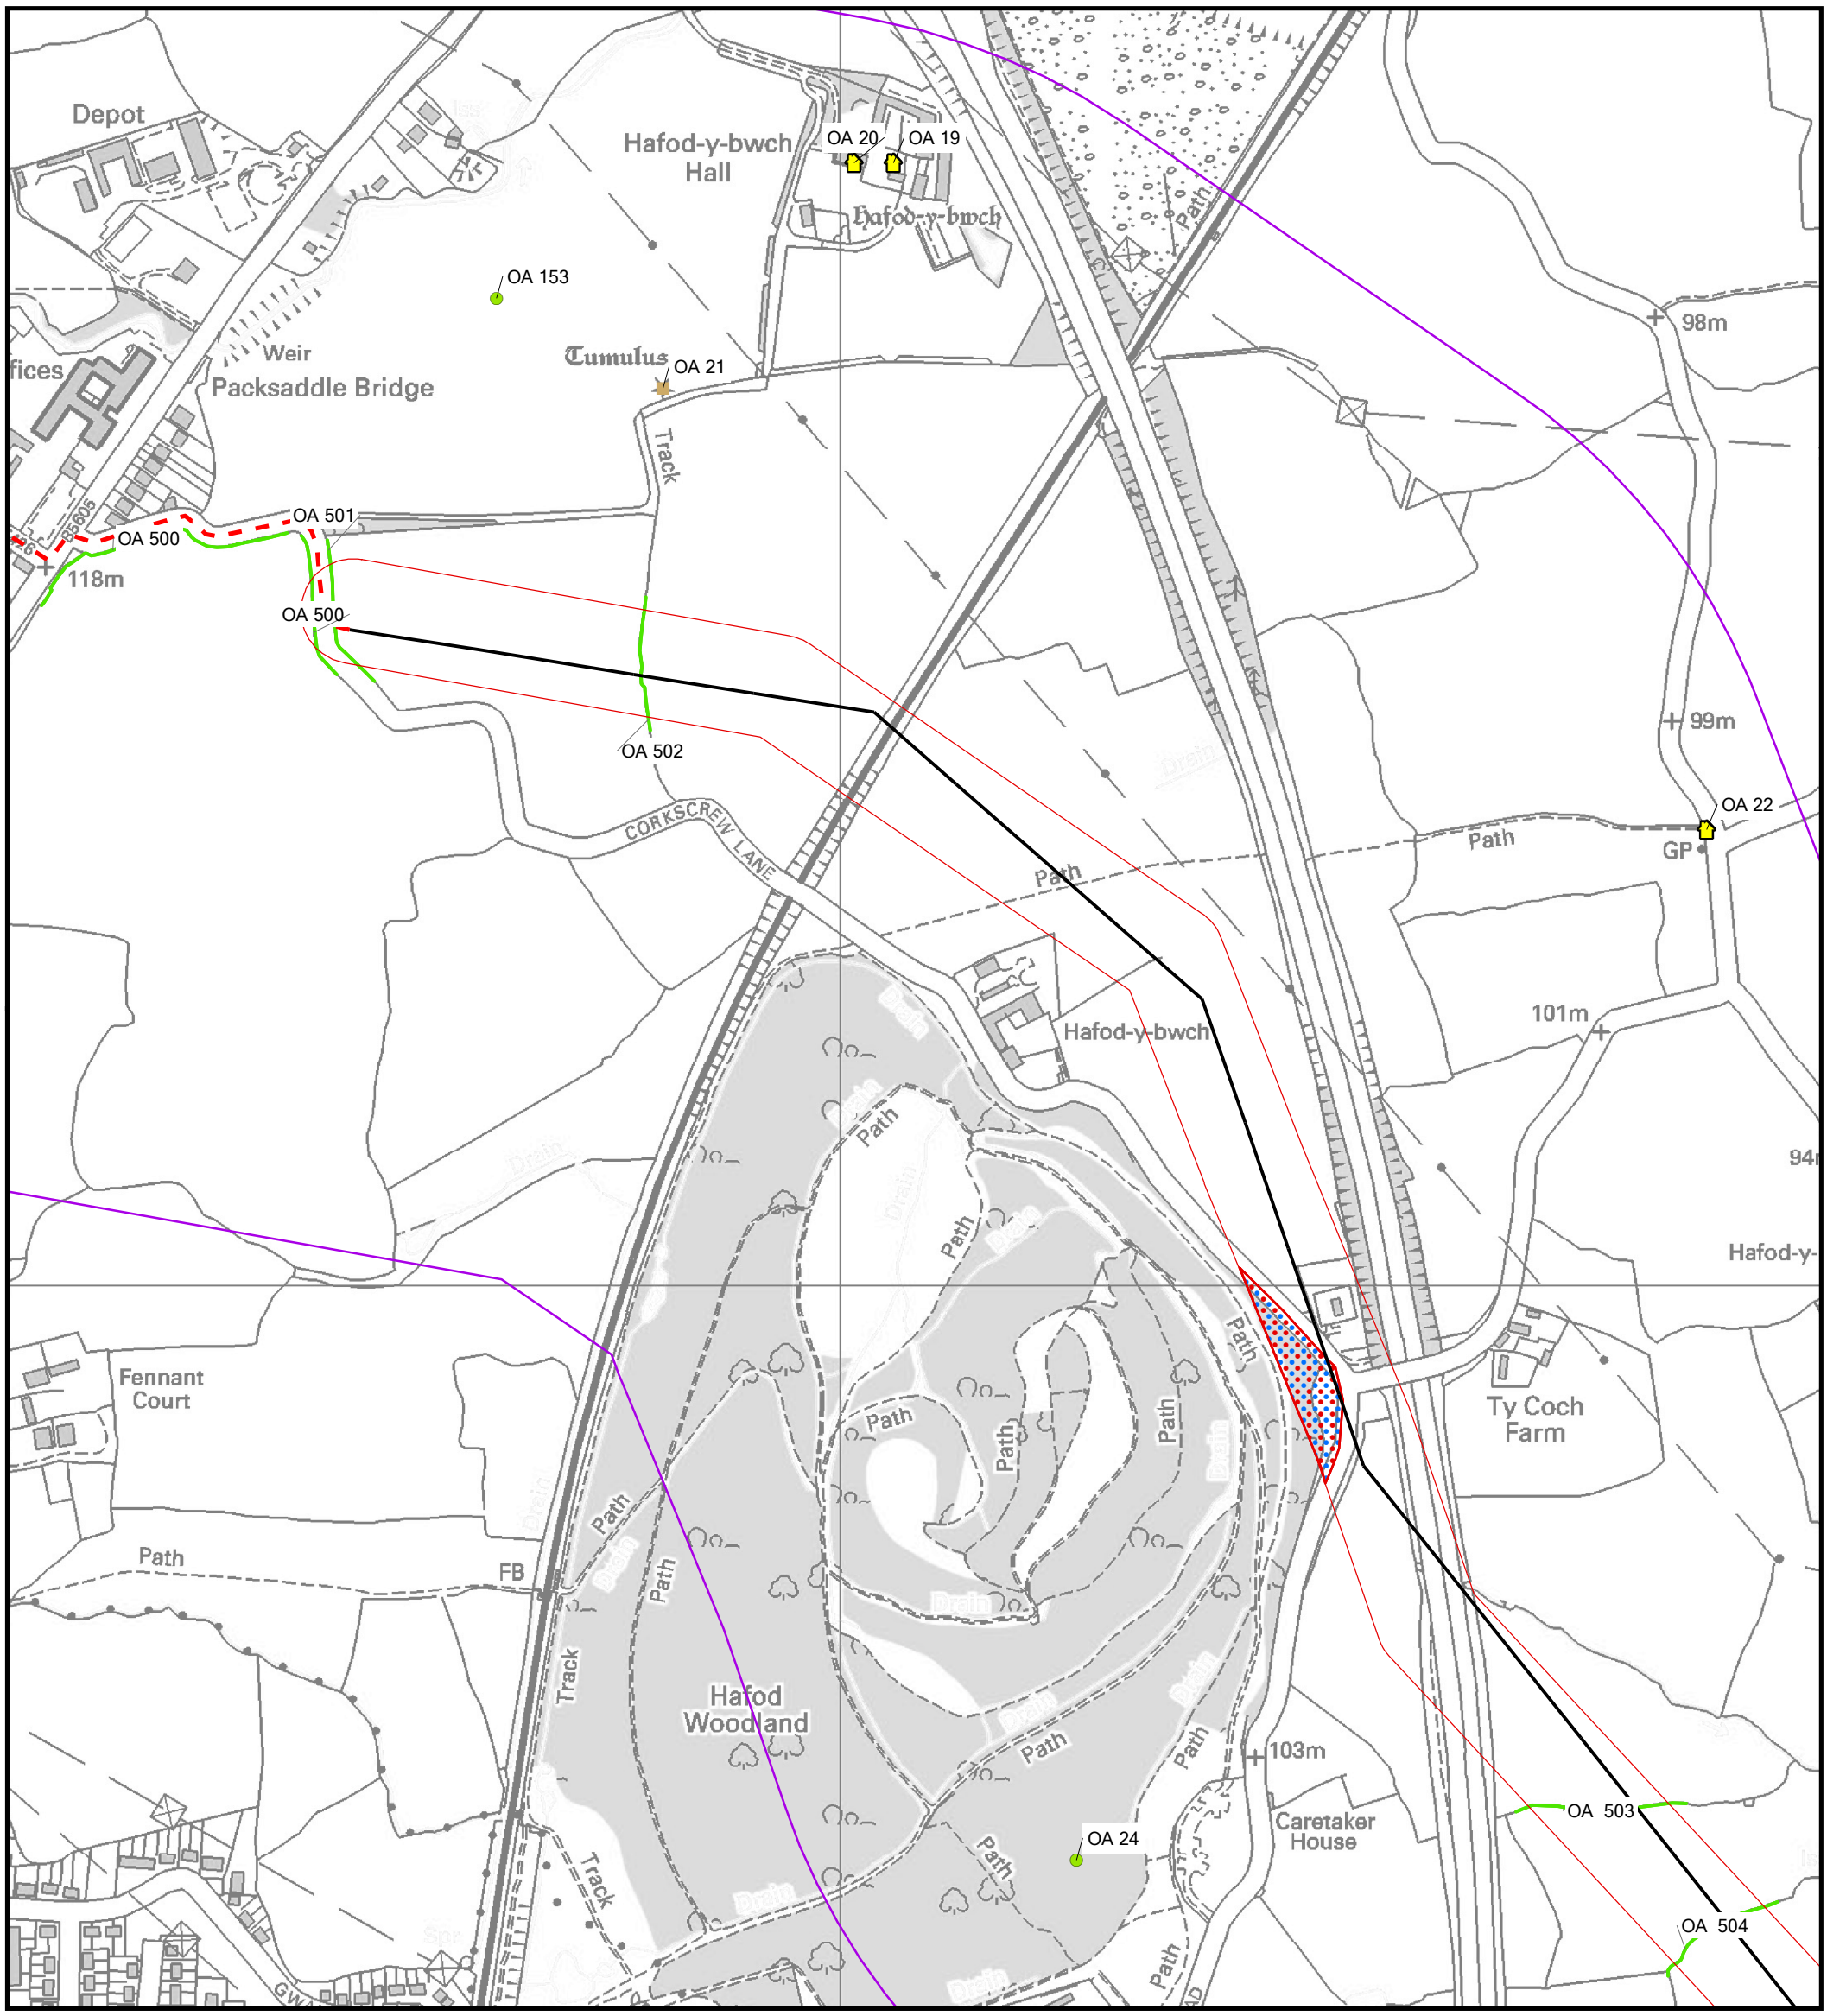

Key

- Proposed route for overhead line
- Tolerance corridor for siting supports
- Proposed route (buried cable)
- Sensitive locations, avoided where possible
- 1km corridor
- Registered Historic Parks and Gardens
- Scheduled Ancient Monument (area)
- Historic hedgerow
- Scheduled Ancient Monument (linear)
- Linear monument
- Archaeological Event
- Building
- Cropmark
- Earthwork
- Findspot
- Historic landscape feature
- Listed building
- SAM and Listed Building
- Scheduled Ancient Monument

Reproduced from the Ordnance Survey with the permission of The Controller of Her Majesty`s Stationery Office, Crown Copyright TEP, The Environment Partnership, Genesis Centre, Birchwood Science Park, Warrington, Cheshire. WA3 7BH. Licence No. AL 52685A

SP MANWEB

Legacy to Oswestry 132kV Overhead Line Environmental Statement

Figure No:	16.3
Drawing Title:	Archaeology Constraints 2 of 18
Scale:	1:5,000 @ A3

TEP Ref: D700.142B