


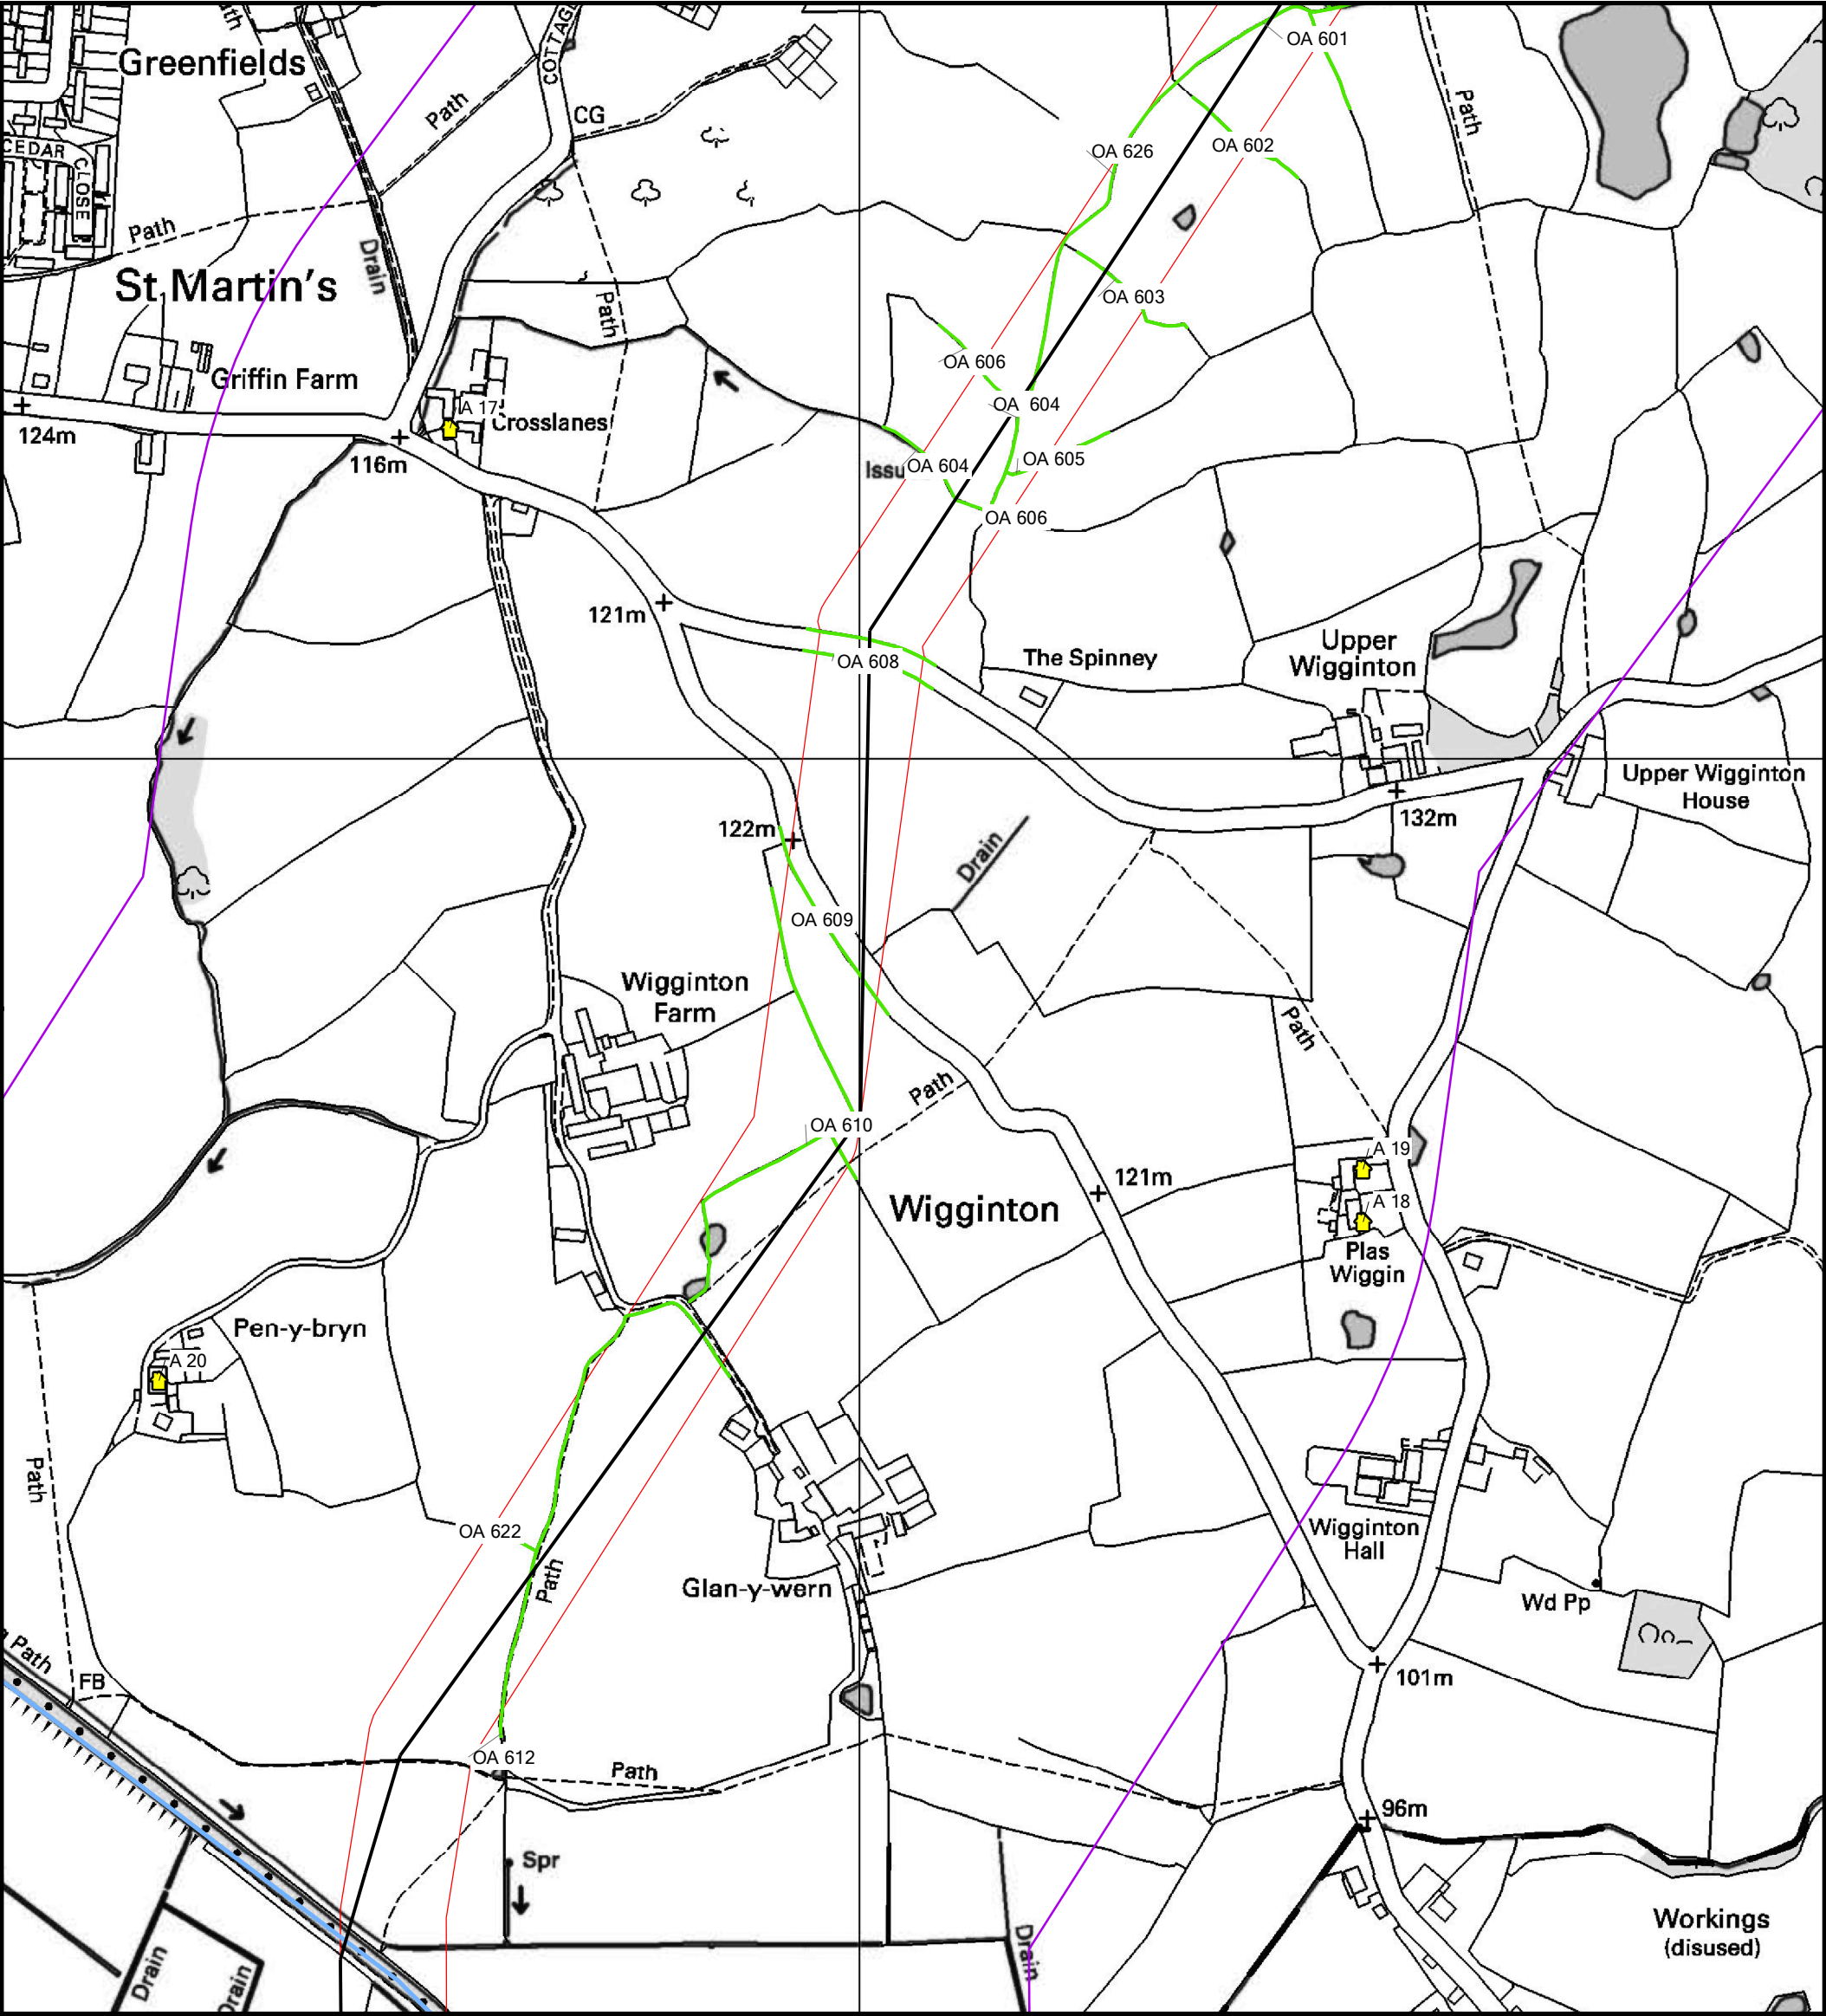

Key

- | | | | |
|--|---|--|----------------------------|
| | Proposed route for overhead line | | Archaeological Event |
| | Tolerance corridor for siting supports | | Building |
| | Proposed route (buried cable) | | Cropmark |
| | Sensitive locations, avoided where possible | | Earthwork |
| | 1km corridor | | Findspot |
| | Registered Historic Parks and Gardens | | Historic landscape feature |
| | Scheduled Ancient Monument (area) | | Listed building |
| | Historic hedgerow | | SAM and Listed Building |
| | Scheduled Ancient Monument (linear) | | Scheduled Ancient Monument |
| | Linear monument | | |



Reproduced from the Ordnance Survey with the permission of The Controller of Her Majesty's Stationery Office, Crown Copyright TEP, The Environment Partnership, Genesis Centre, Birchwood Science Park, Warrington, Cheshire. WA3 7BH. Licence No. AL 52685A



SP MANWEB

Legacy to Oswestry 132kV Overhead Line
Environmental Statement

Figure No: 16.14

Drawing Title: Archaeology Constraints 13 of 18

Scale: 1:5,000 @ A3

TEP Ref: D700.153C