




Key

- 132 kV Wood Pole Line
- 132 kV Underground cable
- Scheduled Monuments (Point Defined)
- Scheduled Monuments (Area Defined)
- Listed Buildings
- Wat's Dyke (Visible Linear Earthwork)
- Offa's Dyke (Visible Linear Earthwork)
- National Trust Land
- Historic Parks, Gardens and Landscapes**
- Historic Park and Garden
- Historic Park and Garden Essential Setting

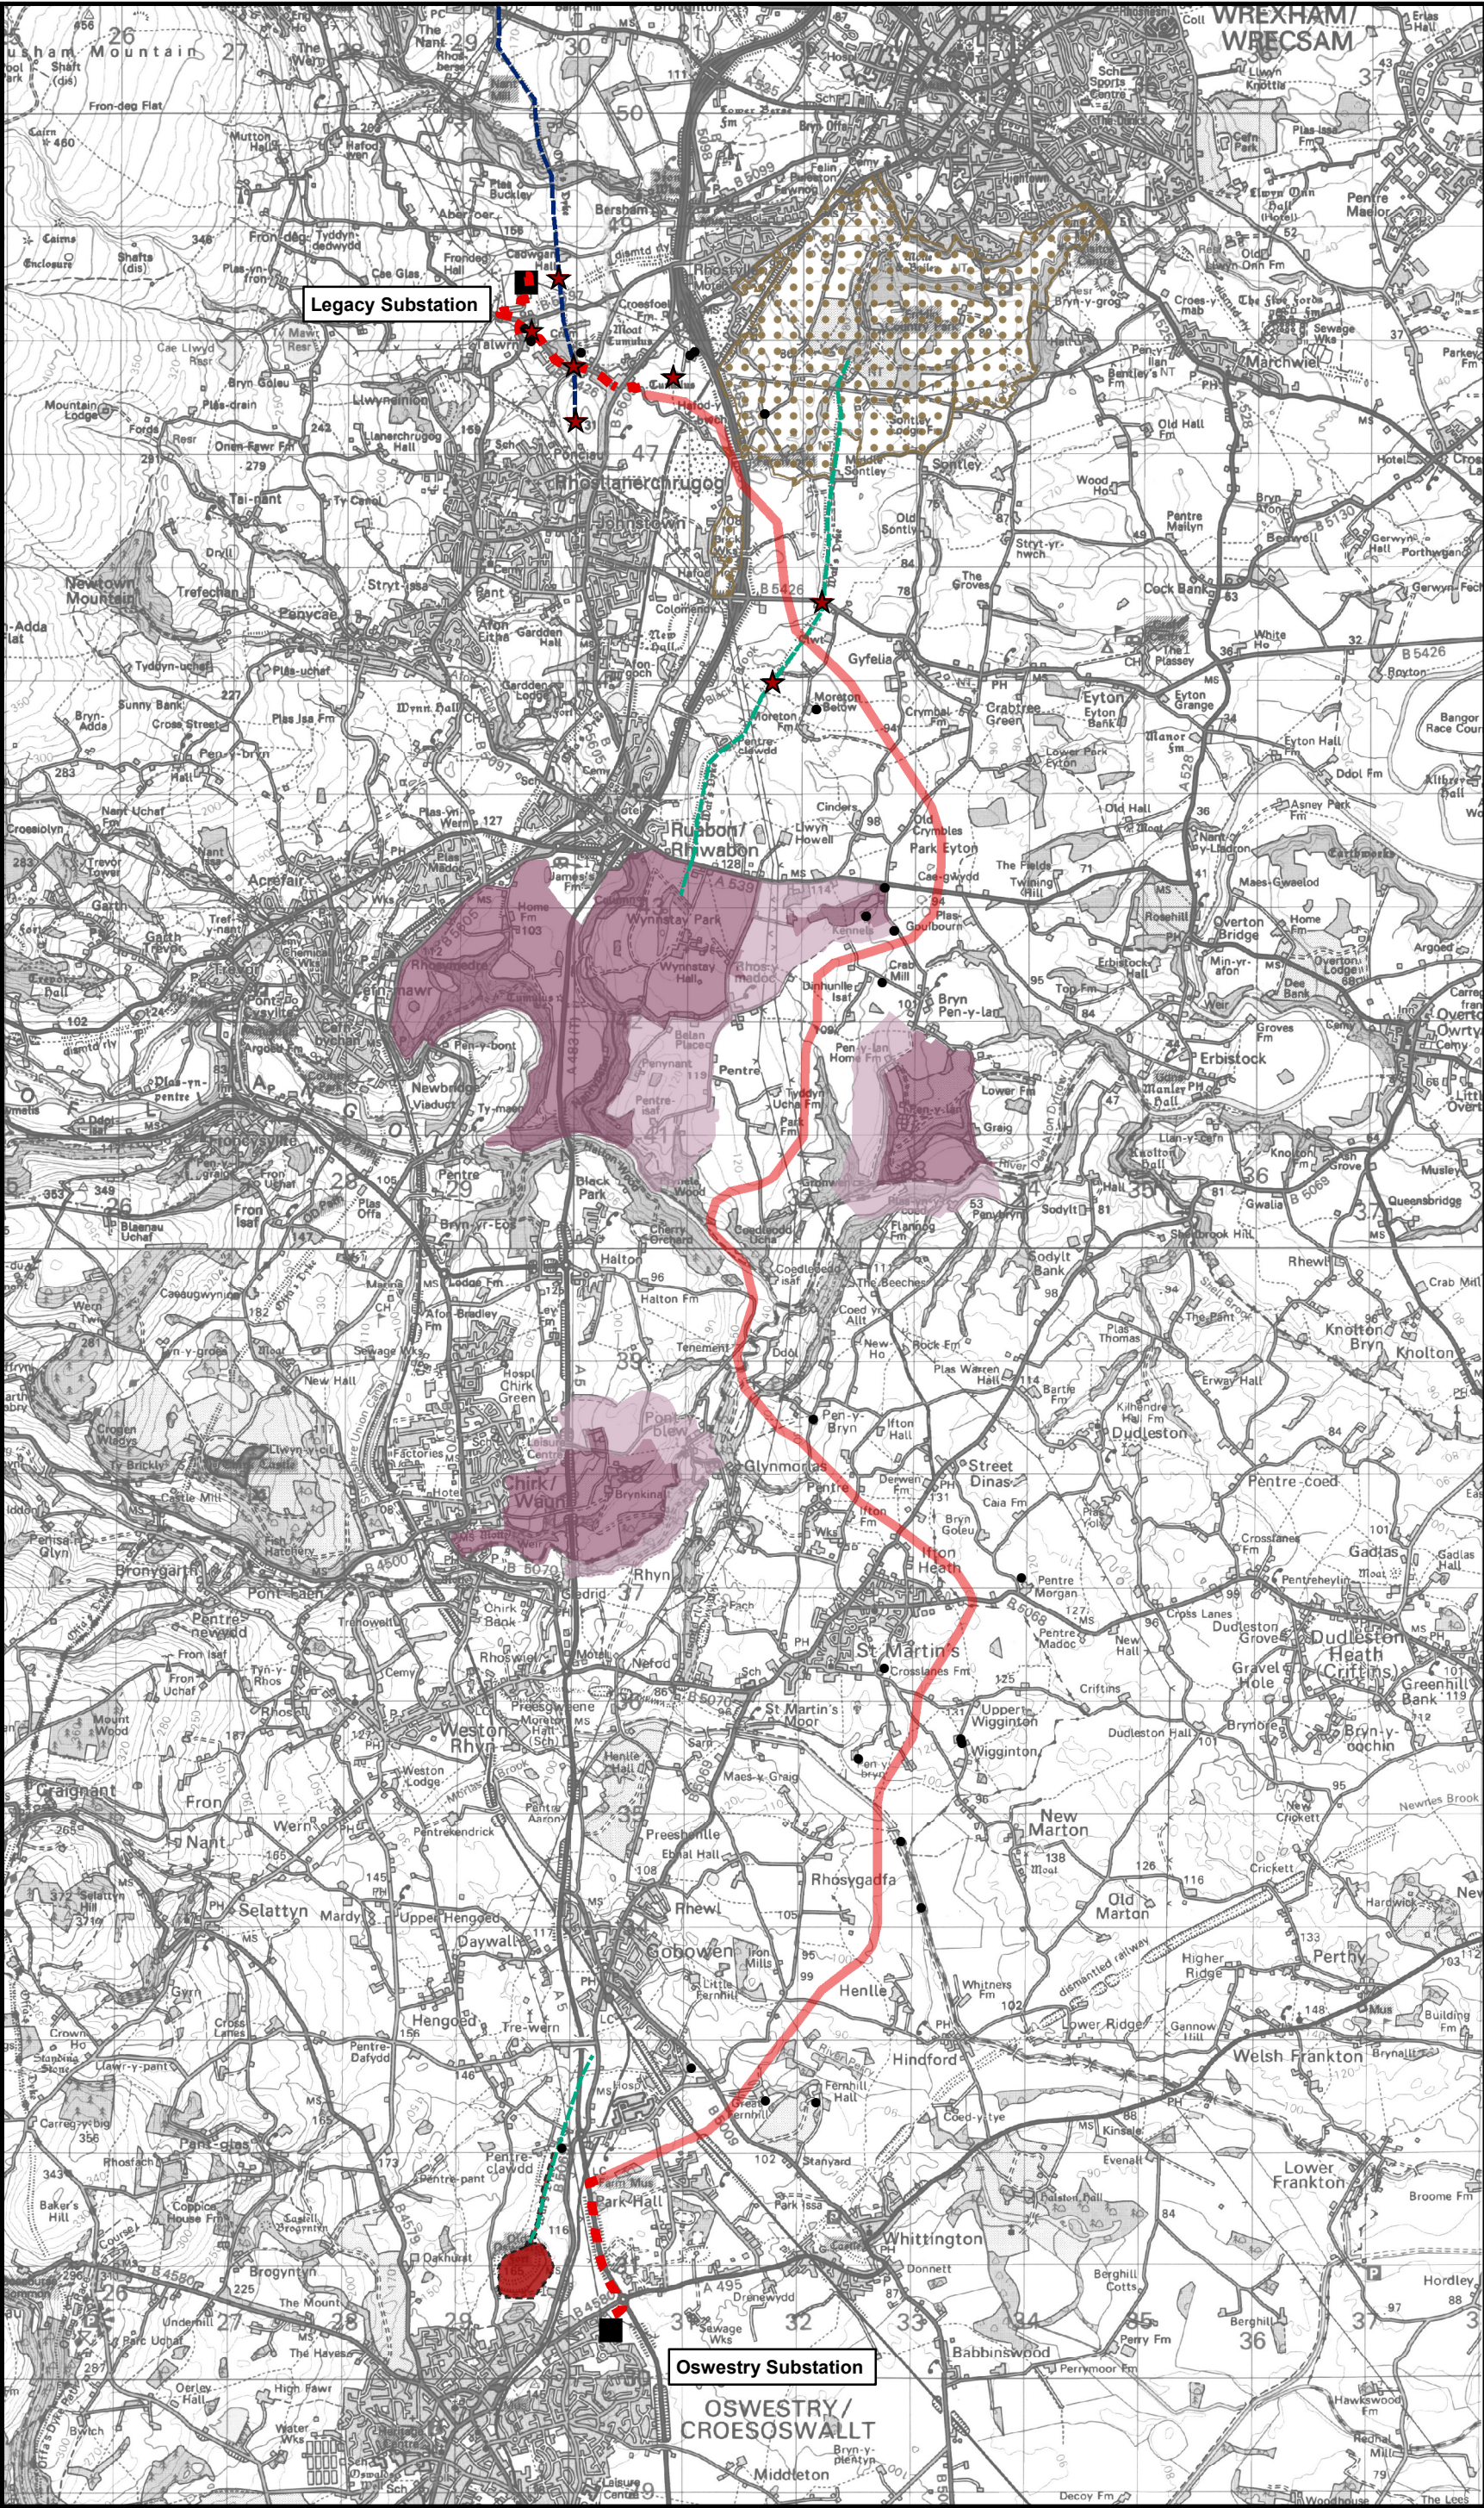

Based on Ordnance Survey Data with permission of the controller of Her Majesty's Stationery Office, Crown Copyright TEP-The Environment Partnership, Genesis Centre, Birchwood Science Park, Warrington, WA3 7BH Licence Number 52685A

SP MANWEB

Legacy to Oswestry 132kV Overhead Line Environmental Statement

Figure No: 16.1

Drawing Title: Cultural Heritage Sites within 500m of Proposed Route

Scale: 0 0.5 1 1.5 Km