


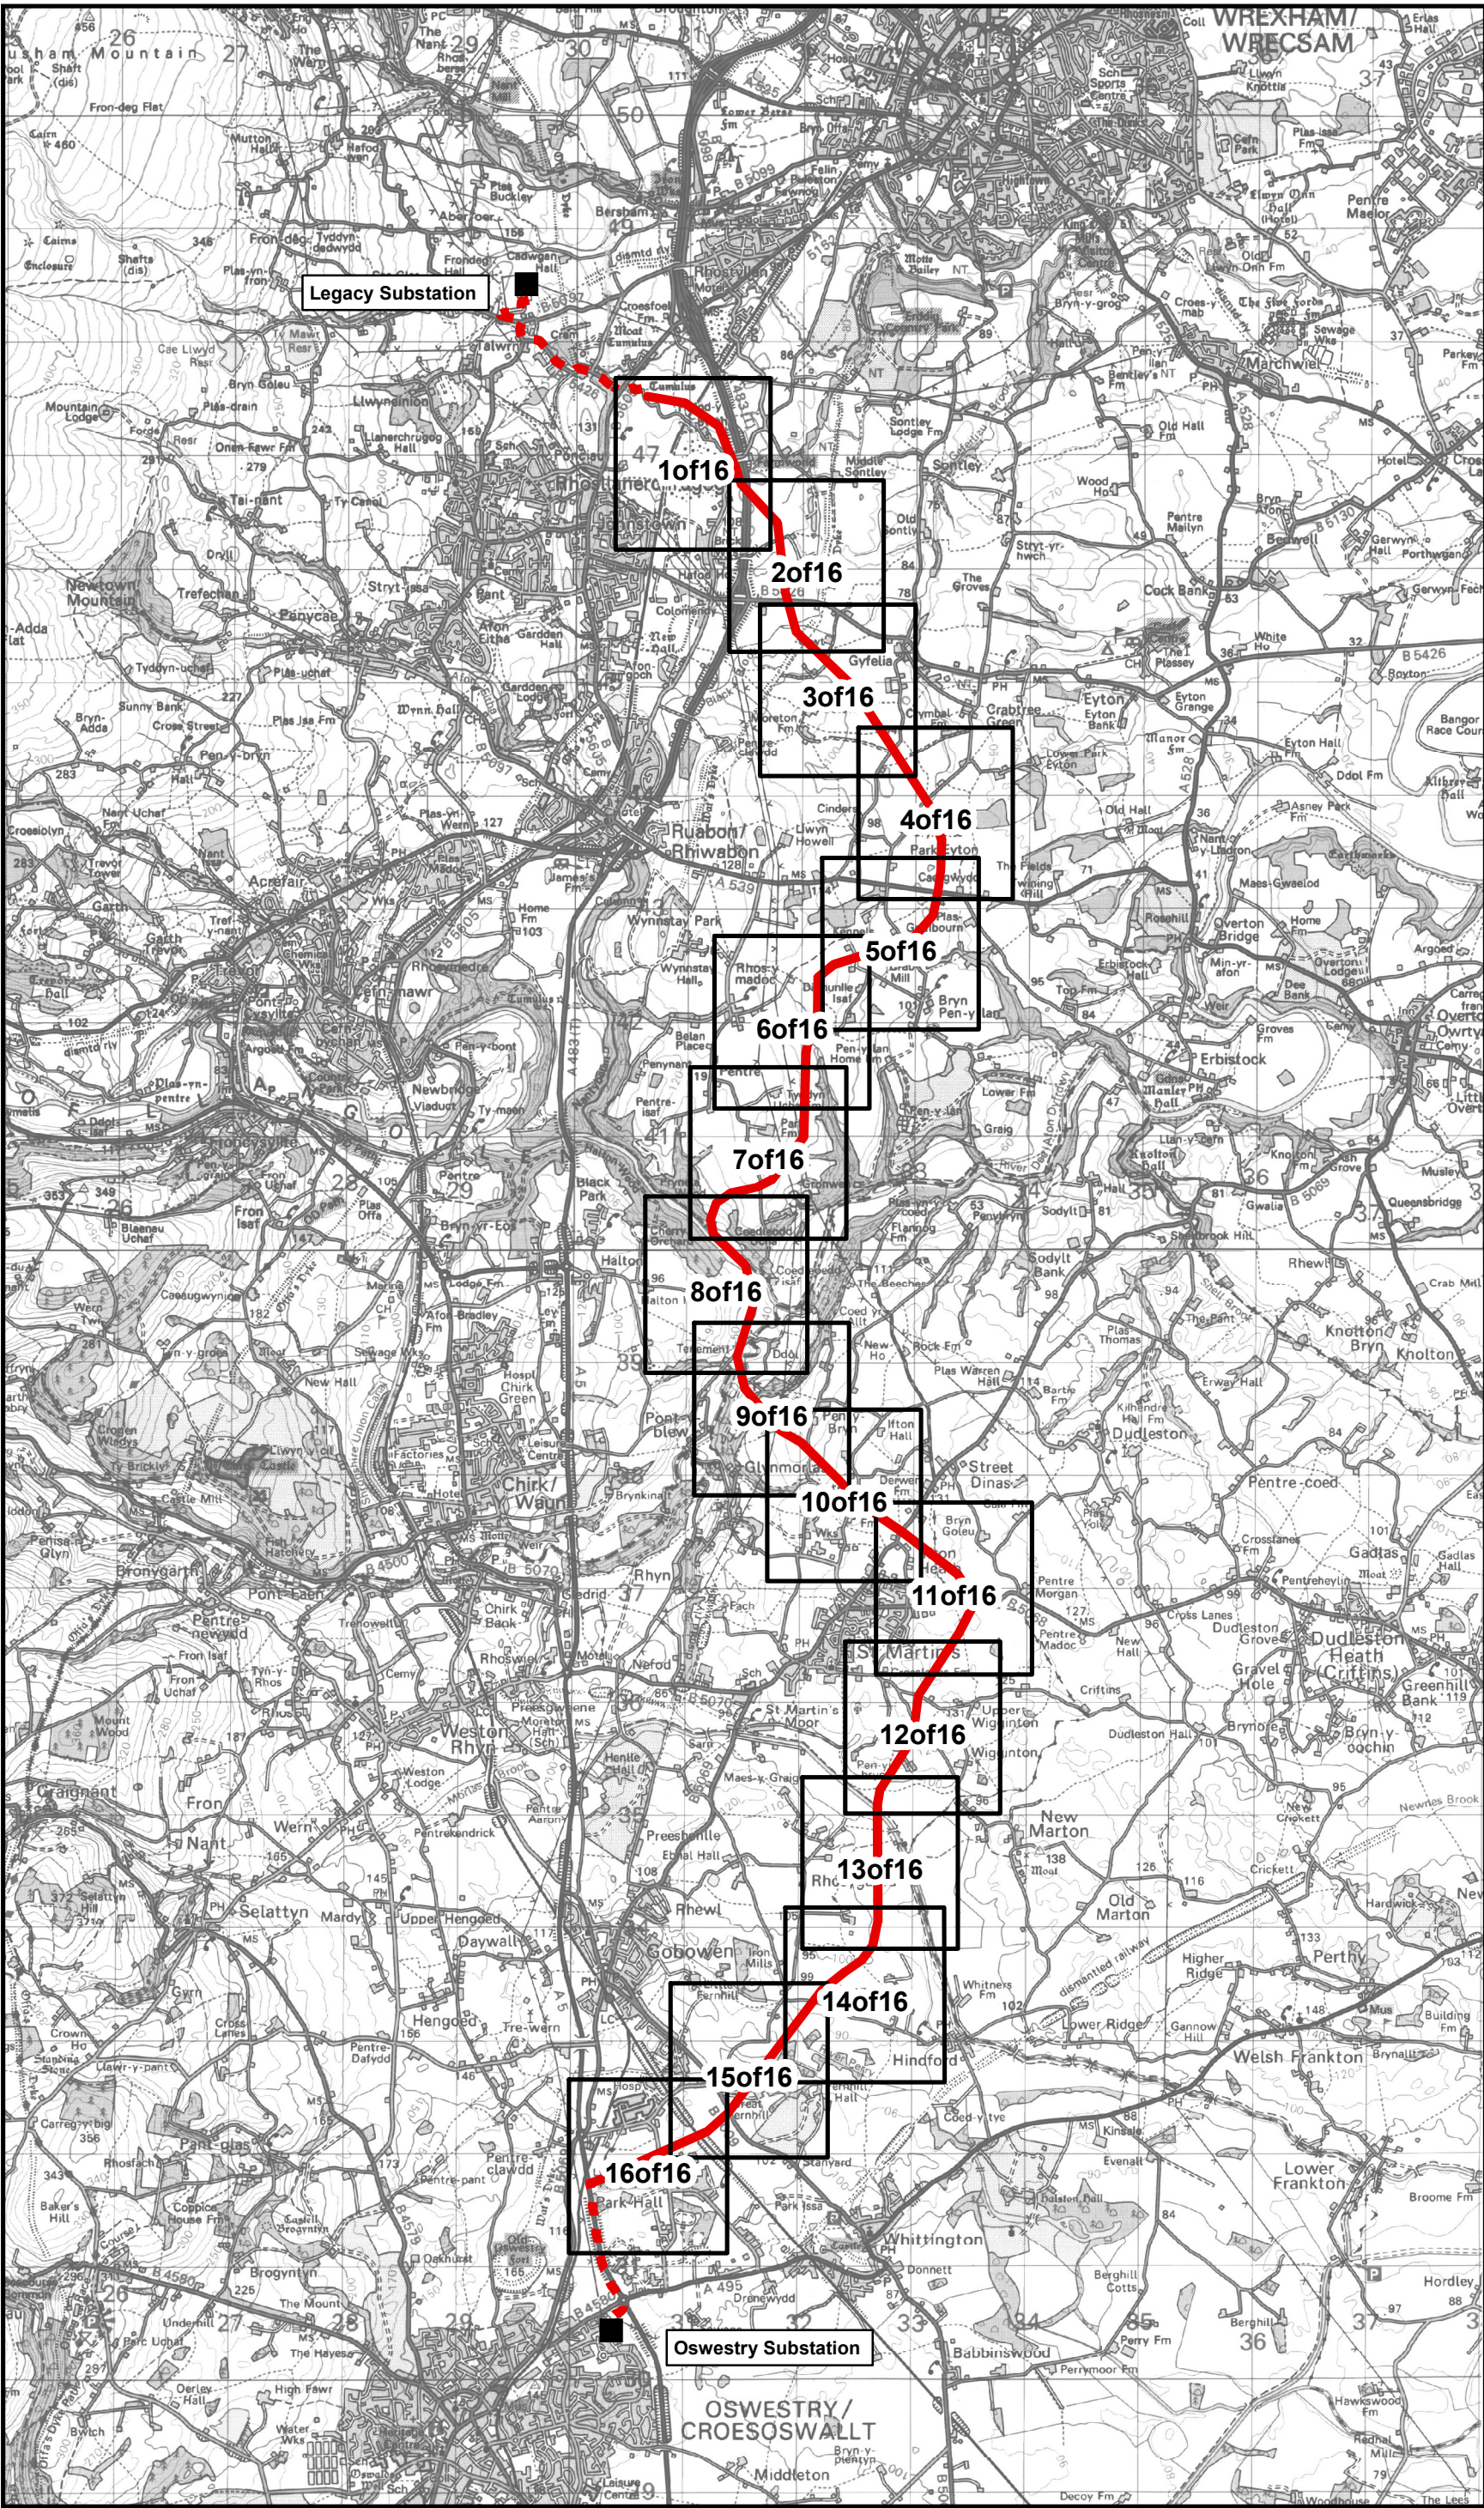

**Key**

**Proposed Route**

- 132 kV Wood Pole Line
- 132 kV Underground cable

Substation Location

**Figure Numbers**

|          |   |              |
|----------|---|--------------|
| 1 of 16  | - | Figure 15.2  |
| 2 of 16  | - | Figure 15.3  |
| 3 of 16  | - | Figure 15.4  |
| 4 of 16  | - | Figure 15.5  |
| 5 of 16  | - | Figure 15.6  |
| 6 of 16  | - | Figure 15.7  |
| 7 of 16  | - | Figure 15.8  |
| 8 of 16  | - | Figure 15.9  |
| 9 of 16  | - | Figure 15.10 |
| 10 of 16 | - | Figure 15.11 |
| 11 of 16 | - | Figure 15.12 |
| 12 of 16 | - | Figure 15.13 |
| 13 of 16 | - | Figure 15.14 |
| 14 of 16 | - | Figure 15.15 |
| 15 of 16 | - | Figure 15.16 |
| 16 of 16 | - | Figure 15.17 |

Based on Ordnance Survey Data with permission of the controller of Her Majesty's Stationery Office, Crown Copyright TEP-The Environment Partnership, Genesis Centre, Birchwood Science Park, Warrington, WA3 7BH Licence Number 52685A



**SP MANWEB**

Legacy to Oswestry 132kV Overhead Line  
Environmental Statement

Figure No: 15.18

Drawing Title: Location Plan for Ecological Constraints Sheets 1 – 16

Scale: 0 0.5 1 1.5 Km