


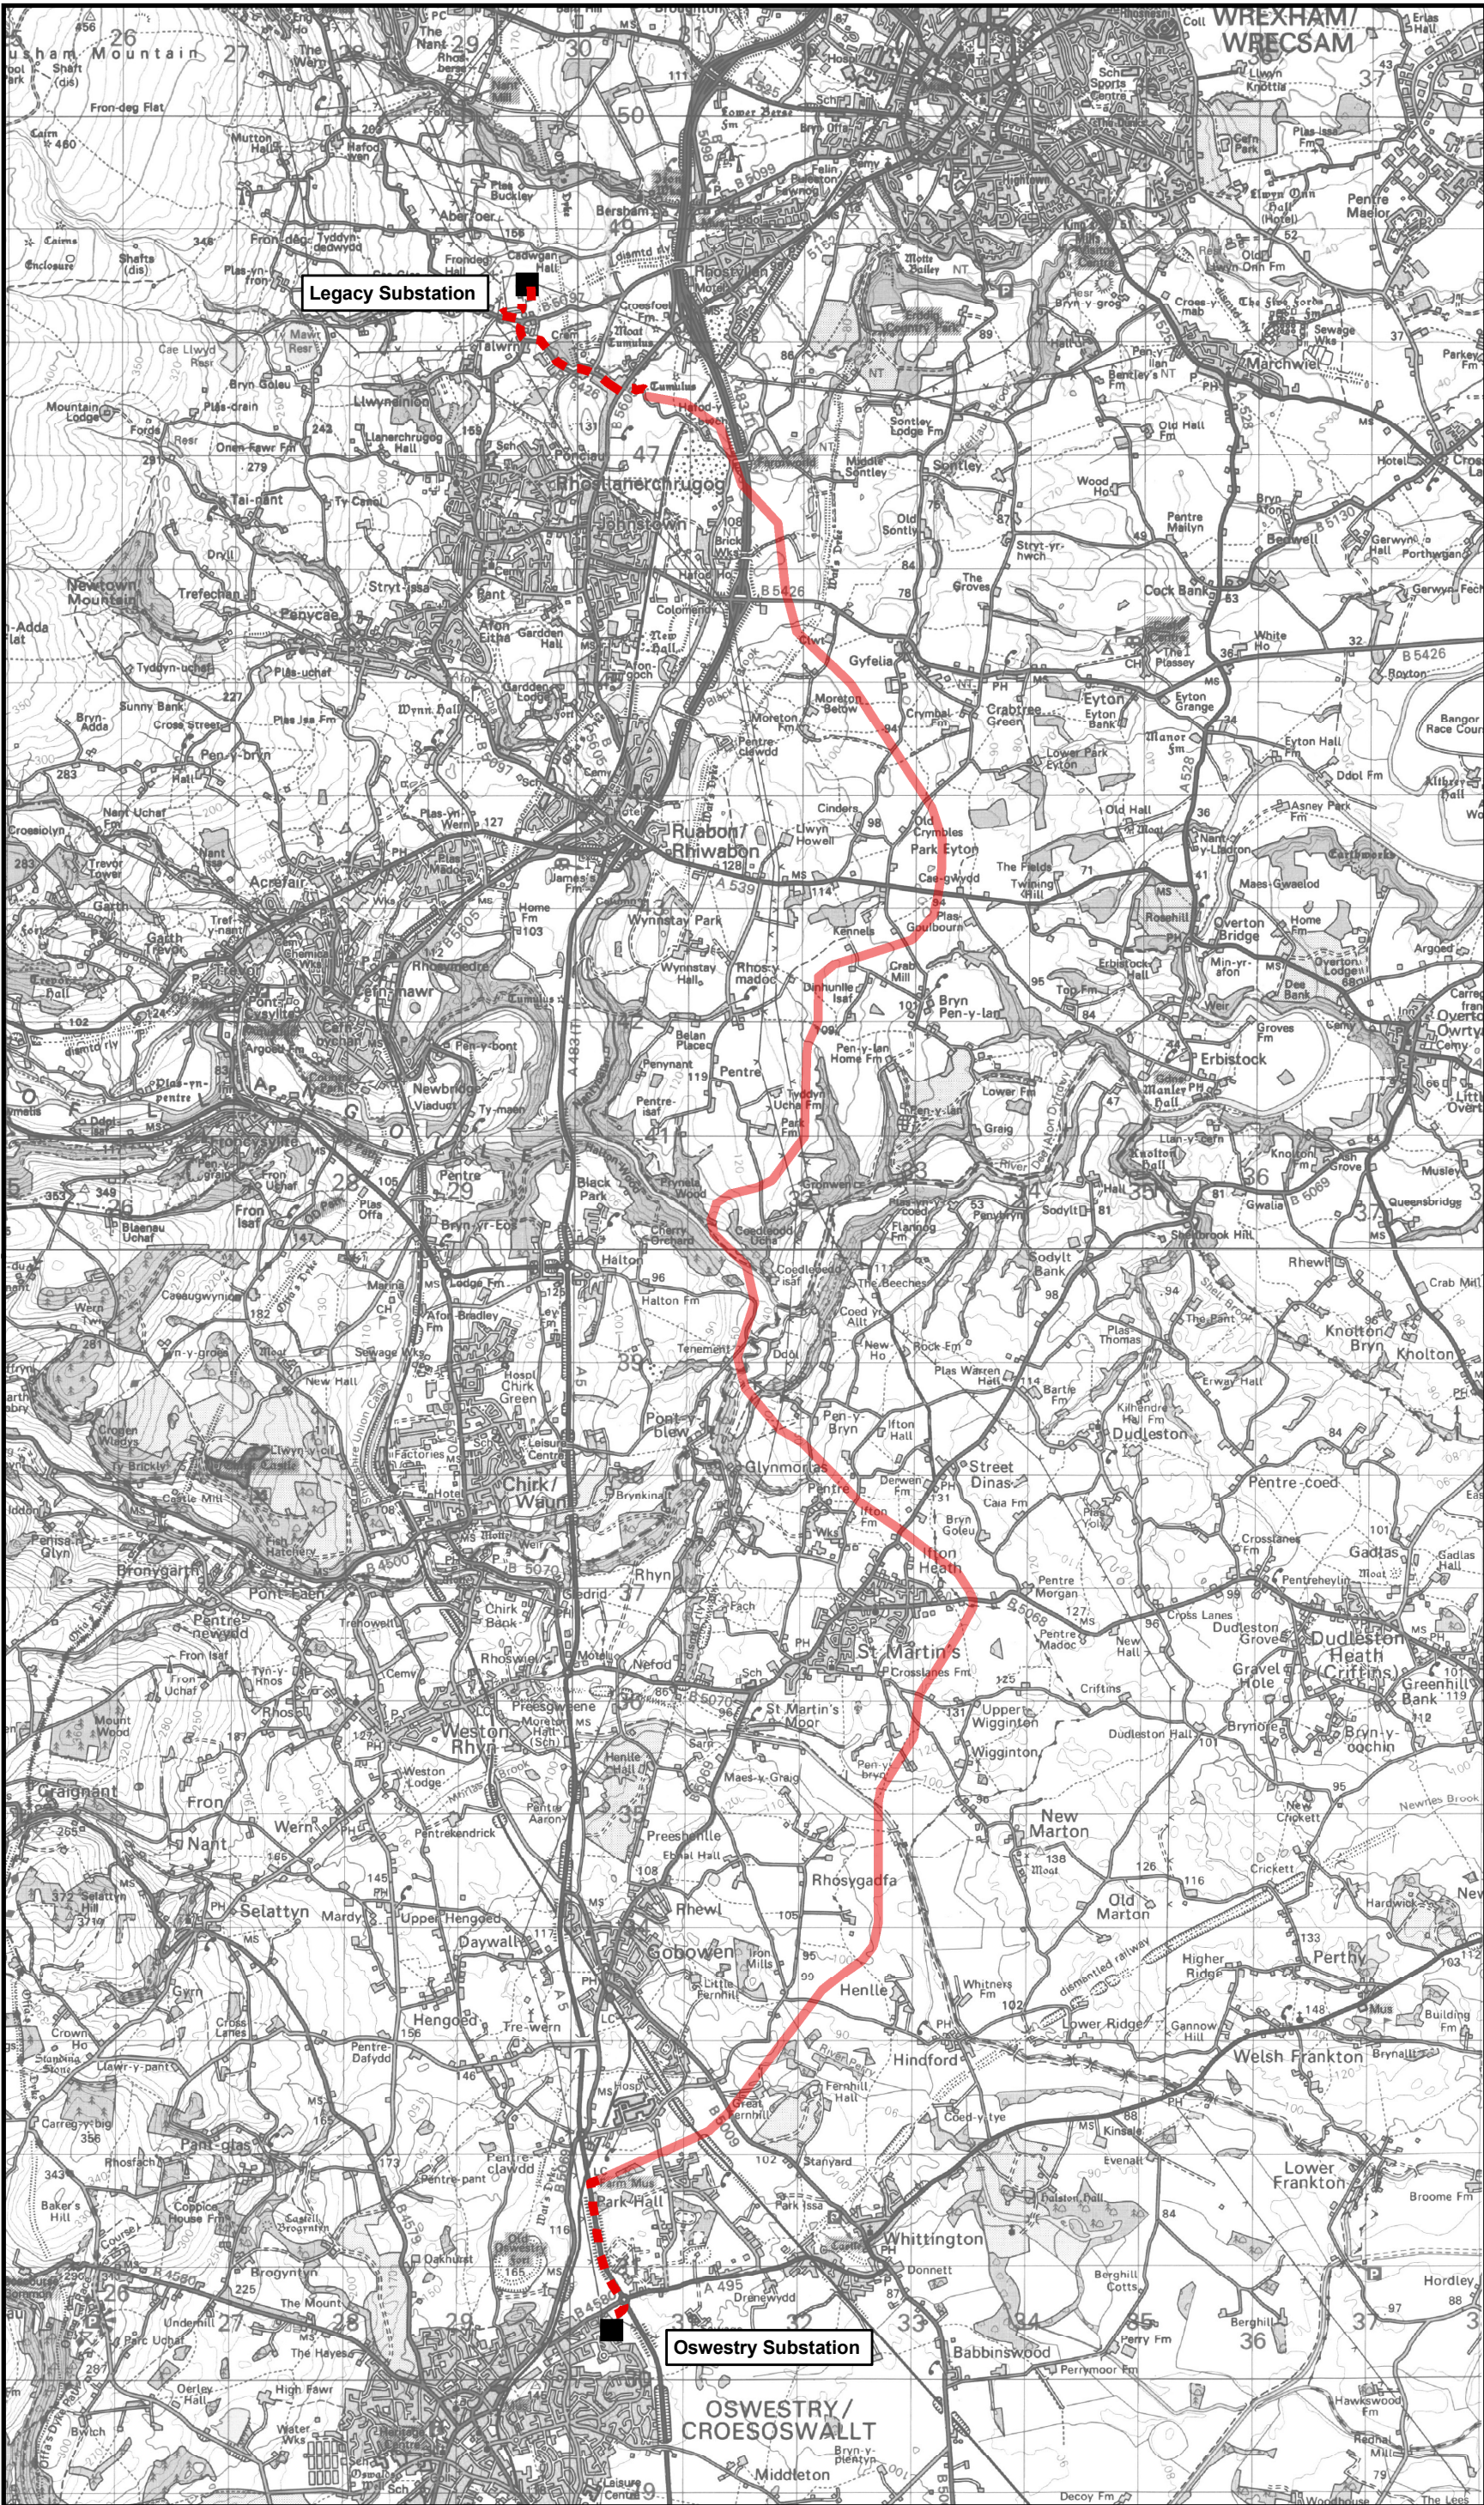

Key

Proposed Route

132 kV Wood Pole Line

132 kV Underground cable

Based on Ordnance Survey Data with permission of the controller of Her Majesty's Stationery Office, Crown Copyright TEP-The Environment Partnership, Genesis Centre, Birchwood Science Park, Warrington, WA3 7BH Licence Number 52685A

Legacy to Oswestry 132kV Overhead Line Environmental Statement

Figure No:

1.1

Drawing Title:

Proposed Route

Scale:

0

0.5

1

1.5 Km