

MapServe®

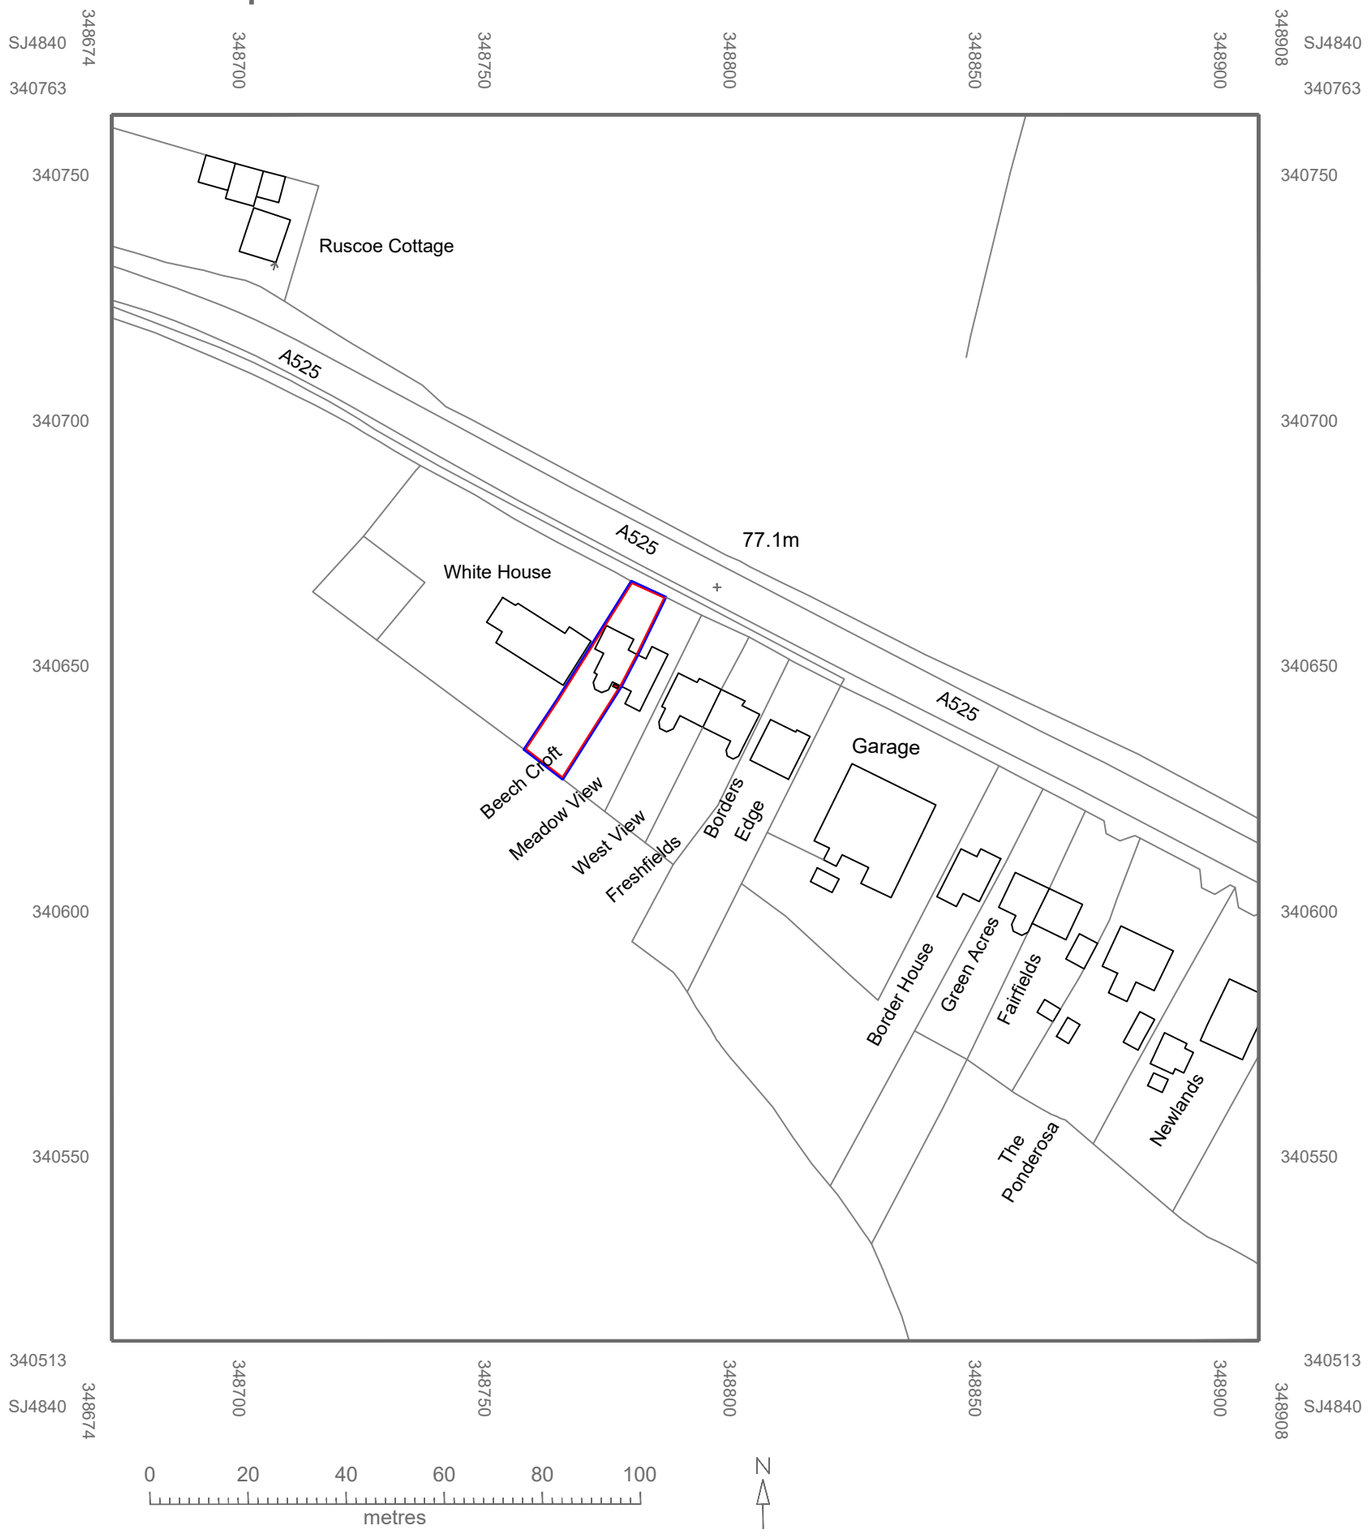

© Crown copyright 2025 Ordnance Survey 100053143

LOCATION PLAN
1:1250 @ A3

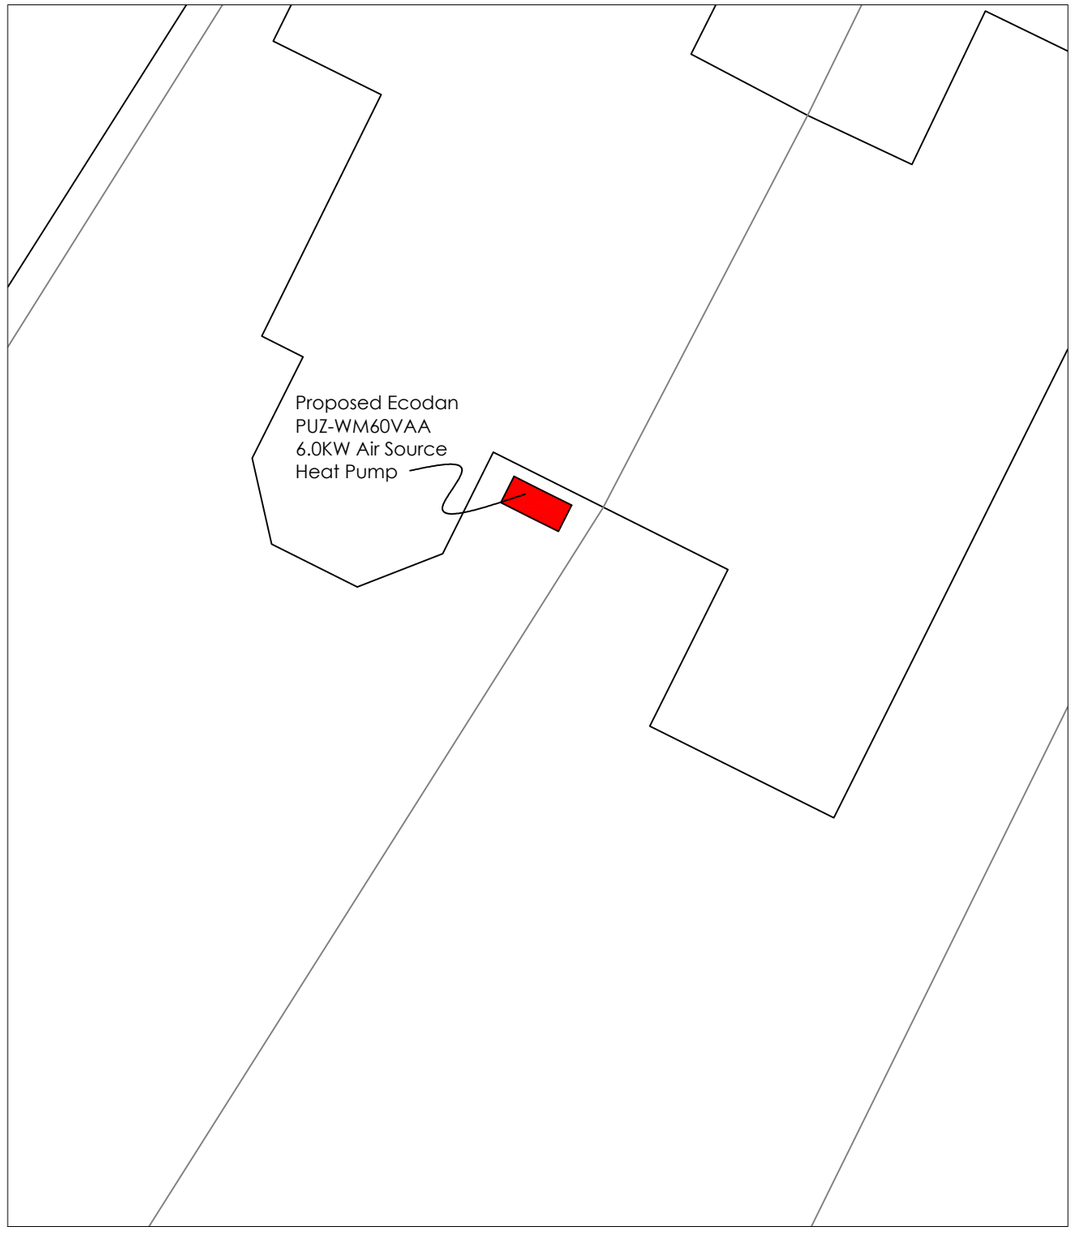

SITE PLAN 1:100 @ A3

Dimensions : mm	**Width:**	**1050mm**
	Depth:	**480mm**
	Height:	**1020mm**

Site and Location Plan
Beech Croft, The Chequer, Bronington,
Whitchurch, Wrexham, SY13 2JJ