
N

Site Boundary

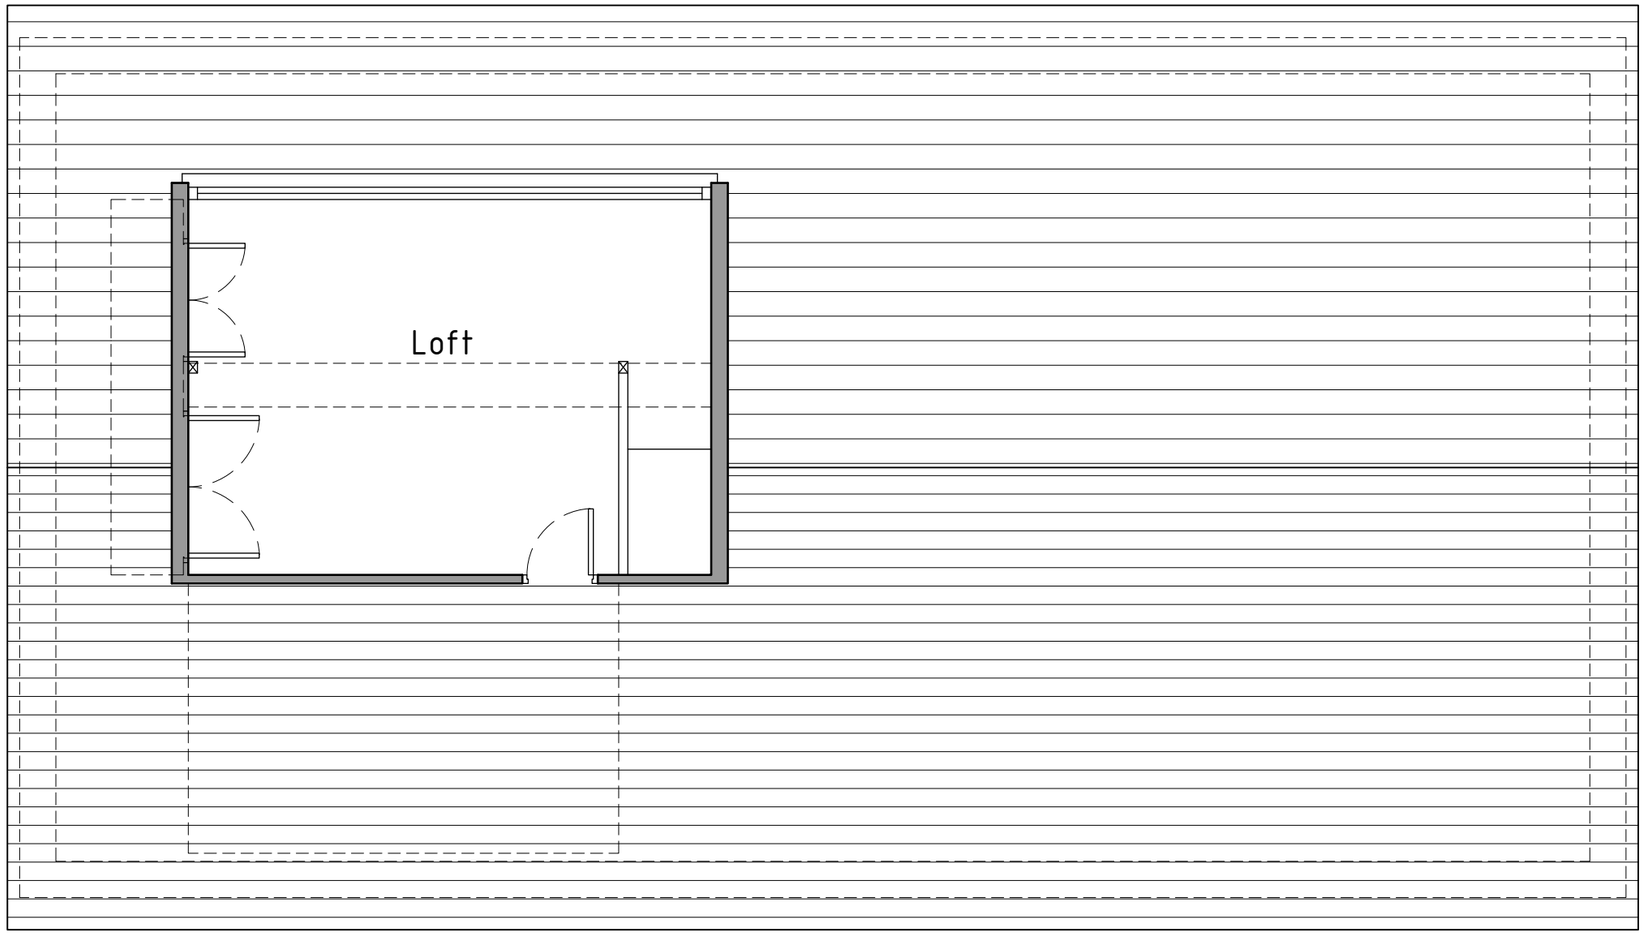

Loft plan 1:50

As Existing

HDS ARCHITECTURAL SERVICES
HDS Architectural Services, The Foundry,
15 Yorke Street, Wrexham
LL13 8LW
Tel (01978) 345250
www.hdsarchitectural.co.uk

Project;
2 Clarendon Avenue, Wrexham, LL11 2DF

Title;	**Scale (A3);**
02-As Existing Loft Plan	1:50
Dwg No;	**Date;**
CA/PD/02	27.06.25

Revision;