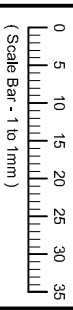


[illegible]

Notes:

### Revisions:

Rev C: Drawing amended in accordance with LA comments (additional promp, blue edge). 25.05.21

Rev B: Drawing amended in accordance with LA comments (additional promp, red edge). 25.05.21

Rev A: Drawing amended in accordance with Client's comments (red edge). 20.05.21

**Client:**  
**Susie Goodall**

**Project:**  
Lodge Cottage, Drury Lane,  
Tybroughton, Whitchurch, SY13 3BE


**Title:**  
**Location Plan**

**Date:** March 21      **Scale:** 1:1250 @ A3

|          |      |
|----------|------|
| Drwg No. | Rev. |
| 0825_001 | C    |

**PETER  
RICHARDS  
& CO**  
Property Consultancy

**Peter Richards & Co**  
Crab Tree Farm, Prees Heath  
Whitchurch, Shropshire, SY13 3JY  
T: 01948 840309 M: 07791 298018  
info@peter-richardsonline.co.uk

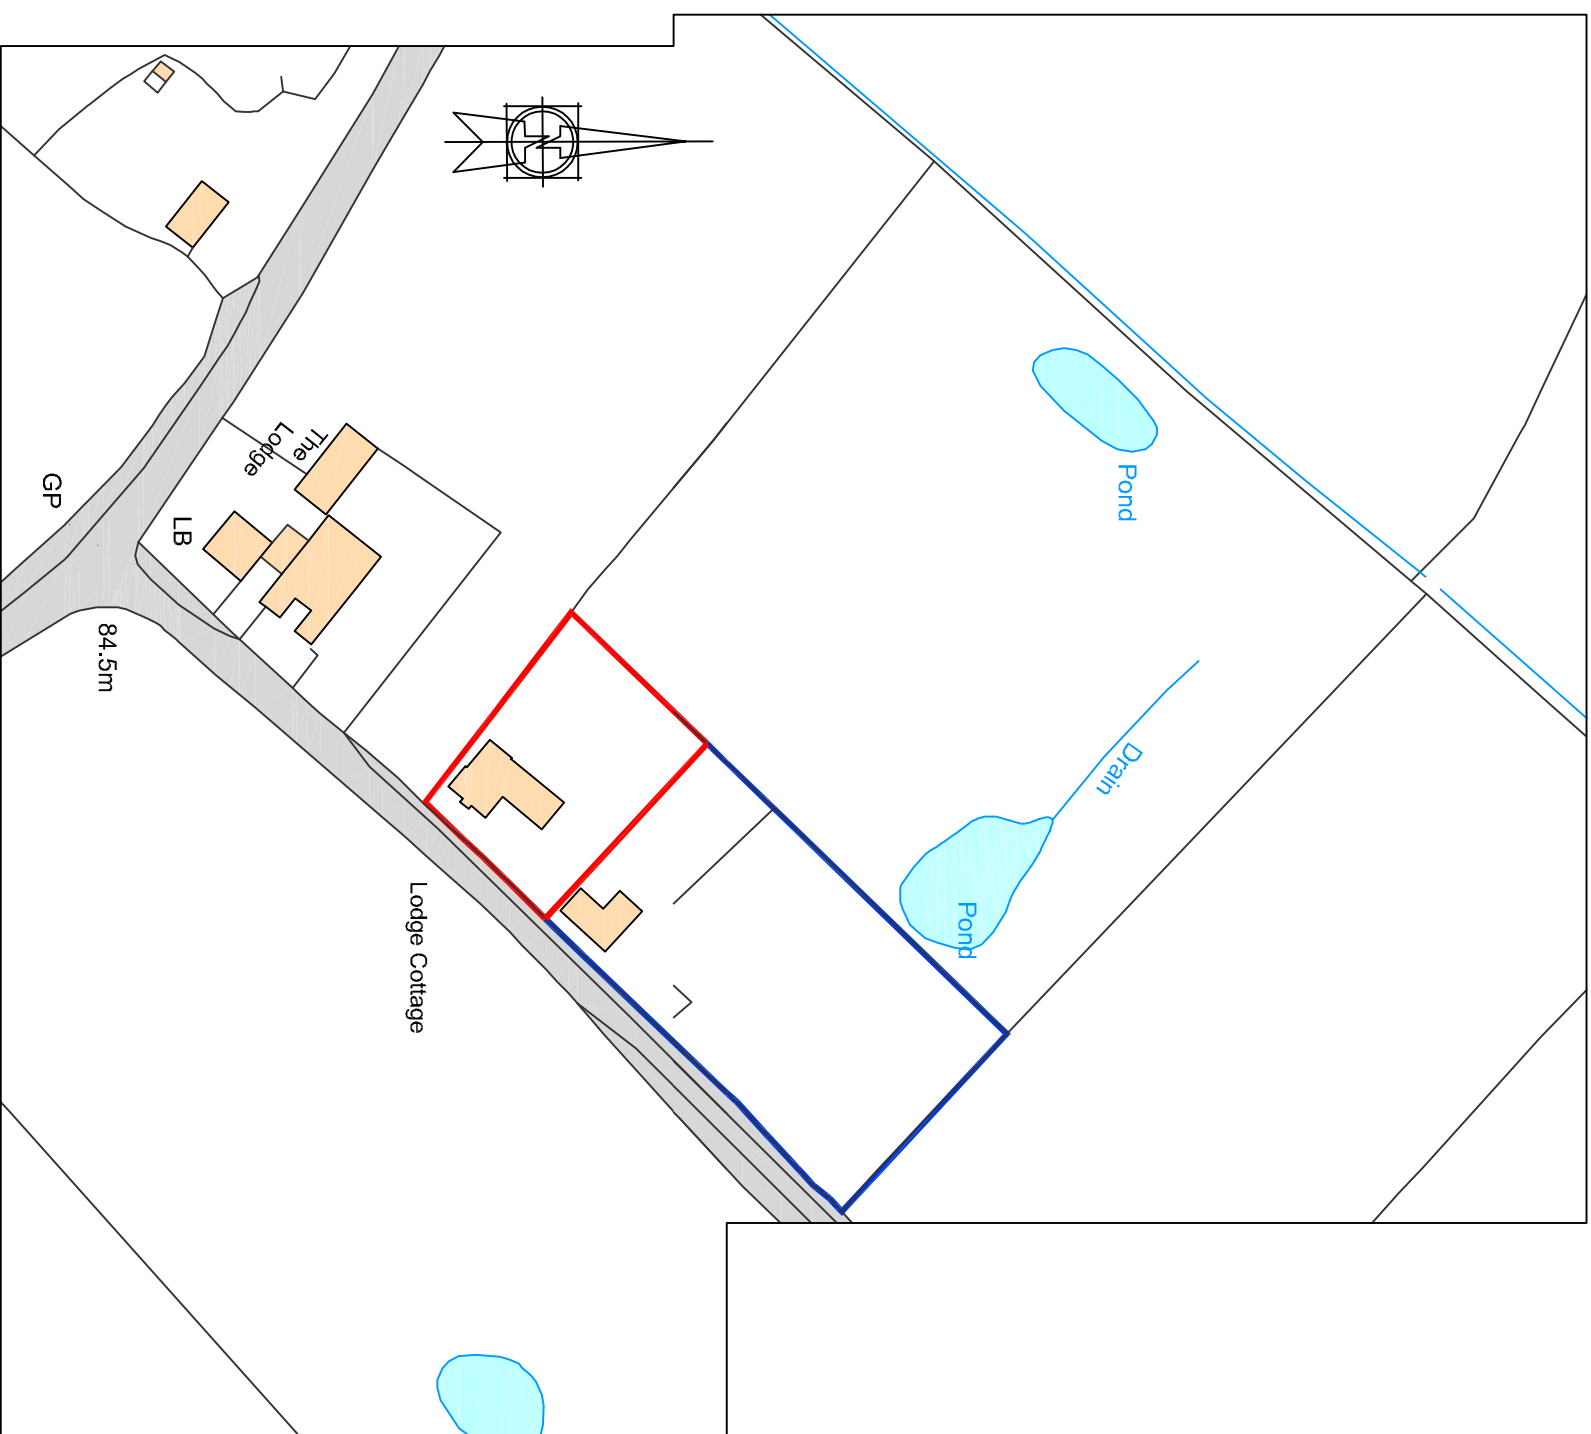

Ordnance Survey, (c) Crown Copyright 2015. All rights reserved. Licence number 1000224322

# Location Plan 1:1250