




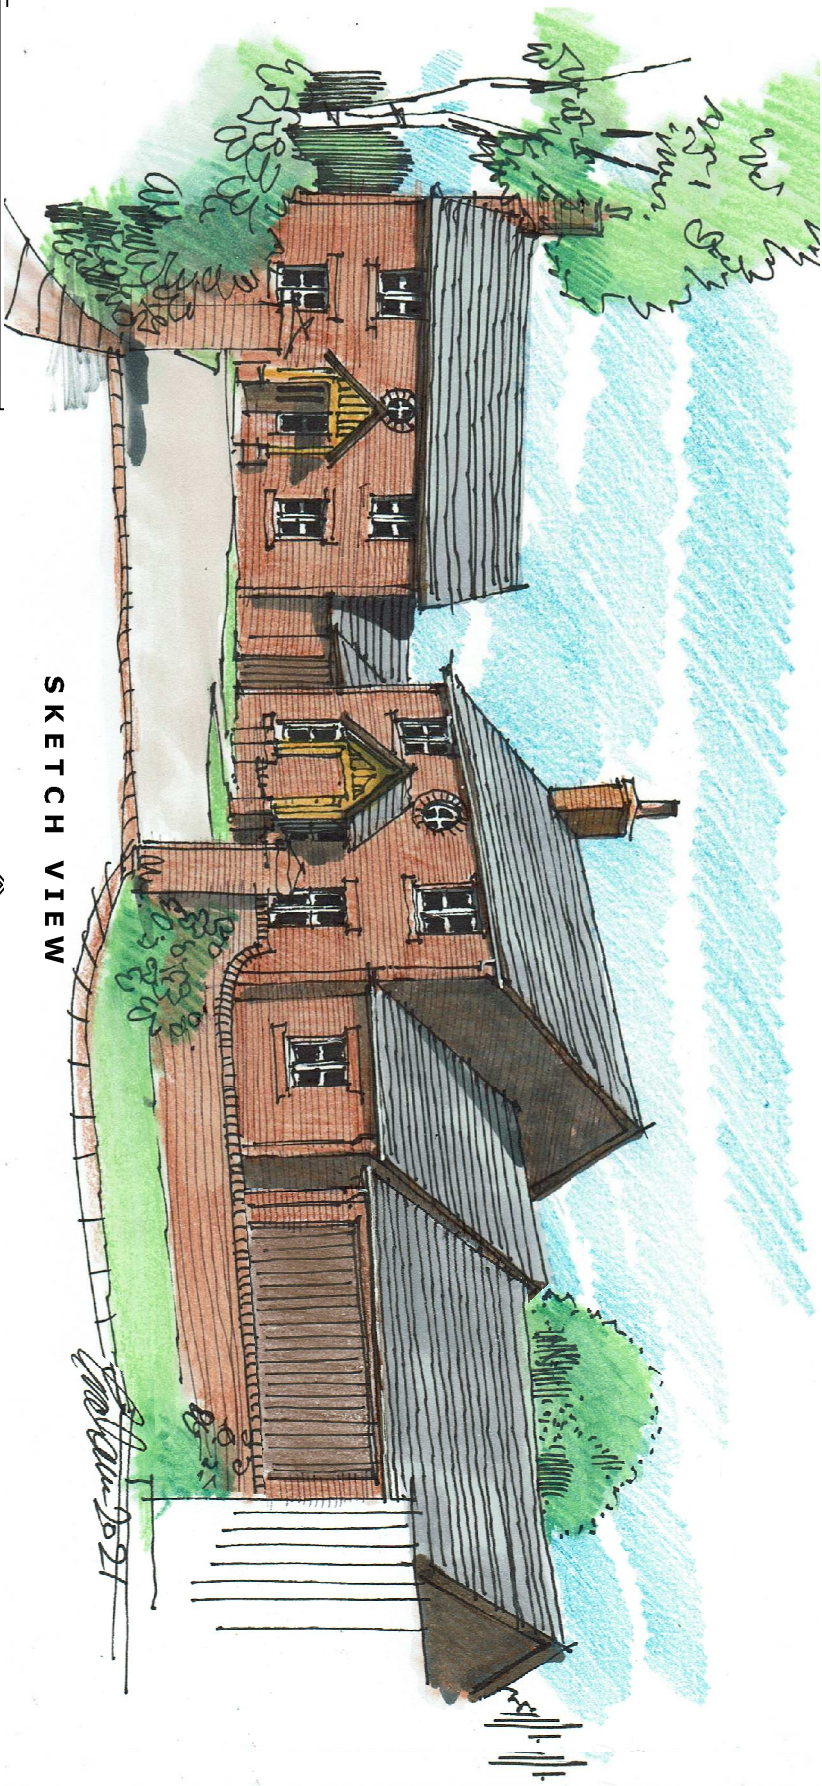


SKETCH VIEW

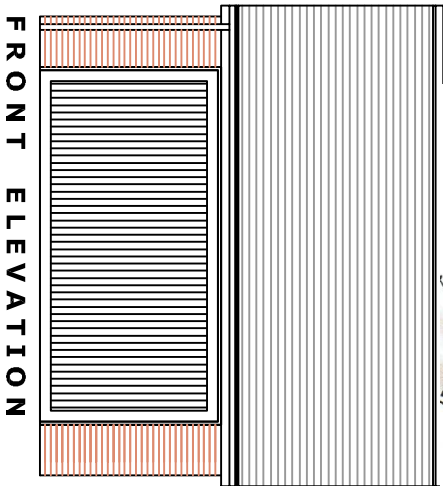


FRONT ELEVATION

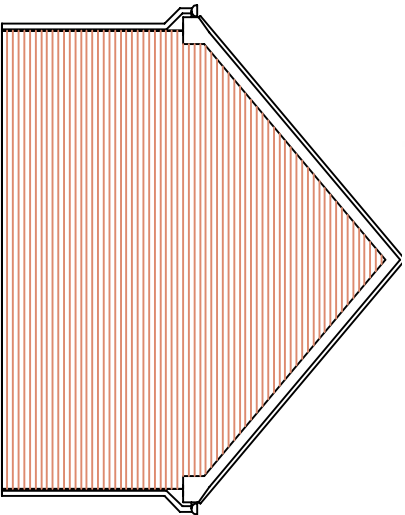


GABLE ELEVATION

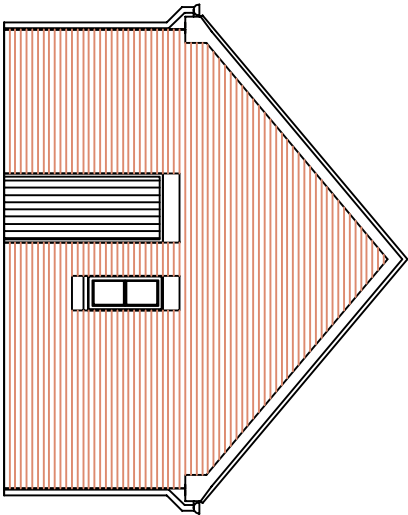

SIDE ELEVATION

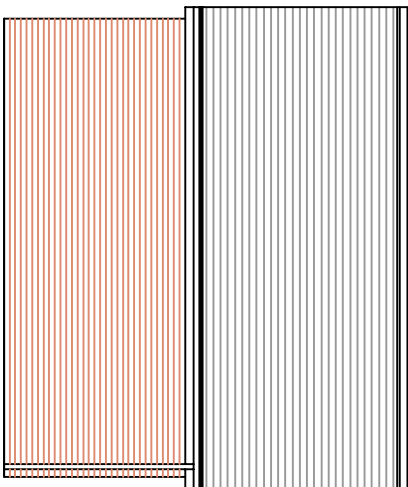

REAR ELEVATION

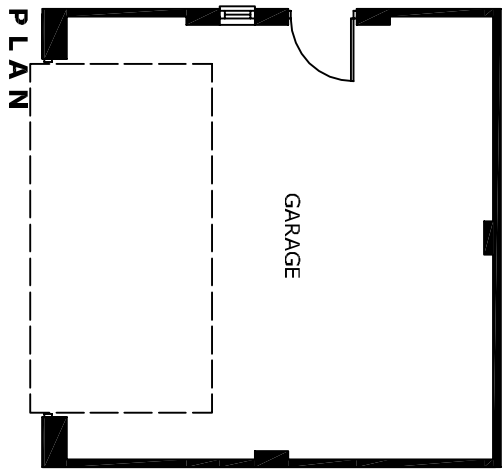

PLAN

Mr & Mrs McLoughlin			
Land to the Rear of 1 Church View, Worthenbury			
Plot 2 Garage Plans and Elevations			
DATE	25/11/2020	NUMBER	W10
SCALE	1:100 at A3	REV	C