

OVERVIEW
SCALE 1:1000

THIS INFORMATION IS CONFIDENTIAL AND THE PROPERTY OF SIRIUS. IT IS RELEASED ON CONDITION THAT NONE OF THE INFORMATION SHALL BE DISCLOSED TO ANY THIRD PARTY OR REPRODUCED IN WHOLE OR PART WITHOUT THE PRIOR CONSENT IN WRITING OF SIRIUS.

NOTES

KEY

- 1.5m ACCESS STRIP
- SECURITY FENCE
- PROPOSED GAS KIOSK
- PROPOSED GRASSCRETE TRACK
- PROPOSED GRAVELLED AREAS
- PROPOSED TEMPORARY SET DOWN COMPOUND
- PROPOSED PIPELINE ROUTE
- REPLACEMENT GATES

REV	DESCRIPTION	DATE	BY




4245 Park Approach, Thorpe Park, Leeds. LS15 8GB. 0113 264 9960

JOB TITLE
GRESFORD RECREATION
GROUND GAS GOVERNOR

DRAWING TITLE
GENERAL ARRANGEMENT

DRAWN	DATE	APPROVED	DATE
S.T	10/8/2020	D.B	10/8/2020

SCALE	SHEET	DRAWING NUMBER	REVISION
AS SHOWN	A3L	SRE1127/03/03	0

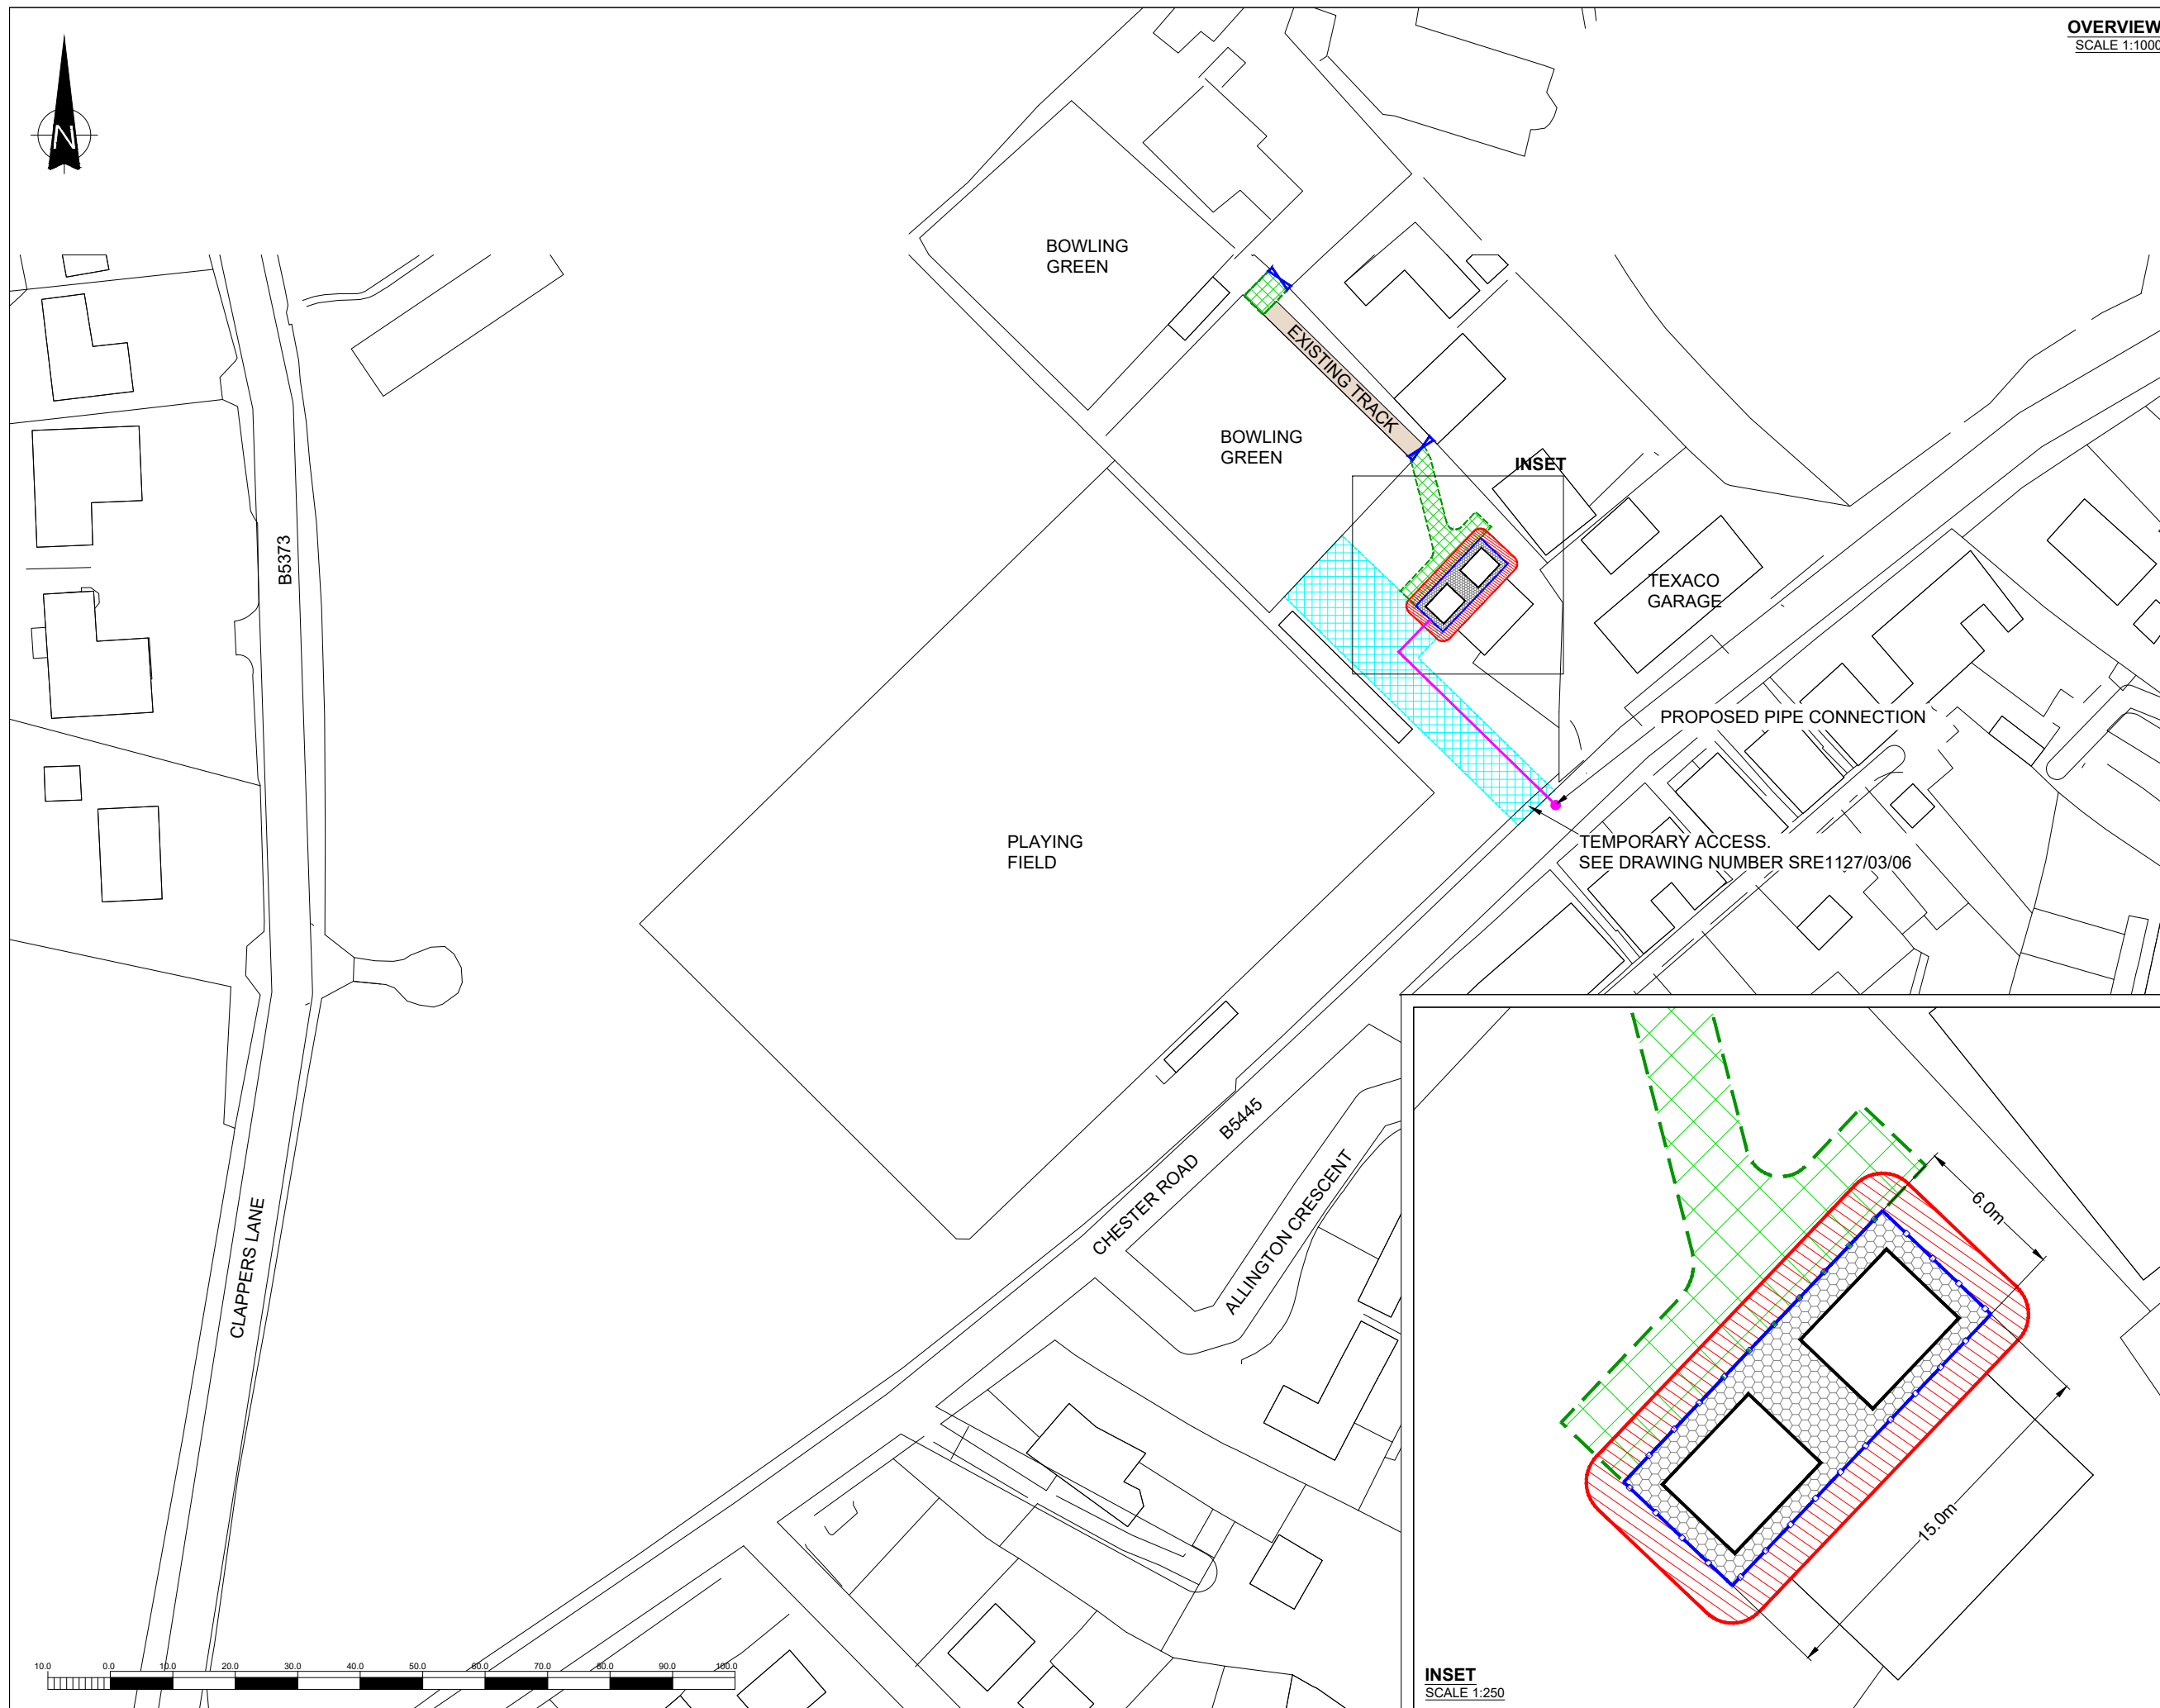

INSET
SCALE 1:250

