


Elevation view 1:50 @ A3



Plan, elevation and section 1:50 @ A3

For Planning & L.B.C

Scale 1:50 and 1:100 at A3

*Please ensure all dimensions are confirmed
on site prior to construction, do not scale!*

Epworth Lodge, Grove Rd, Wrexham

For Mr & Mrs Thomas

Measured drawings as existing

S. Pemble RIBA

JULY. MMXXI