

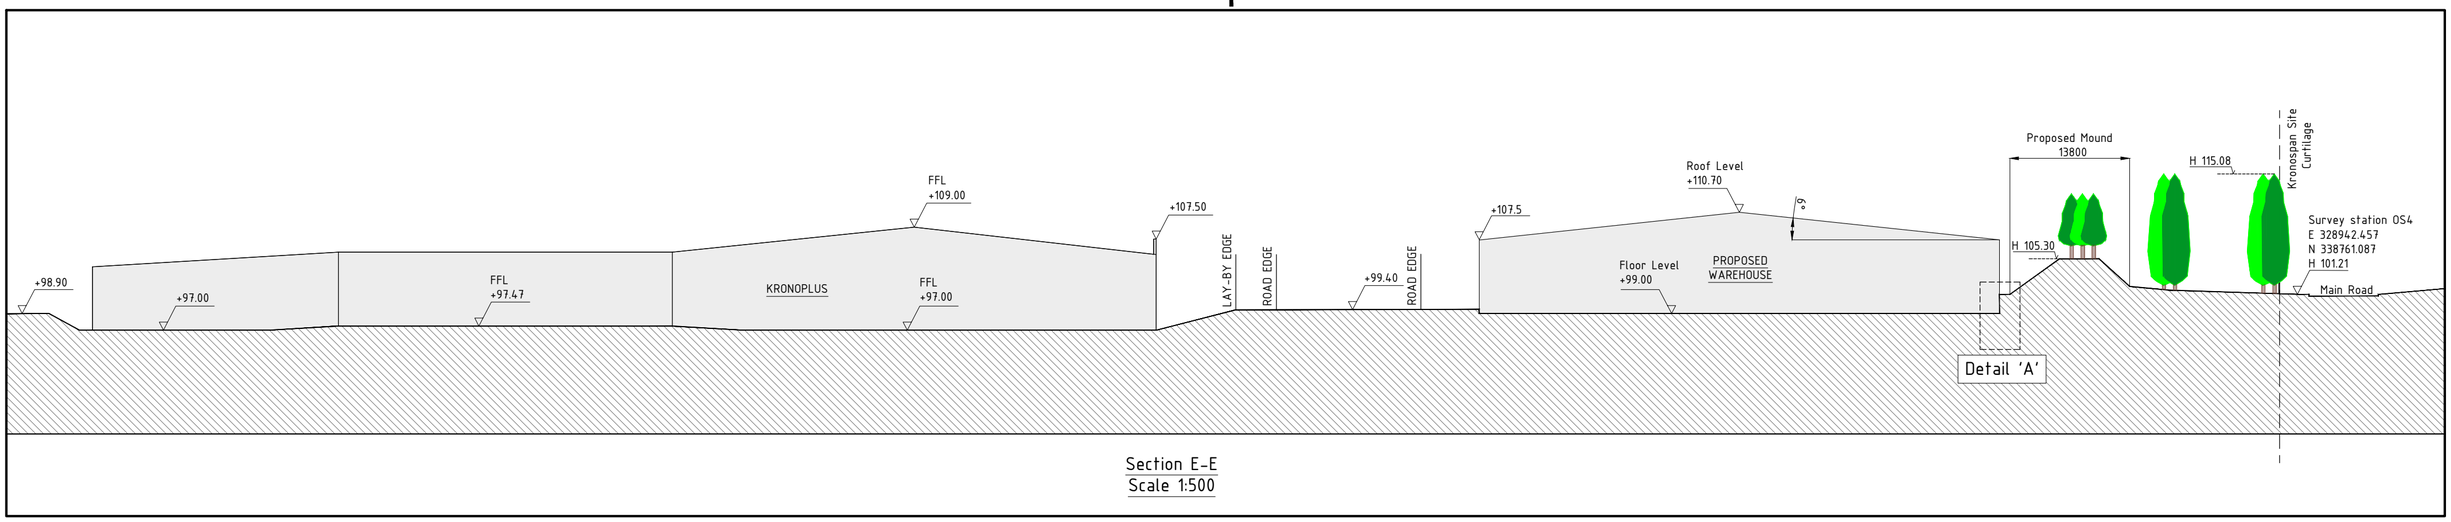



Section E-E
Scale 1:500

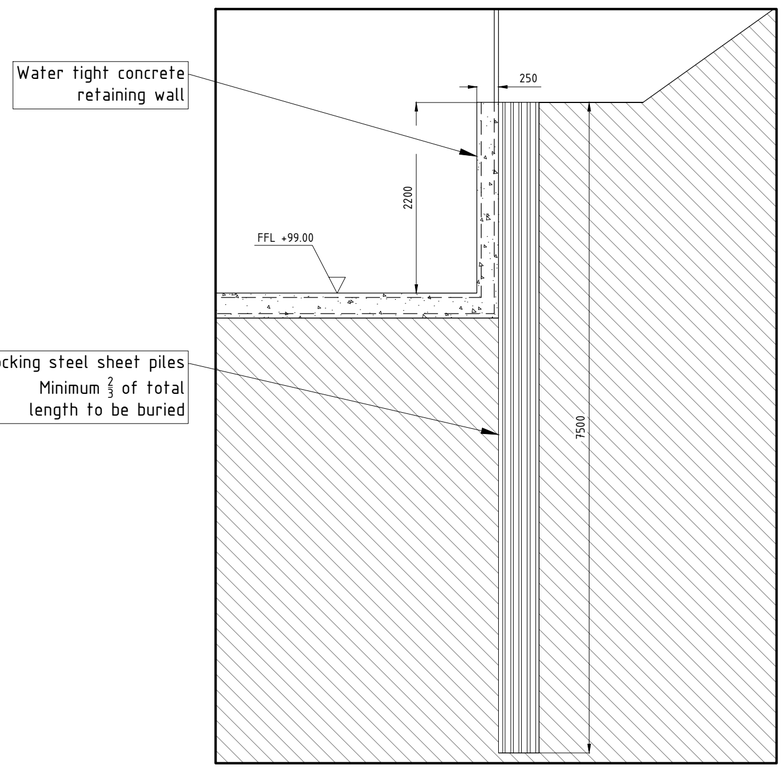

Detail 'A' - Sheet Pile
Scale 1:50

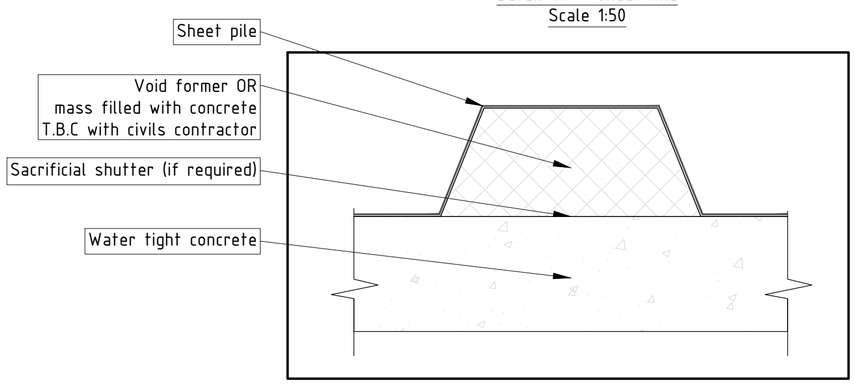

Shutter detail
Scale 1:10

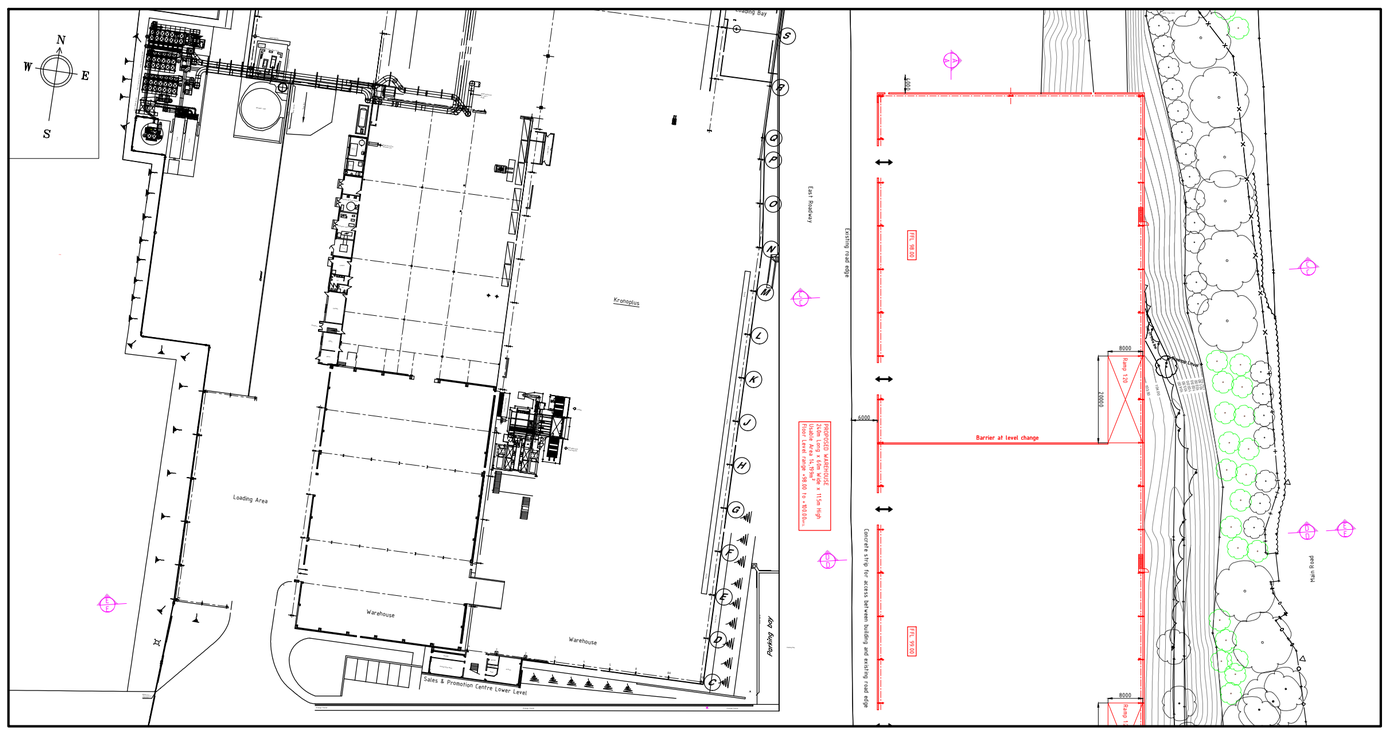

Section Location
Scale 1:1000

PRELIMINARY 31.03.2021

Index	Modification	Date	Name
C			
B			
A			

Confidentiality
This drawing is the property of Kronoplus Technical AG. Unauthorised distribution or duplication of this drawing without written authorisation is forbidden and may be unlawful.

Status

Xylo Technologies AG
Rüthofstrasse 1
CH-9052 Niederteufen
Schweiz

Technology

Kronospan Ltd
Maesgwyn Farm
LL14 5NT Chirk, Wrexham
United Kingdom

	Date	Name
Project leader	31.03.2021	M.T
Drawn	31.03.2021	A.H
Checked		

Size: A2 | origin
Scale: 1:500 1:1000
Norm: ISO

Project number | Project name

Description
East Warehouse Proposal
Kronoplus section

Drawing number: 7000-607
Index:
Sheet/Number: 1/1

Sub Category | Division
Process | Subprocess