



Existing Stone house Drefechan Penycae

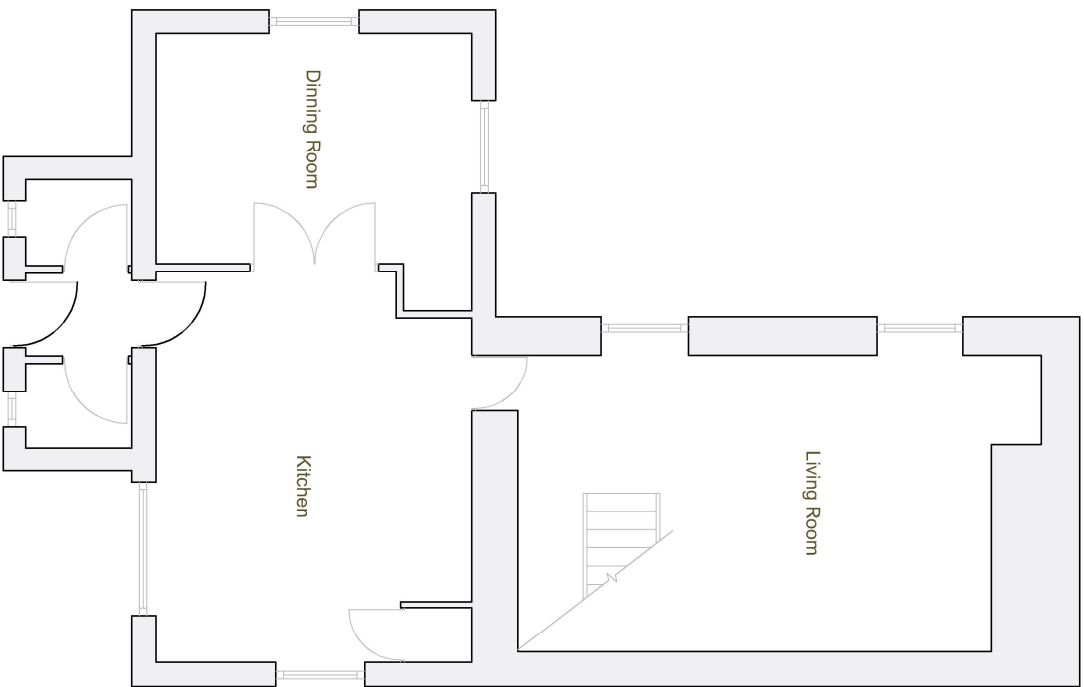

Ground Floor

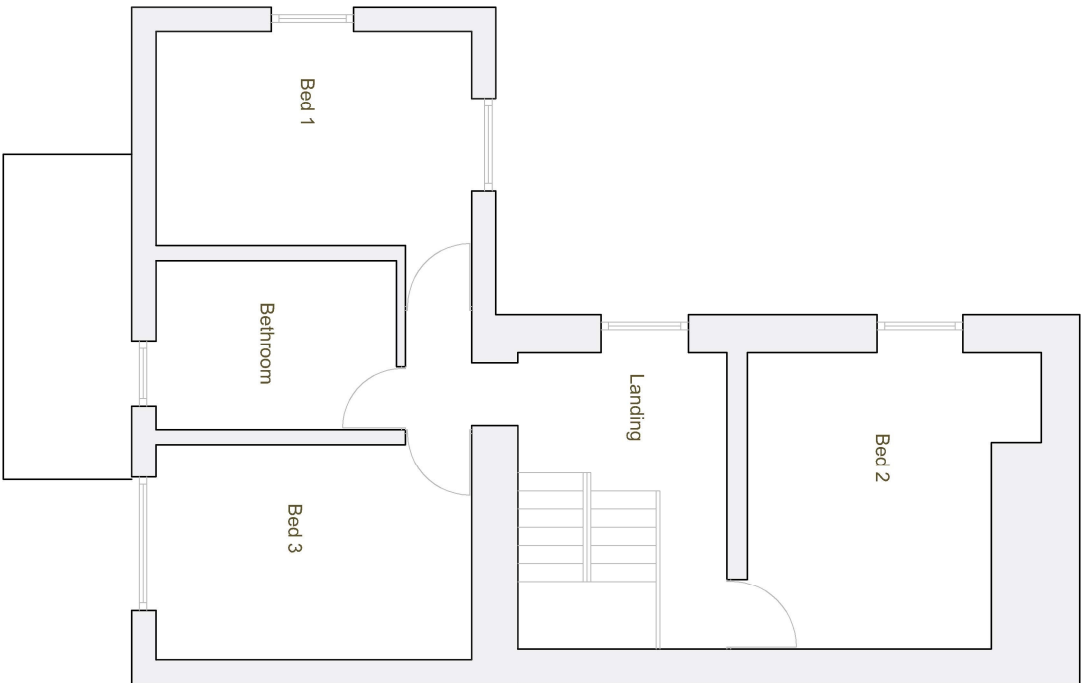

First Floor



CLIENT Mr & Mrs White	
PROJECT Stone house, Drefechan, Penycae, LL14 1UE	
SCALE 1:100	DATE 17/02/2020
DRAWING No EX2	Job No 533
DRAWN BY RDP	CHECKED BY TB