

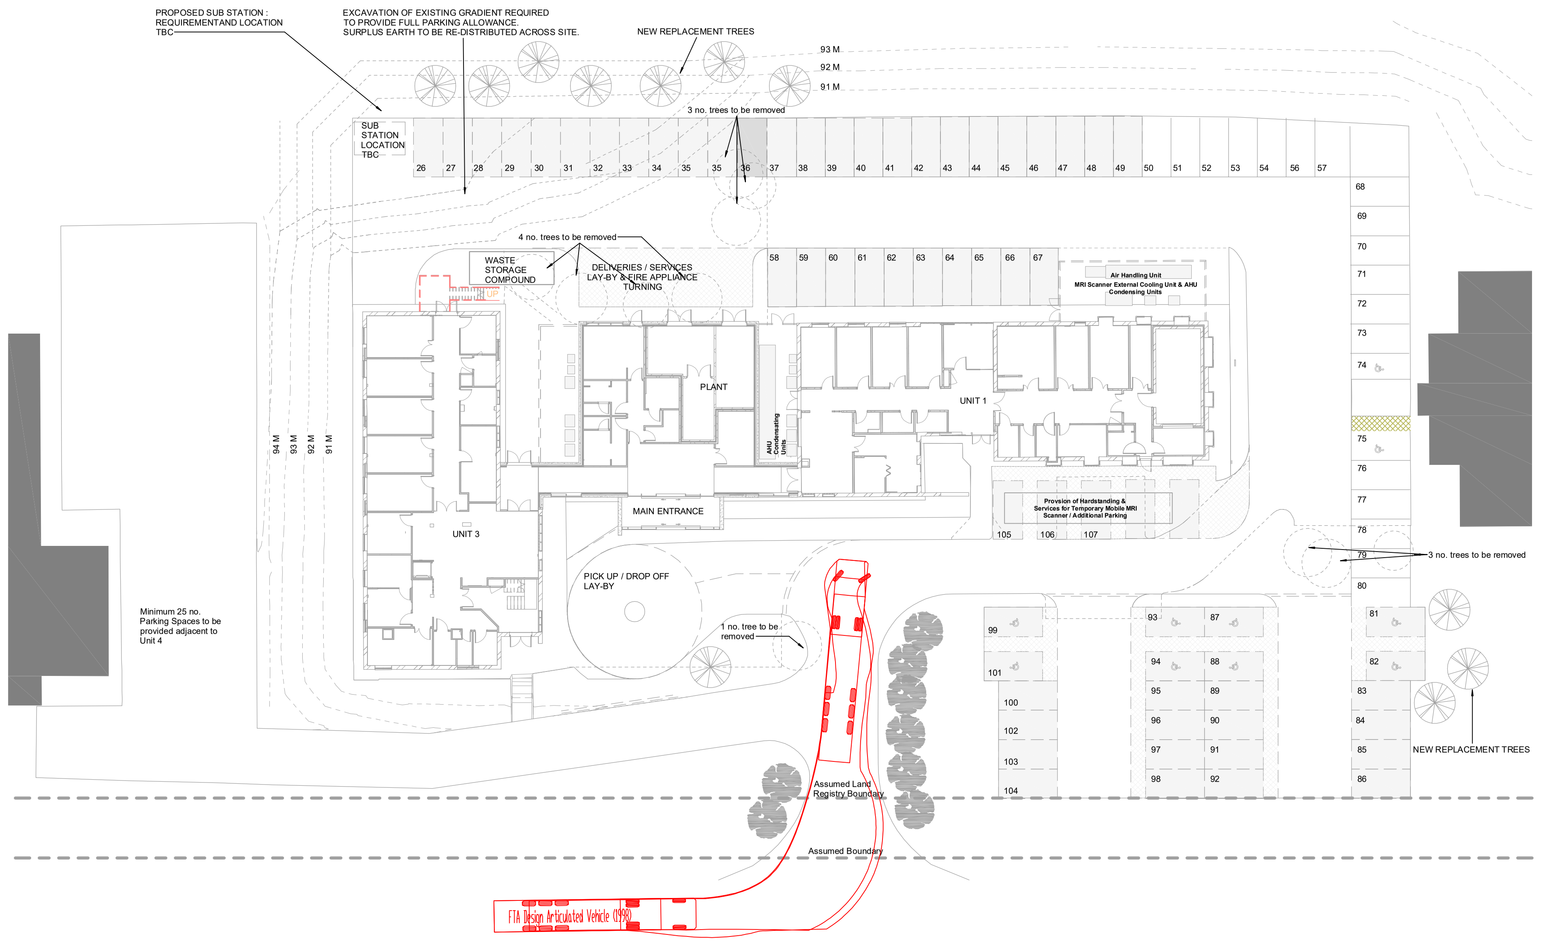



HGV VEHICLE

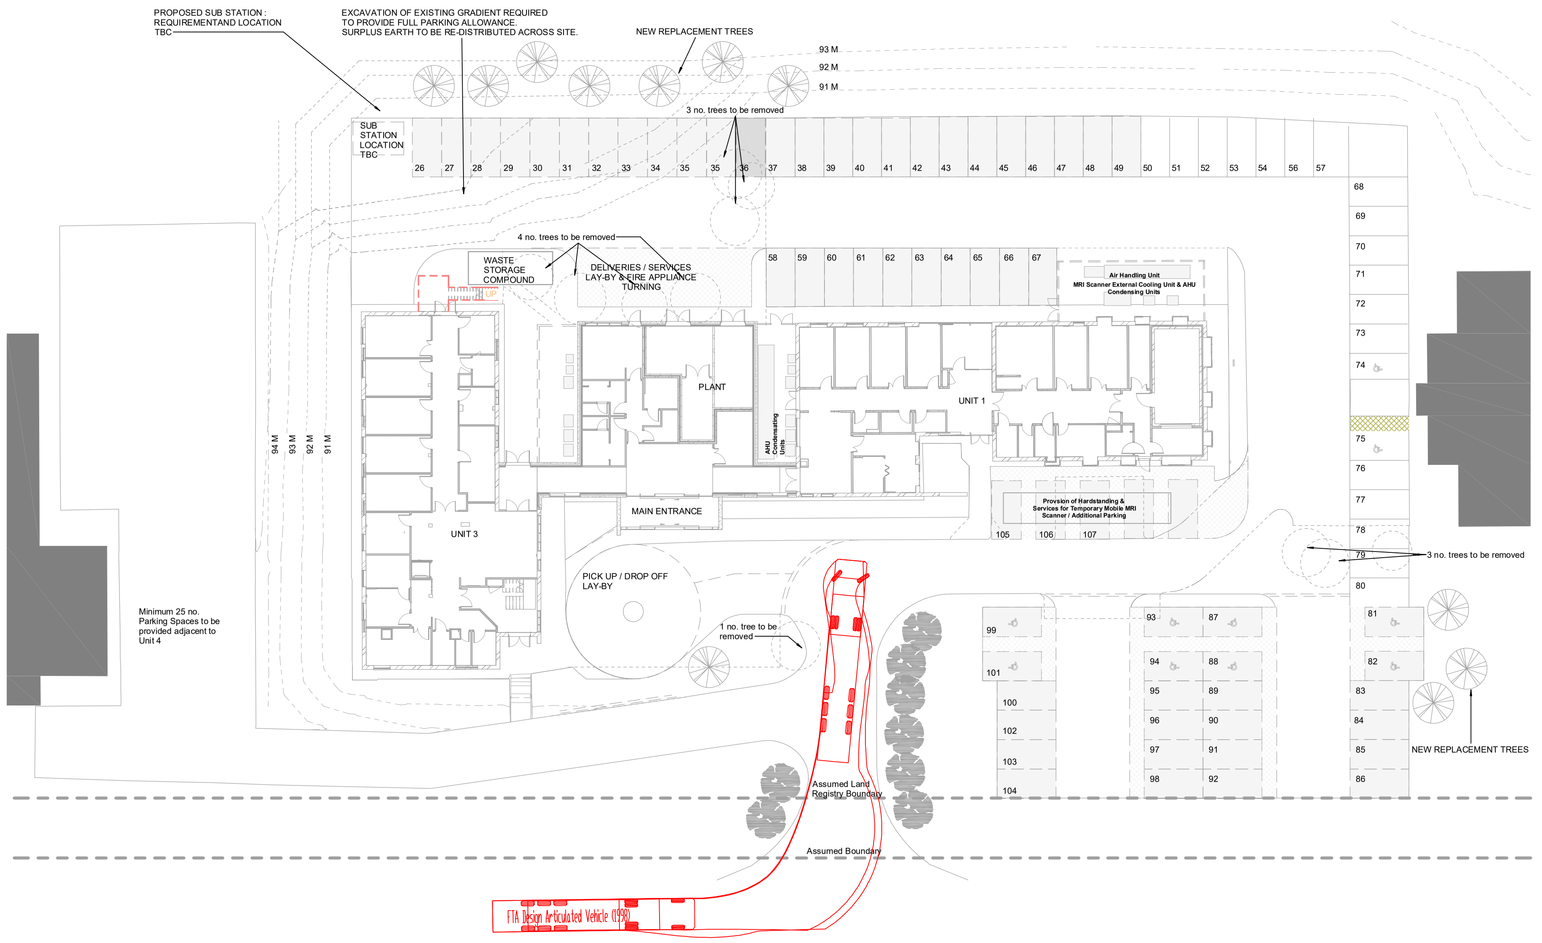

HGV VEHICLE

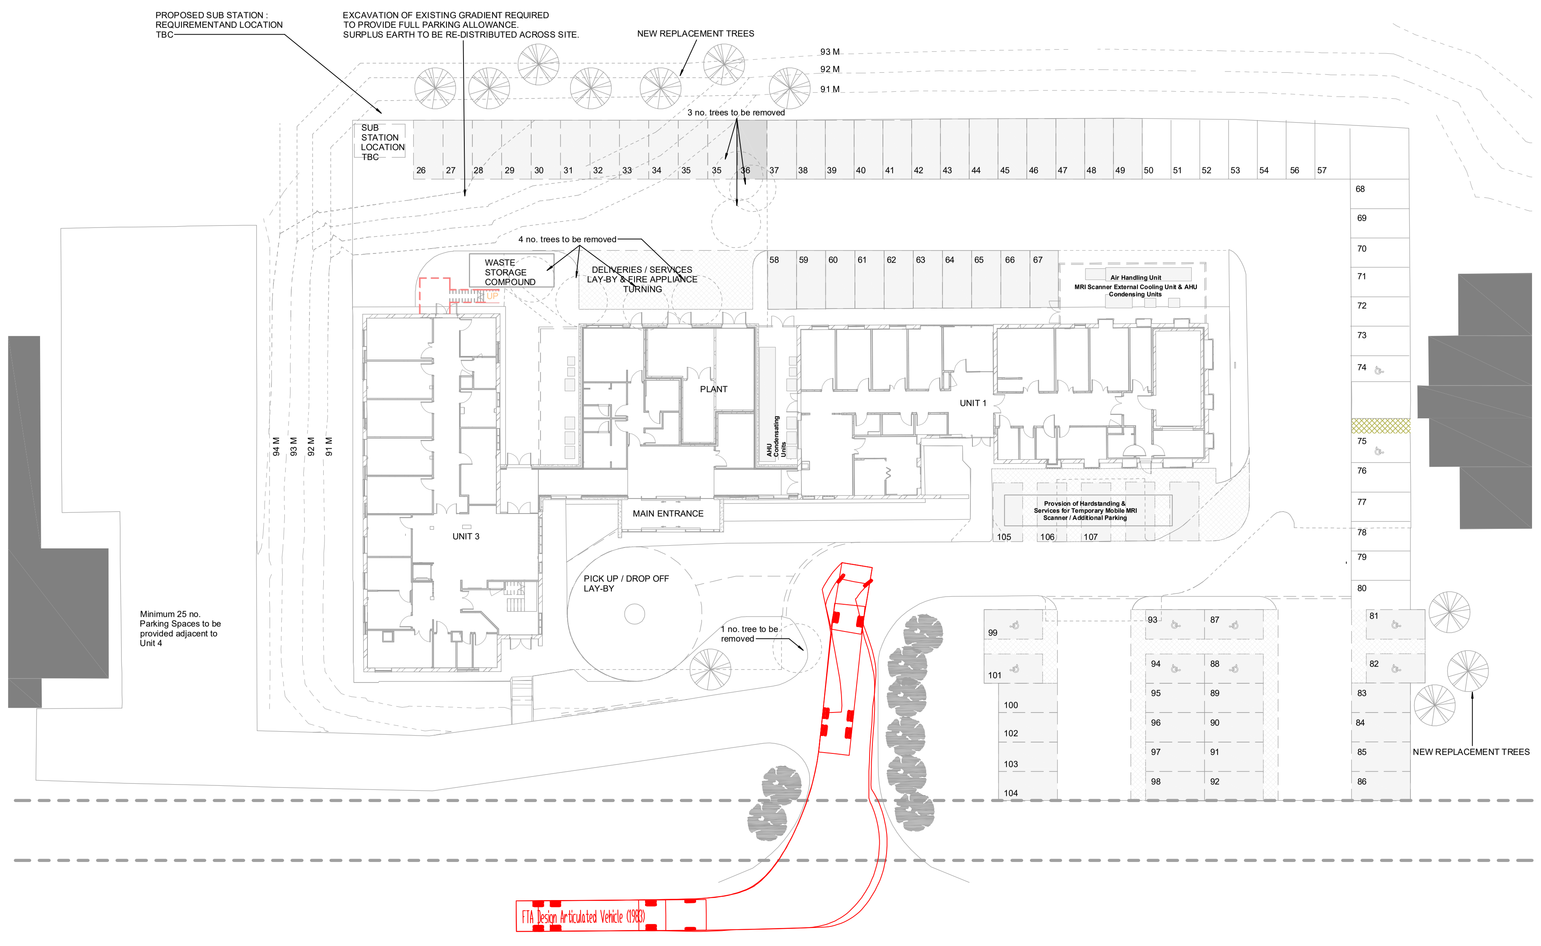

MRI TRAILER

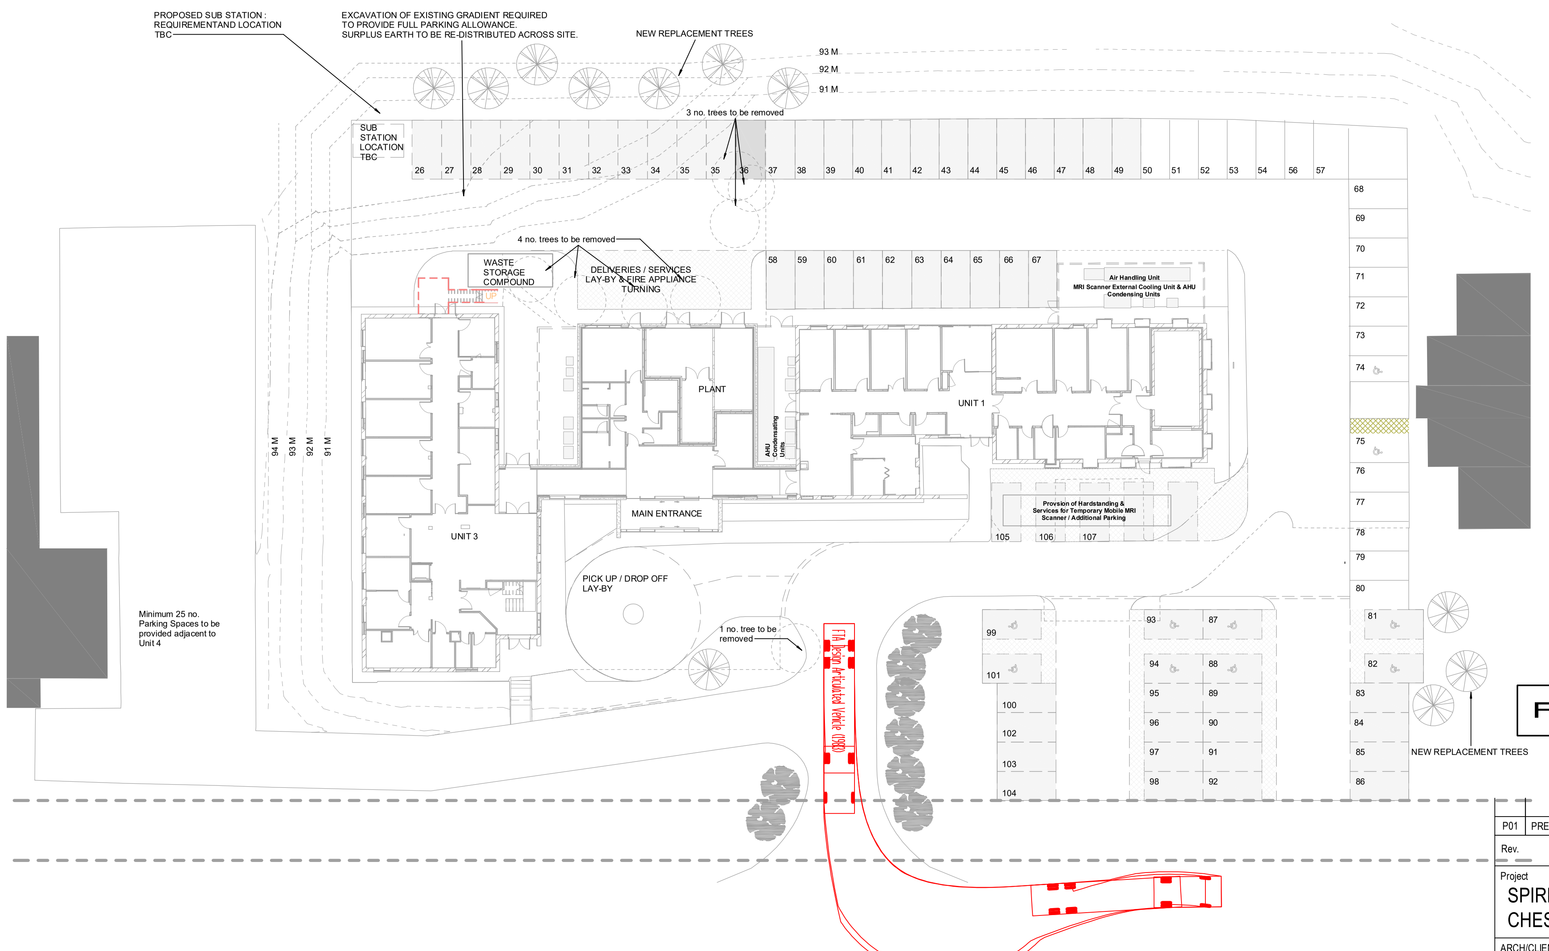

MRI TRAILER

FOR INFORMATION

Rev.	Amendment	Date	By	Chk
P01	PRELIM ISSUE.	MAY '21	AB	LM

Project
SPIRE YALE,
CHESNEY COURT

ARCH/CLIENT
SPIRE HEALTHCARE

Title
VEHICULAR SWEPT PATH PLANS SHEET 3

WML Job No.	Drawn	Checked	Date	Scale
9132	DB	LM	MAY '21	1:100 @ A0

WML CONSULTING
Civil, Structural & Geotechnical Engineers
No.8 Oak Green
Earl Road
Stanley Green Business Park
Cheadle Hulme
Cheshire SK8 6QL
Tel 0161 482 0600
Fax 0161 486 9210
e-mail info@wmlconsulting.cor
www.wmlconsulting.com

Drawing No.

Project	Originator	Volume	Level	Type	Role	Number	Rev
9132	- WML -	ZZ -	XX -	DR -	C -	2003	P01