


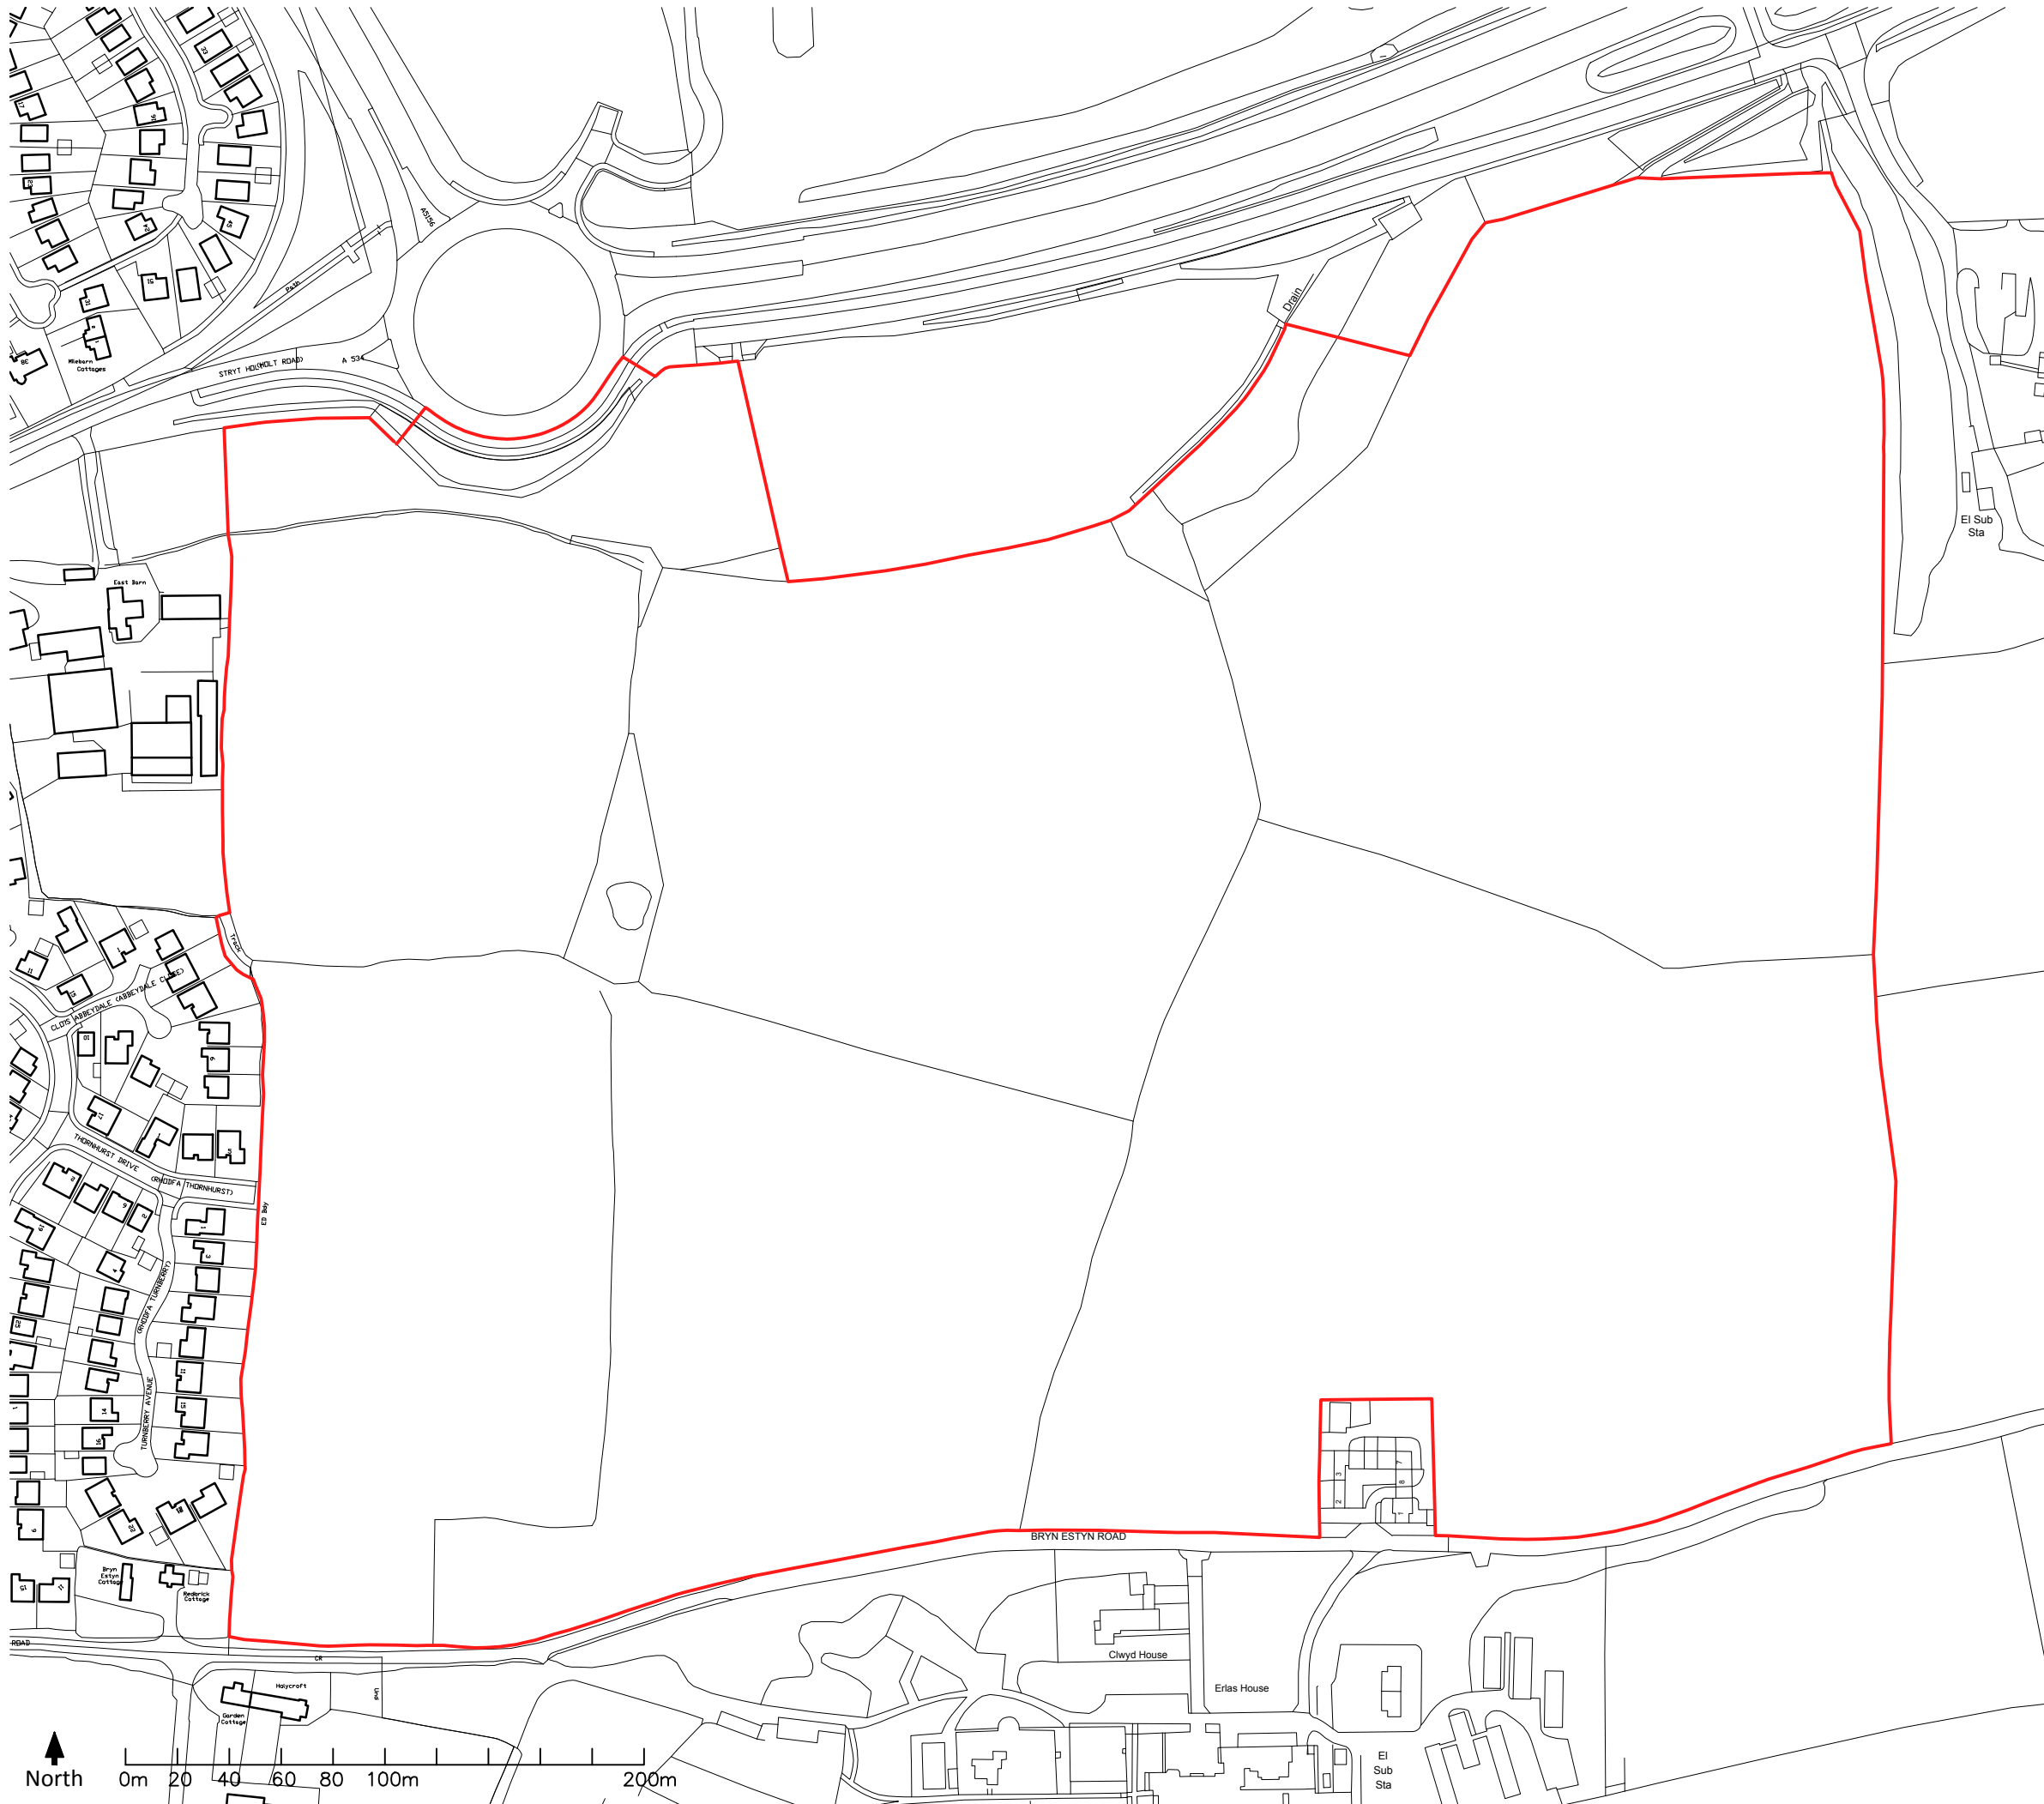

LANDSCAPE ARCHITECTURE
ENVIRONMENTAL PLANNING
MASTERPLANNING
URBAN DESIGN

**RANDALL
THORP**

Canada House, 3 Chepstow Street, Manchester M1 5FW
0161 228 7721 mail@randallthorp.co.uk www.randallthorp.co.uk

KEY:

 Site boundary



John Raymond Jones
The Trustees of The
Wrexham (Parochial)
Education Foundation

Land South of Holt Road Wrexham

Site Location Plan

Drwg No: 661B 03A
Drawn by: MP
Rev by: SB
QM Status: Checked
Scale: 1:2500 @ A3

Date: 09-11-17
Checker: JF
Rev checker: DL
Product Status:
Issue