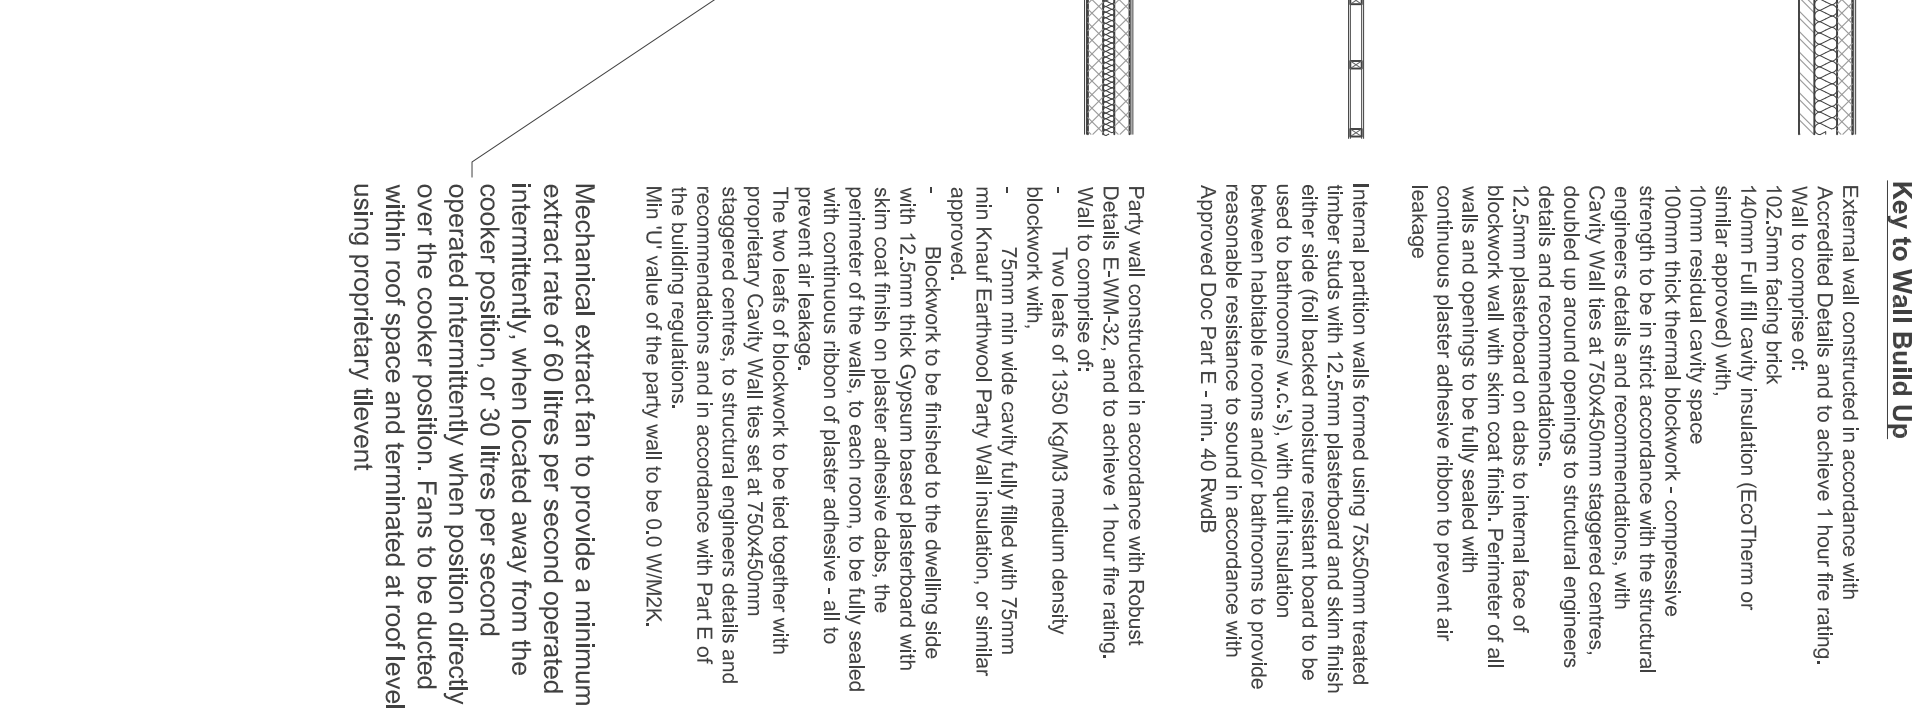
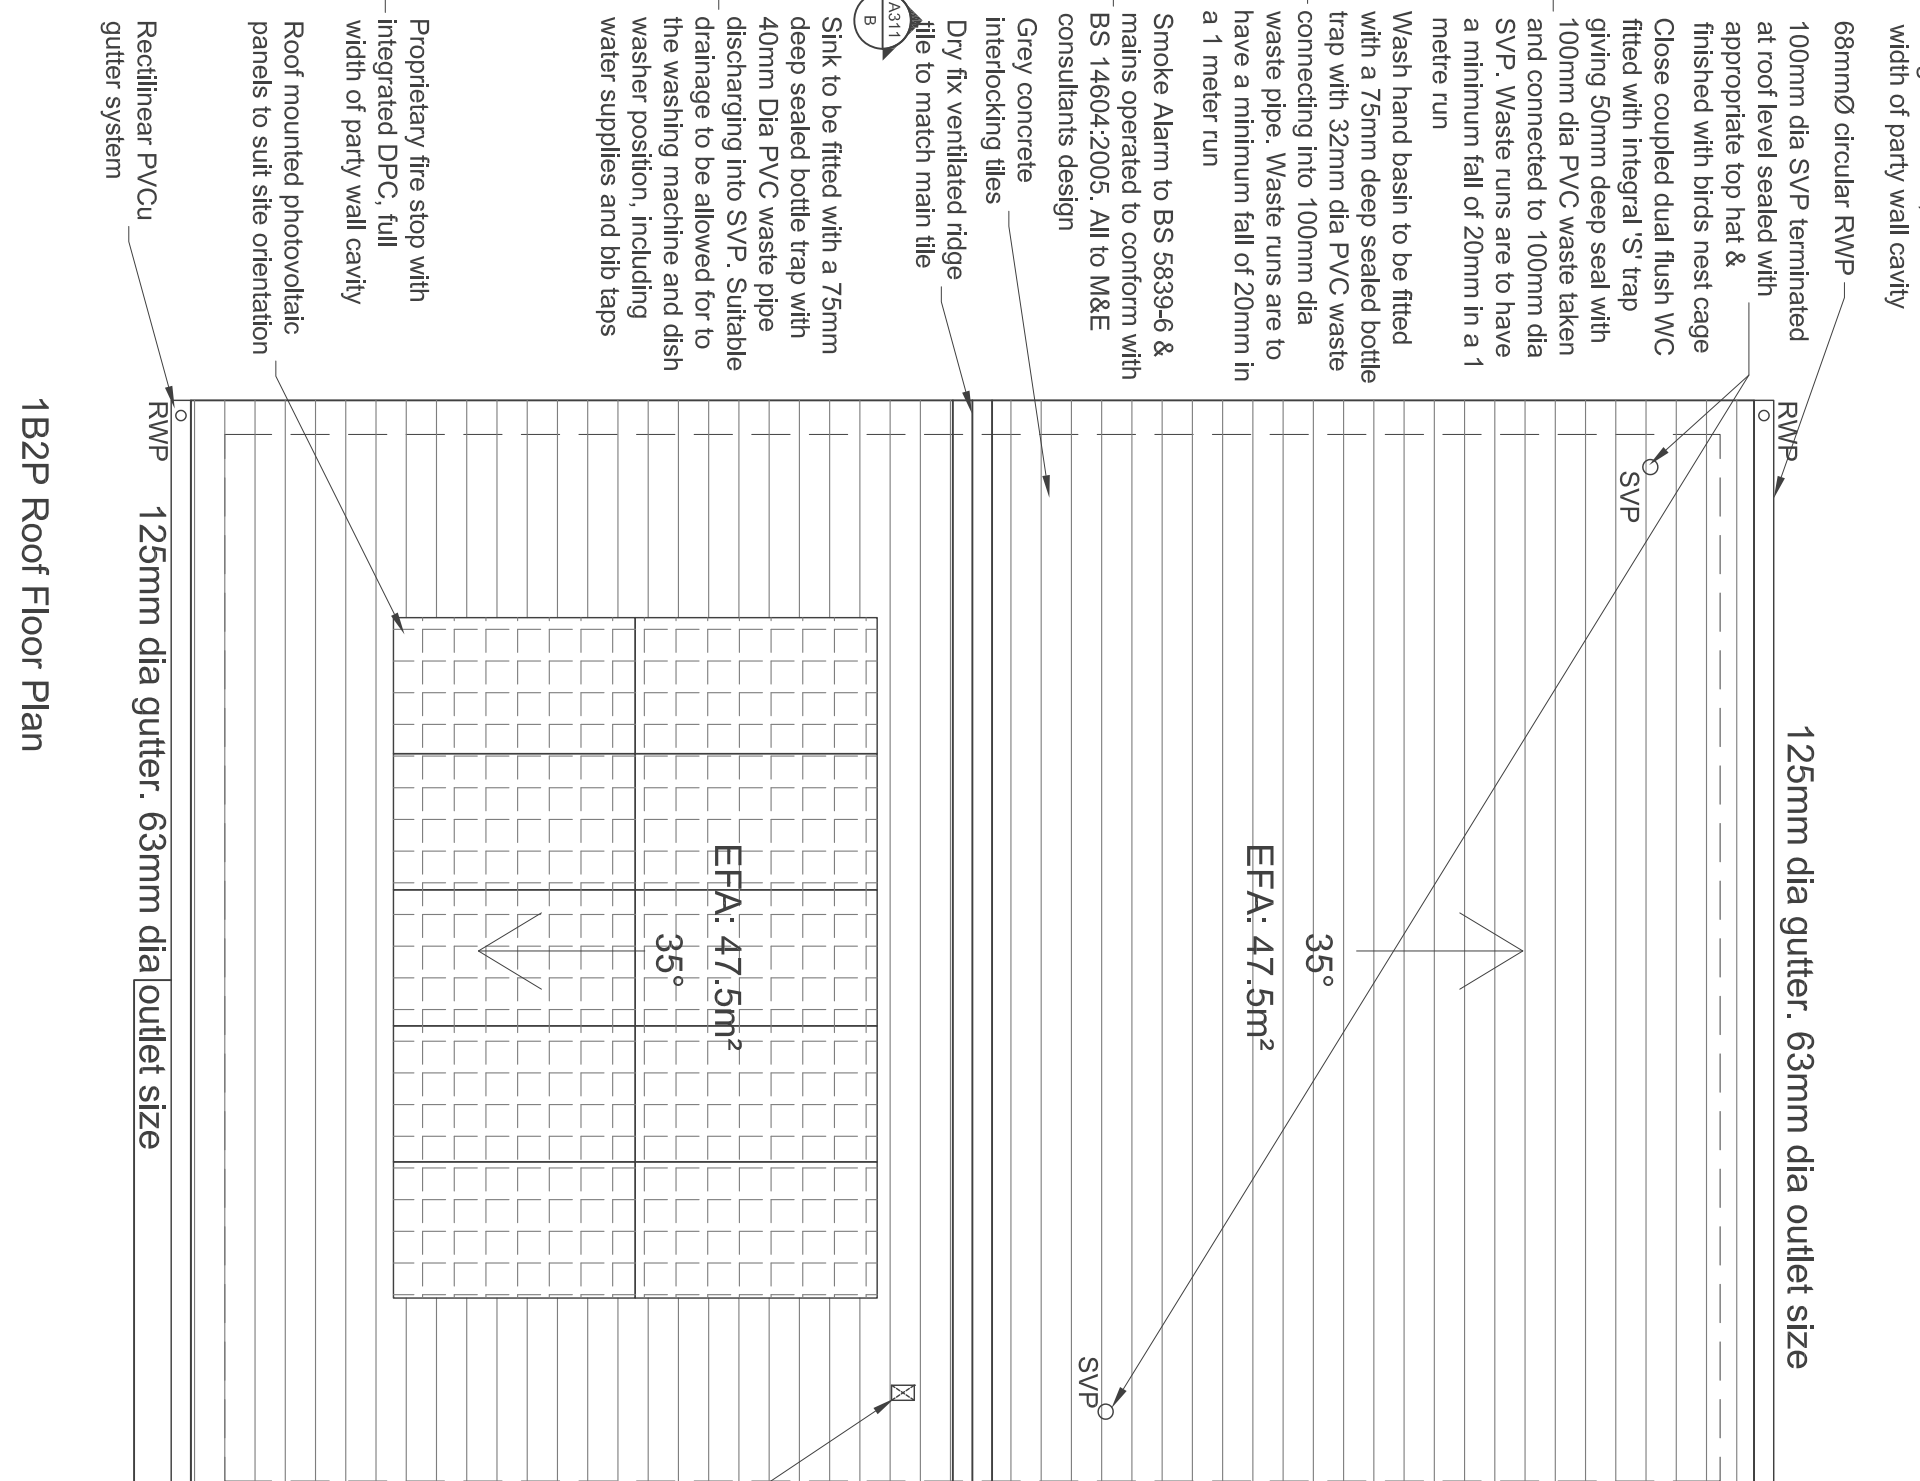
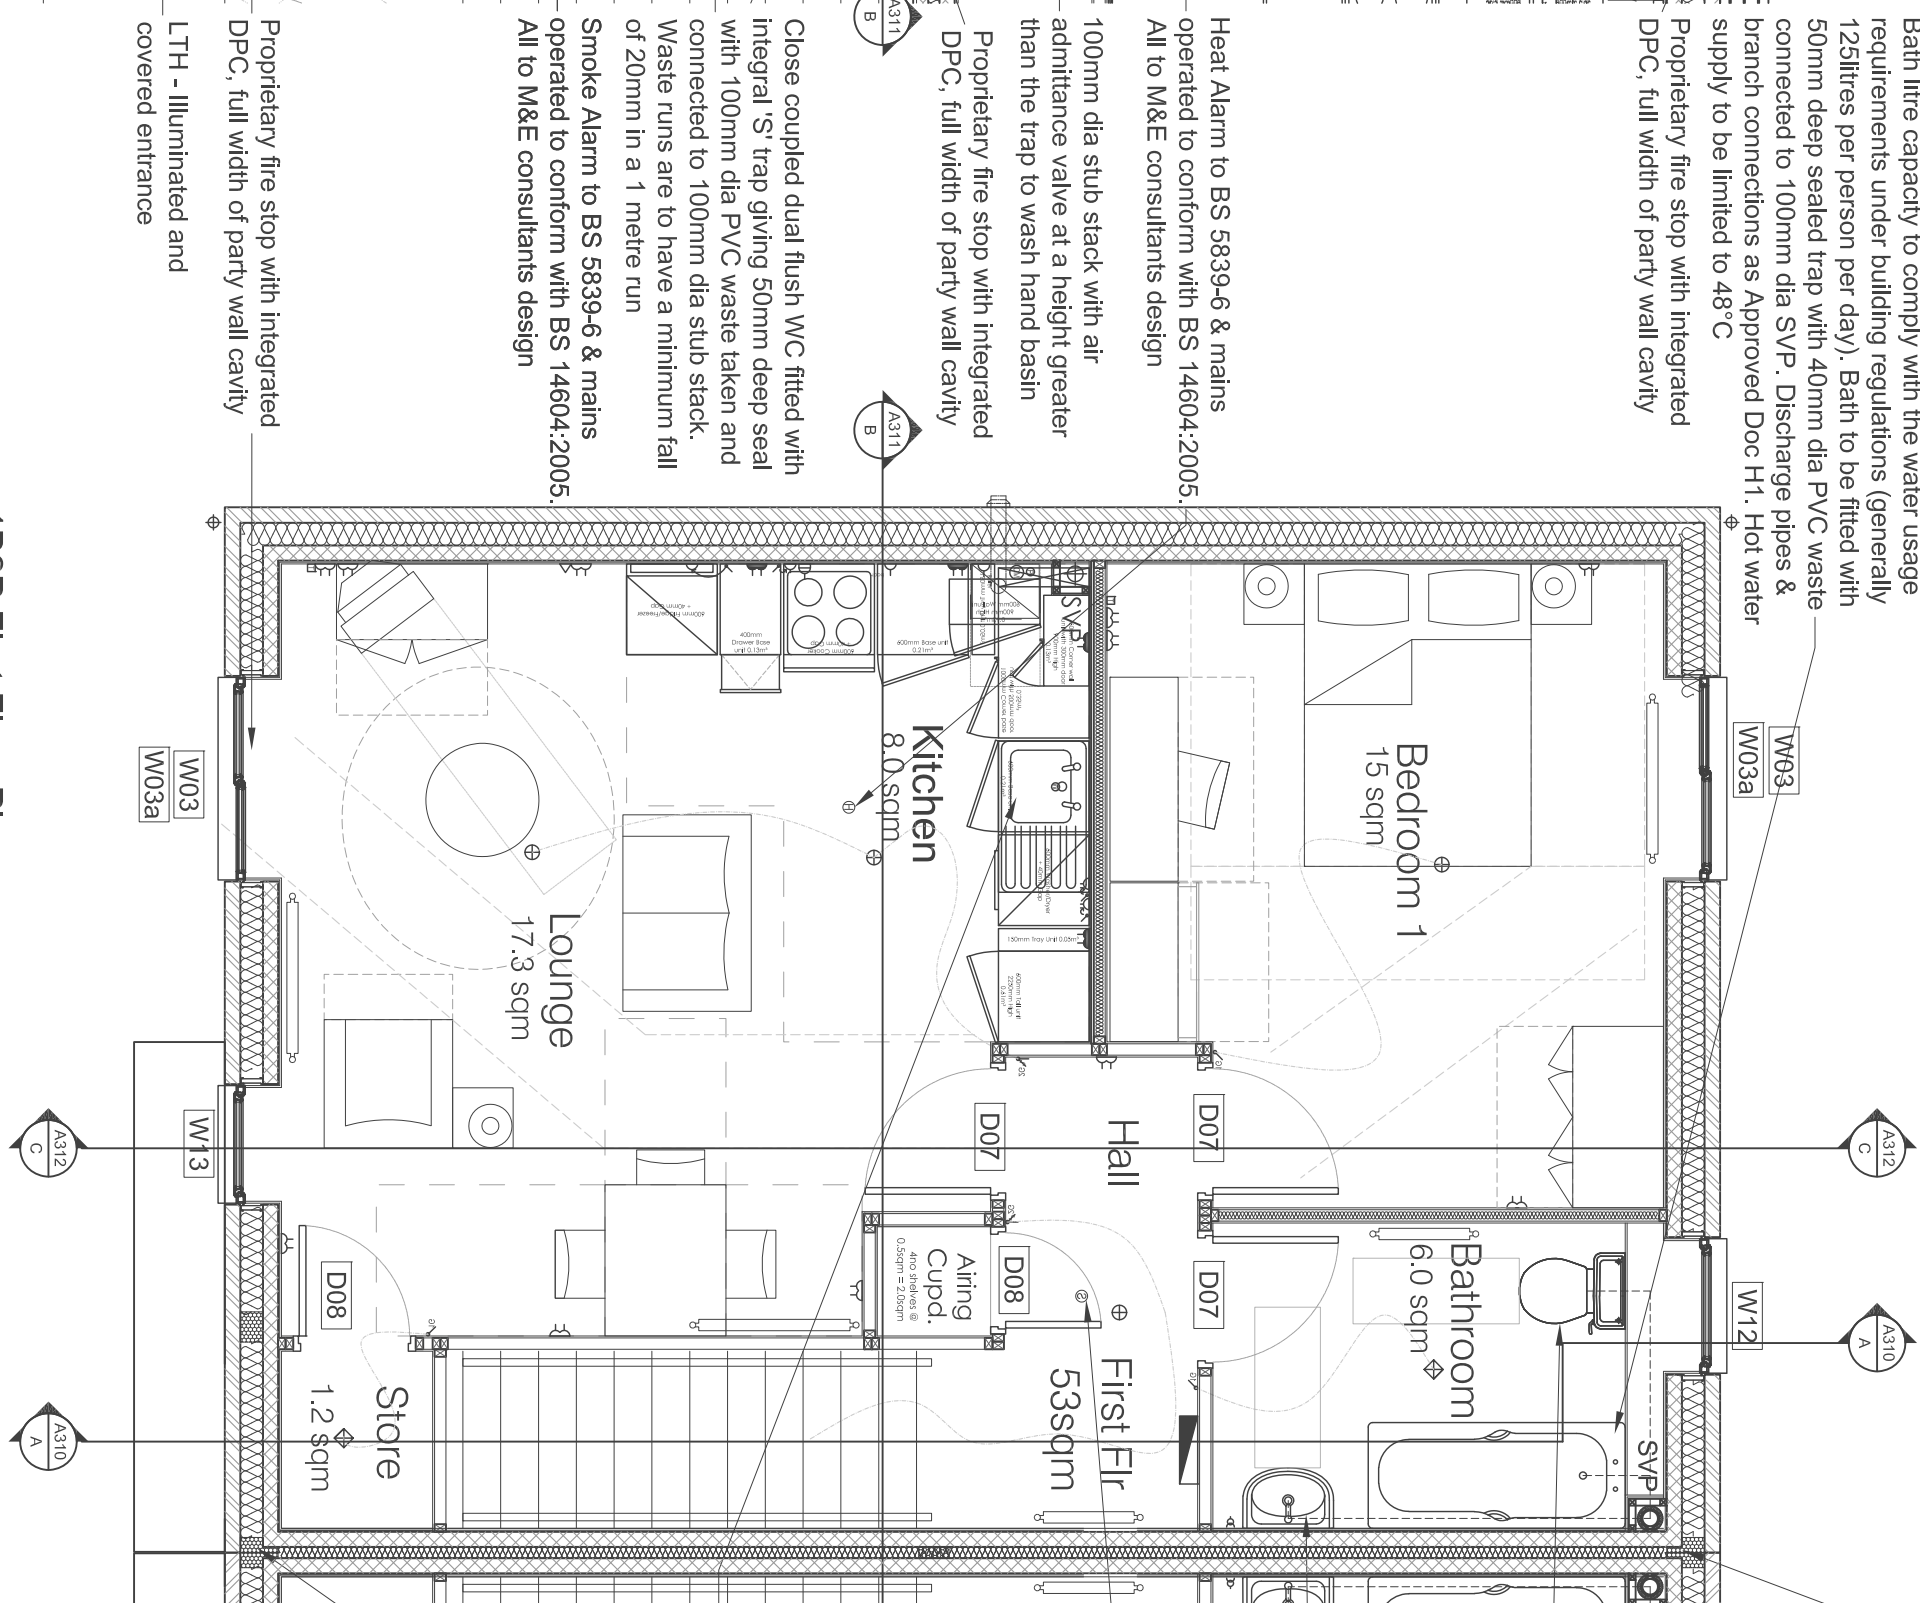
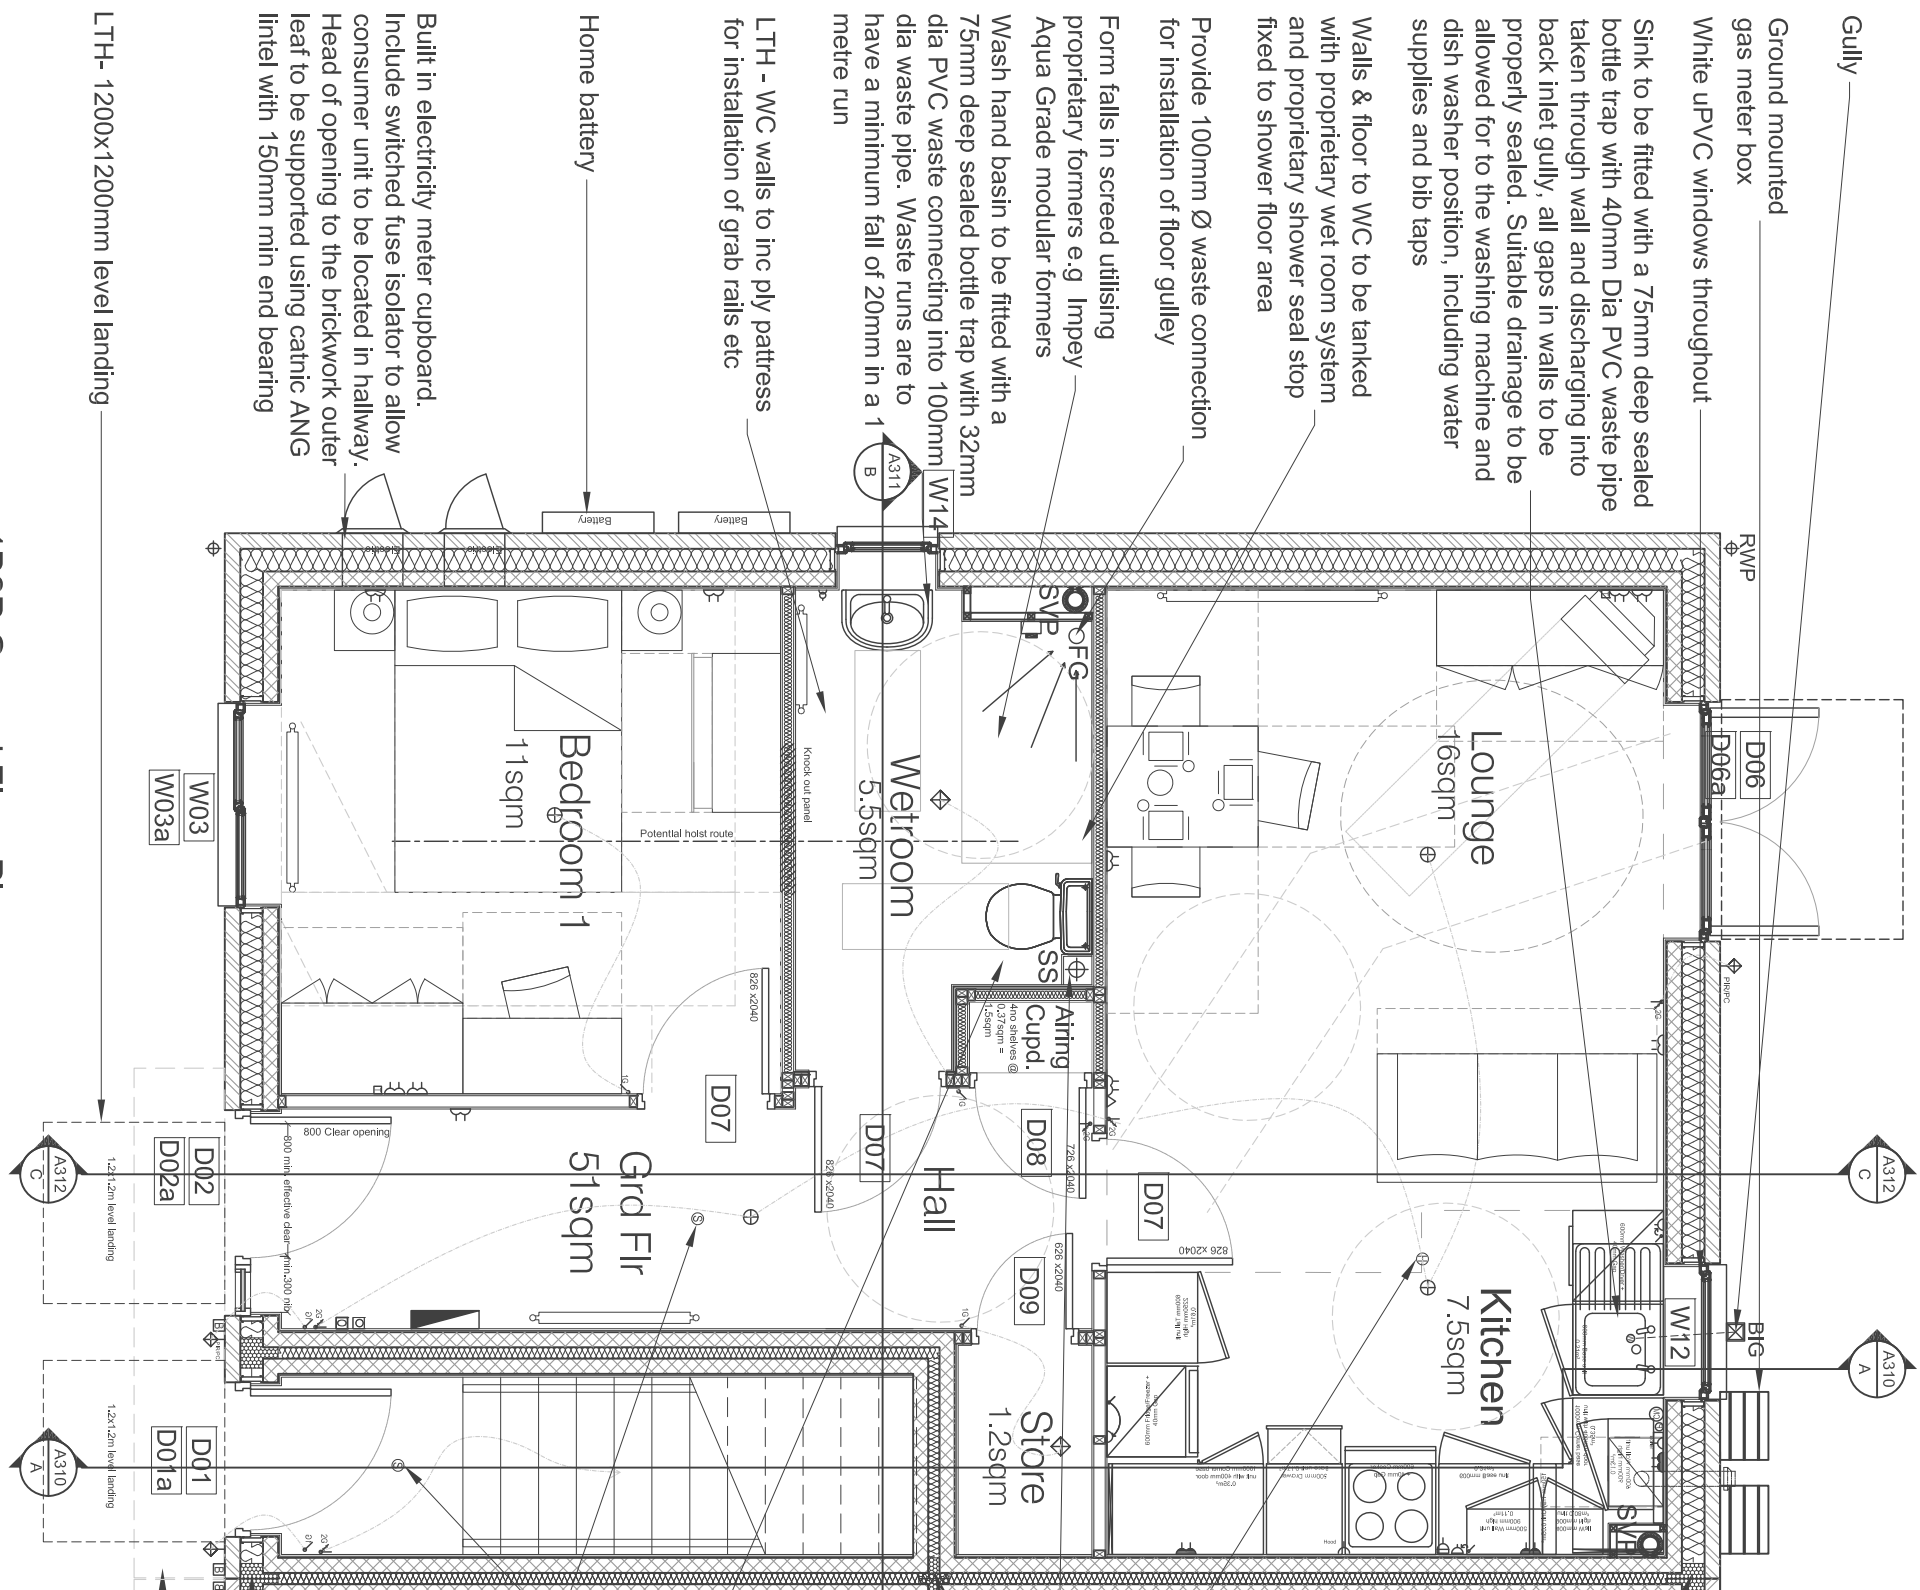
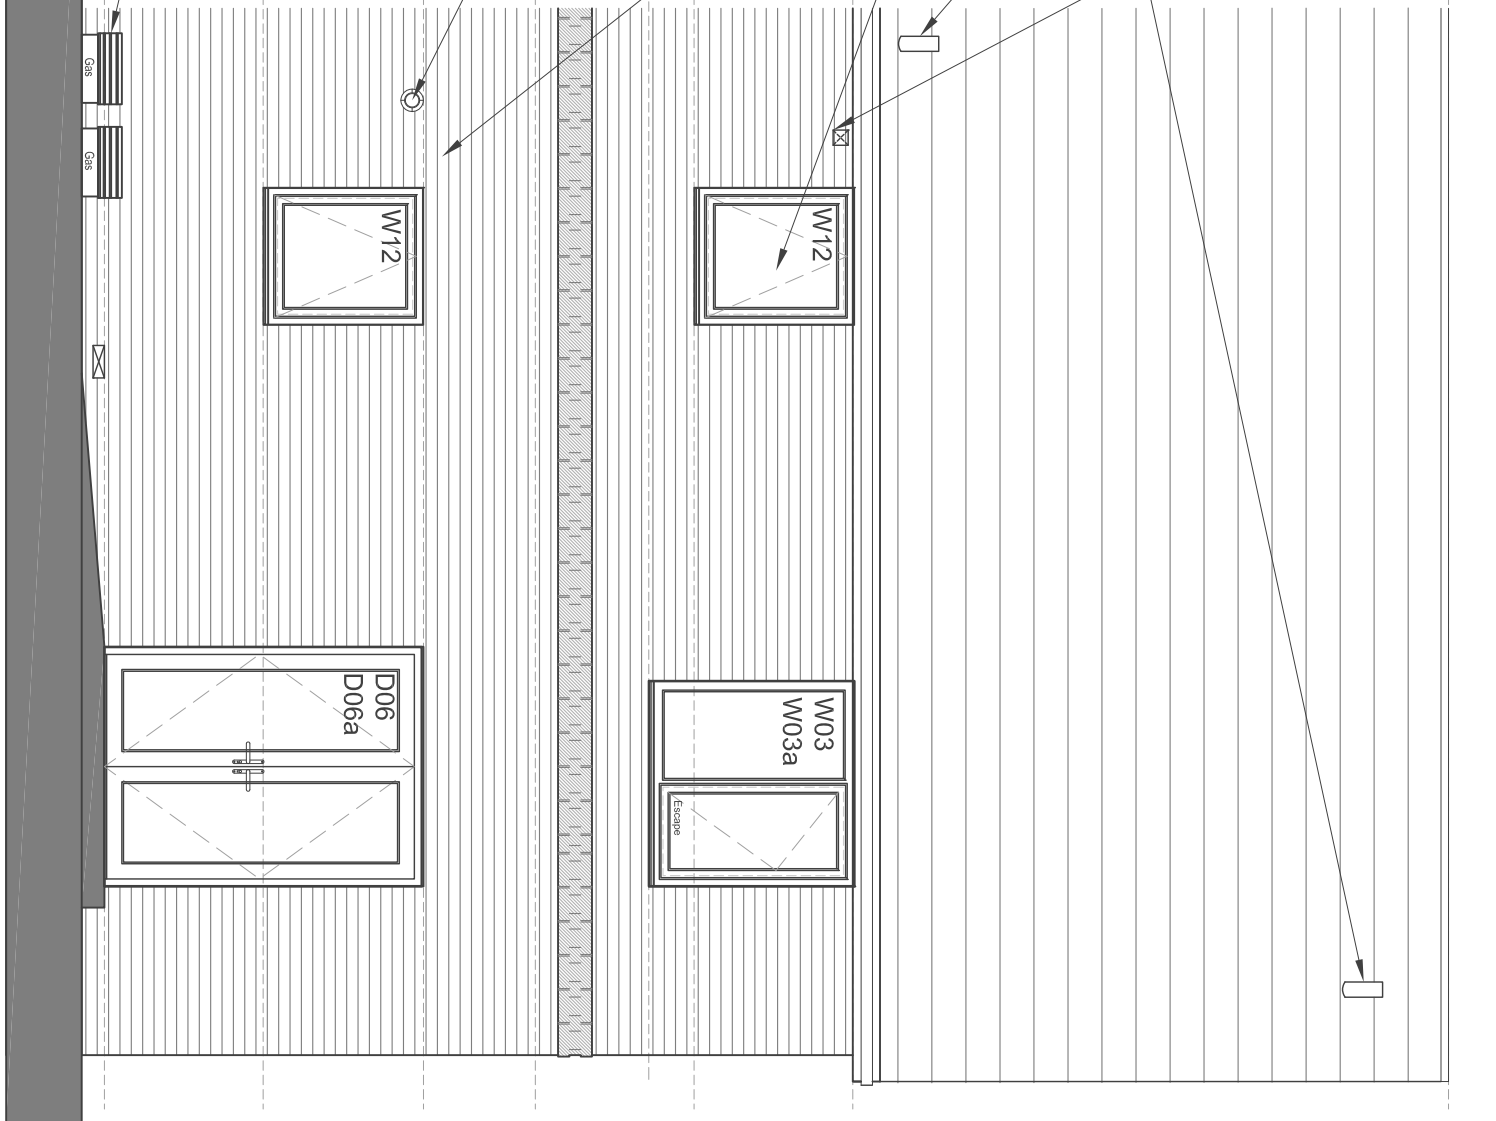
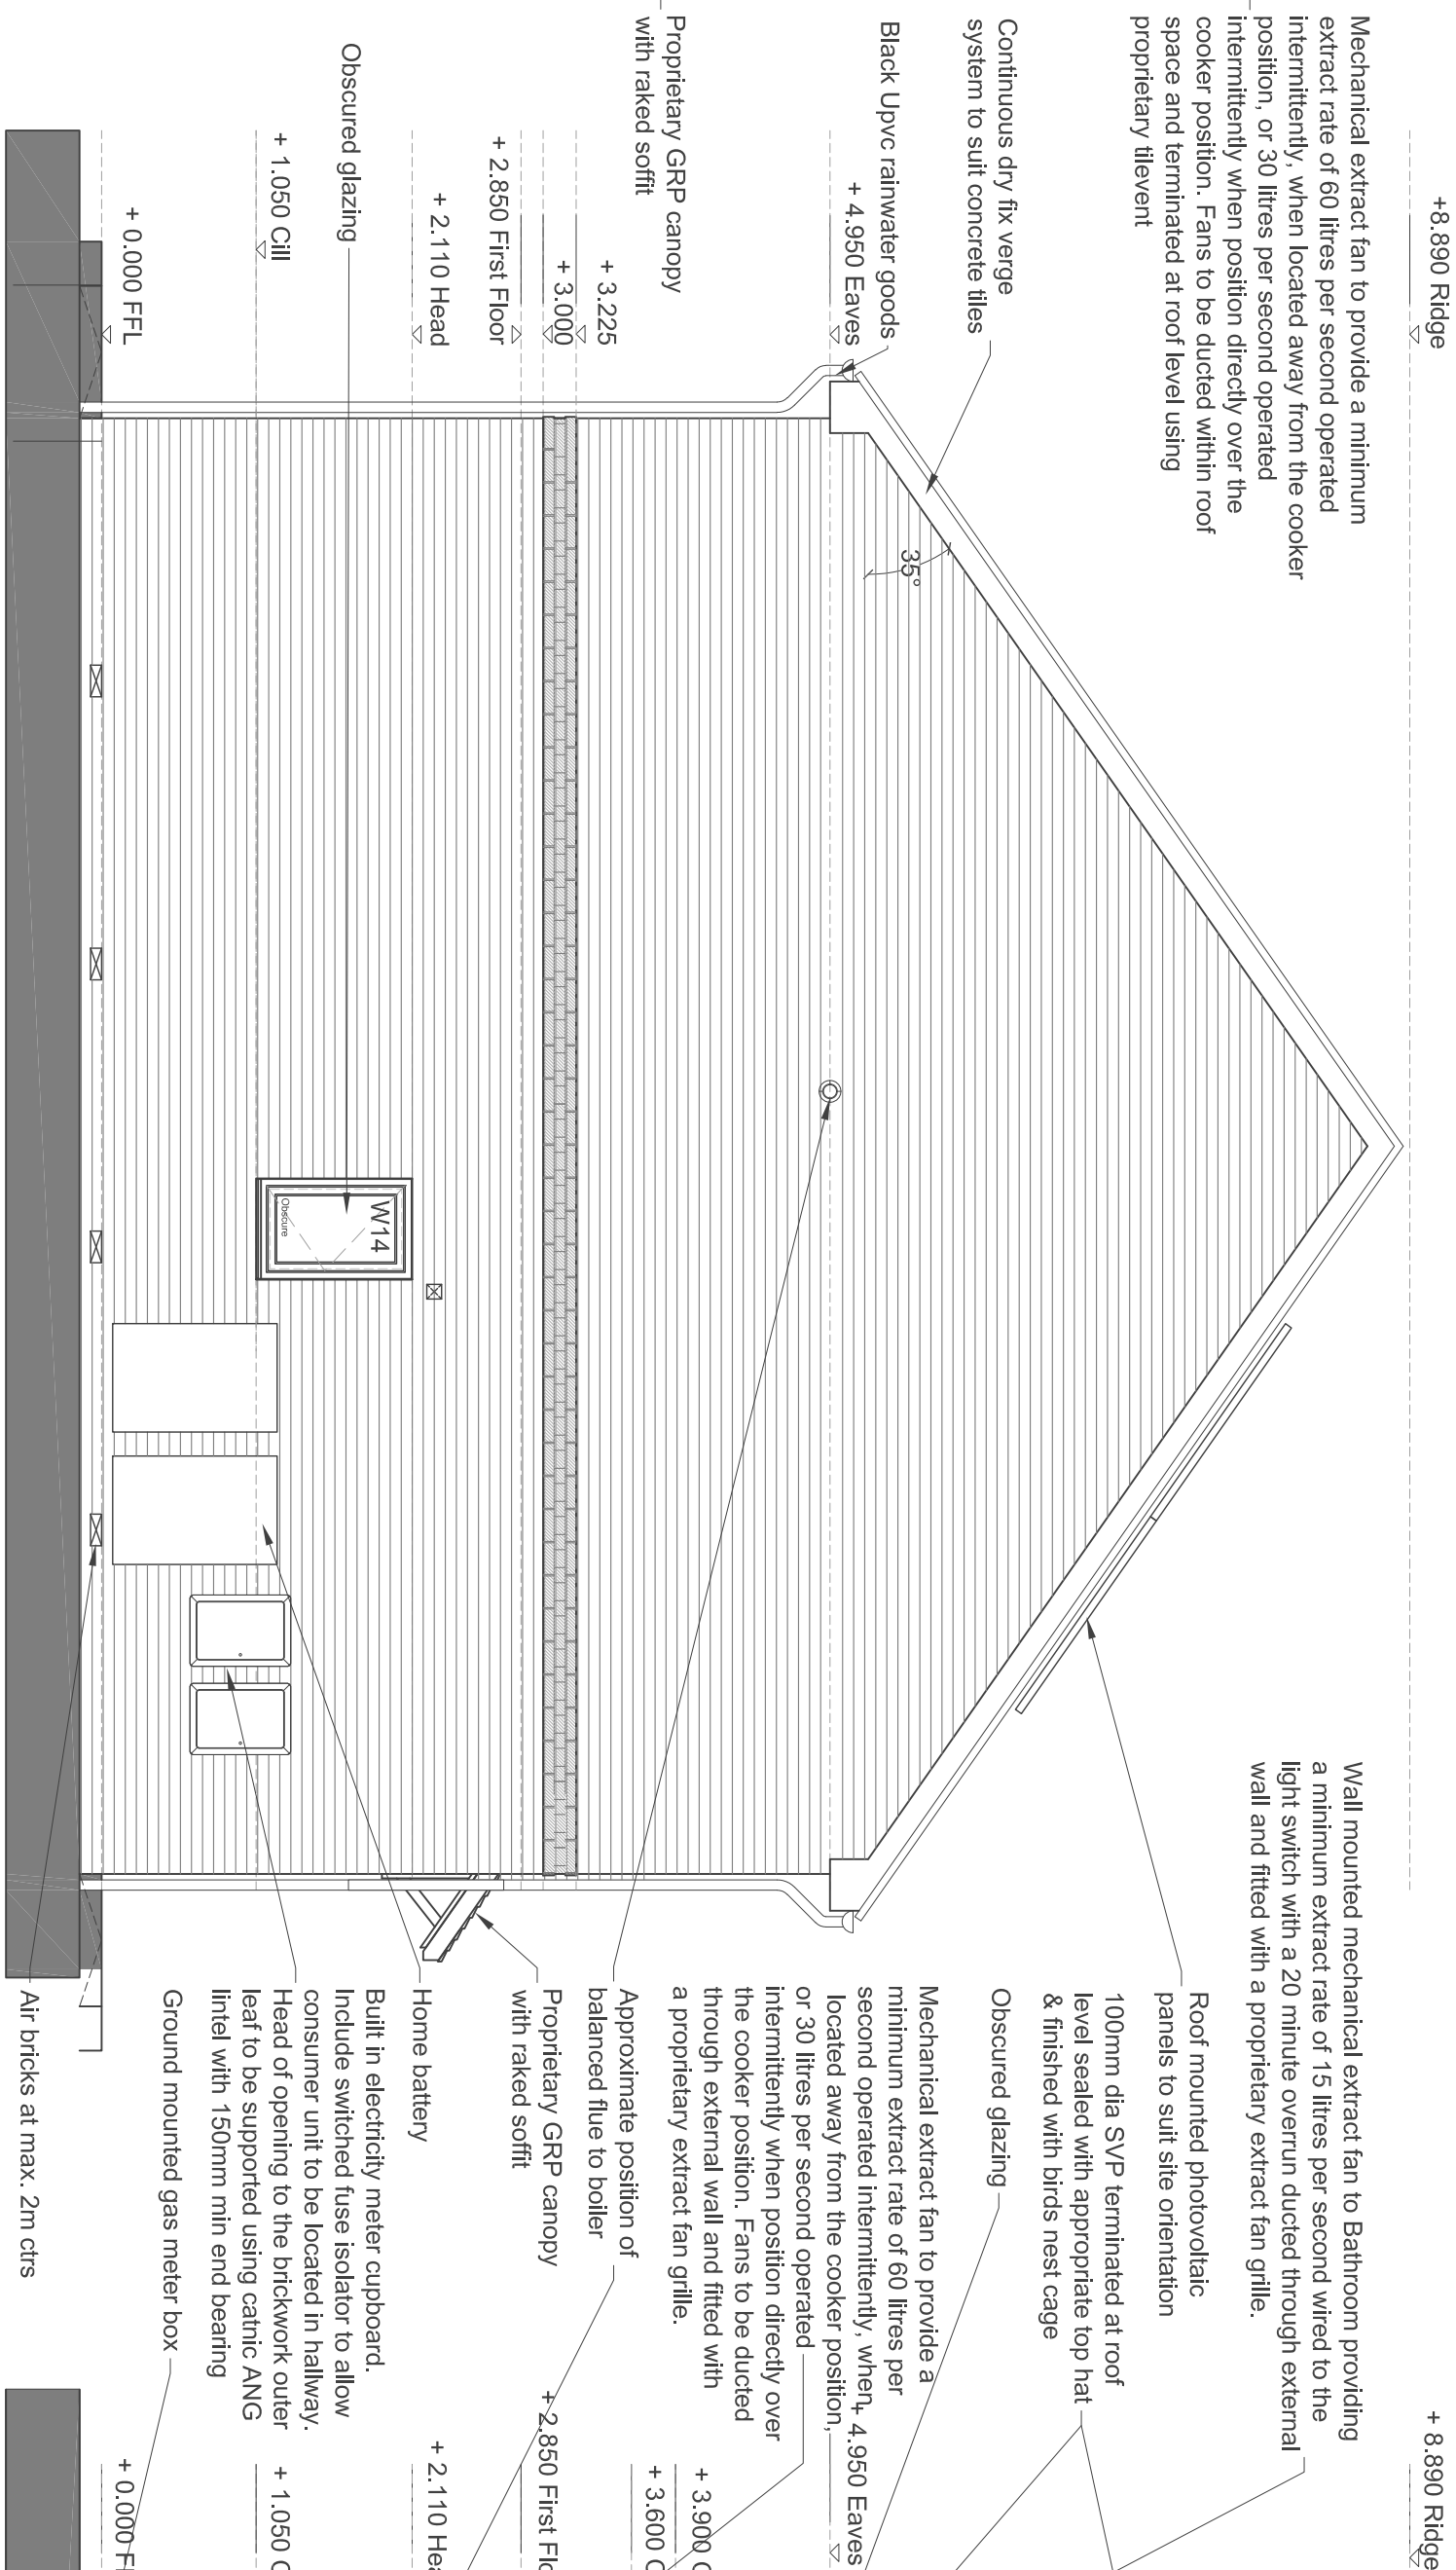
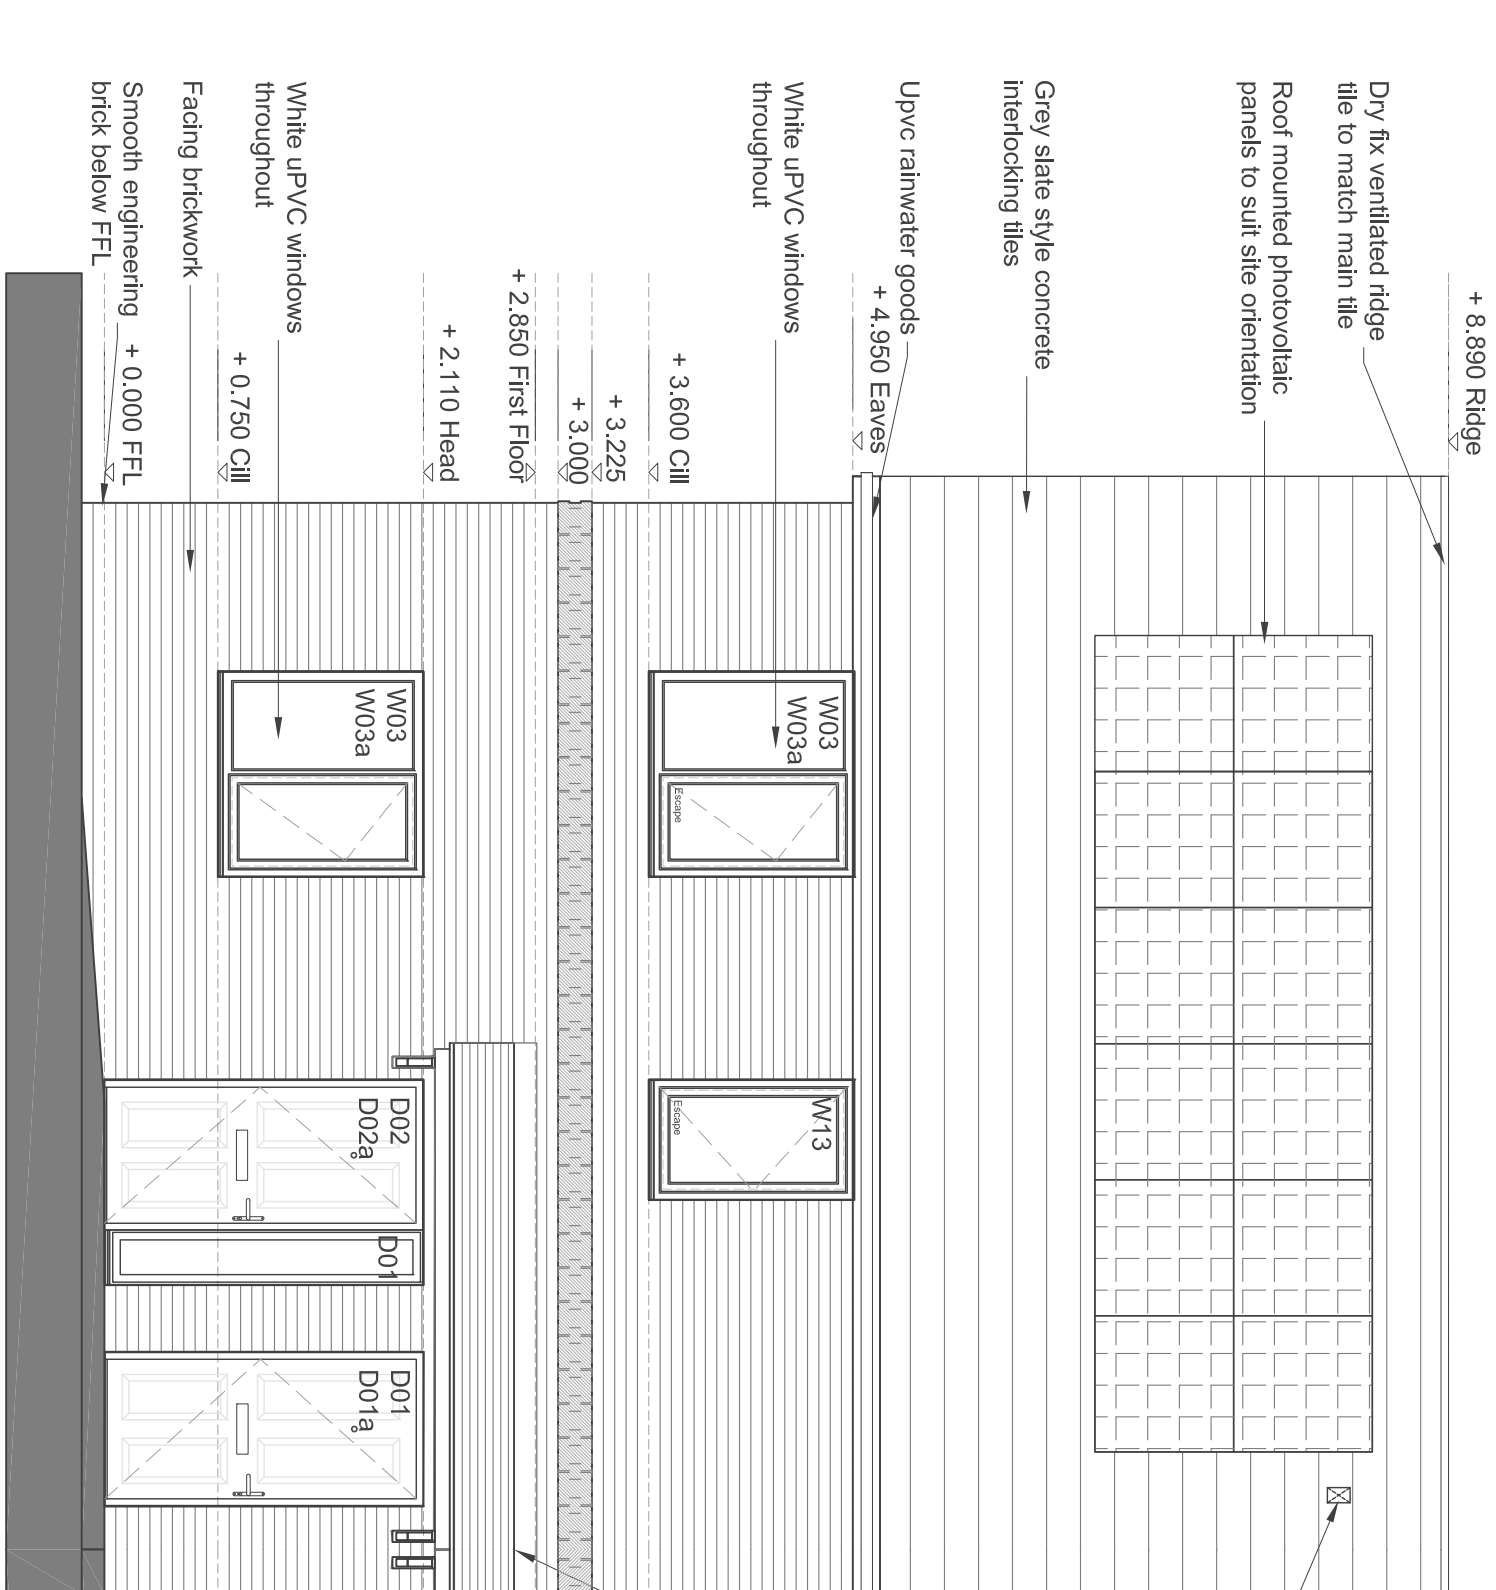


1B2P HOUSE TYPE

[illegible]

Criterion	Uitendaele Homes checklist
1	Parking ✓
2	Approach from parking ✓
3	Approach to entrance ✓
4	Entrances ✓
5	Communal Stairs and Lifts ✓
6	Internal doorways and hallways ✓
7	Circulation space ✓
8	Entrance level/living ✓
9	Entrance level backspace ✓
10	Entrance level w/c ✓
11	WC and bathroom walls ✓
12	Future stair lift and through the door lift ✓
13	Future host ✓
14	Bathrooms ✓
15	Glazing/windproof handle ✓
16	Location of service control ✓

E	Amendments to layout to ensure WHOQ	14.03.21	RT
D	Amendments to layout following client comment, Areas provided.	05.03.21	RT
C	Kickstart layouts amended	13.01.21	RT
B	Aiming Card indicated following client comment	14.01.2020	RT
A	Amended after BC comments	10.01.2020	DD
Rev	Description	Date	By

	j d a architects	
info@jda-architect.com www.jda-architect.com phone: 0151 335 5011 mobile: 0151 665 0112		
Tel:	FoWorks	
Project:	Gwynant & Galsby, Plas Madoc, Wrexham	
Project Status:	C - Construction	
Tenure:	To Life (full term)	From 1st Dec
1550	A1	Aug 2019
Drawings:	Design Number	DR
1045	A	210
Notes:	182P Cottage Plan - General Arrangement	
E		