


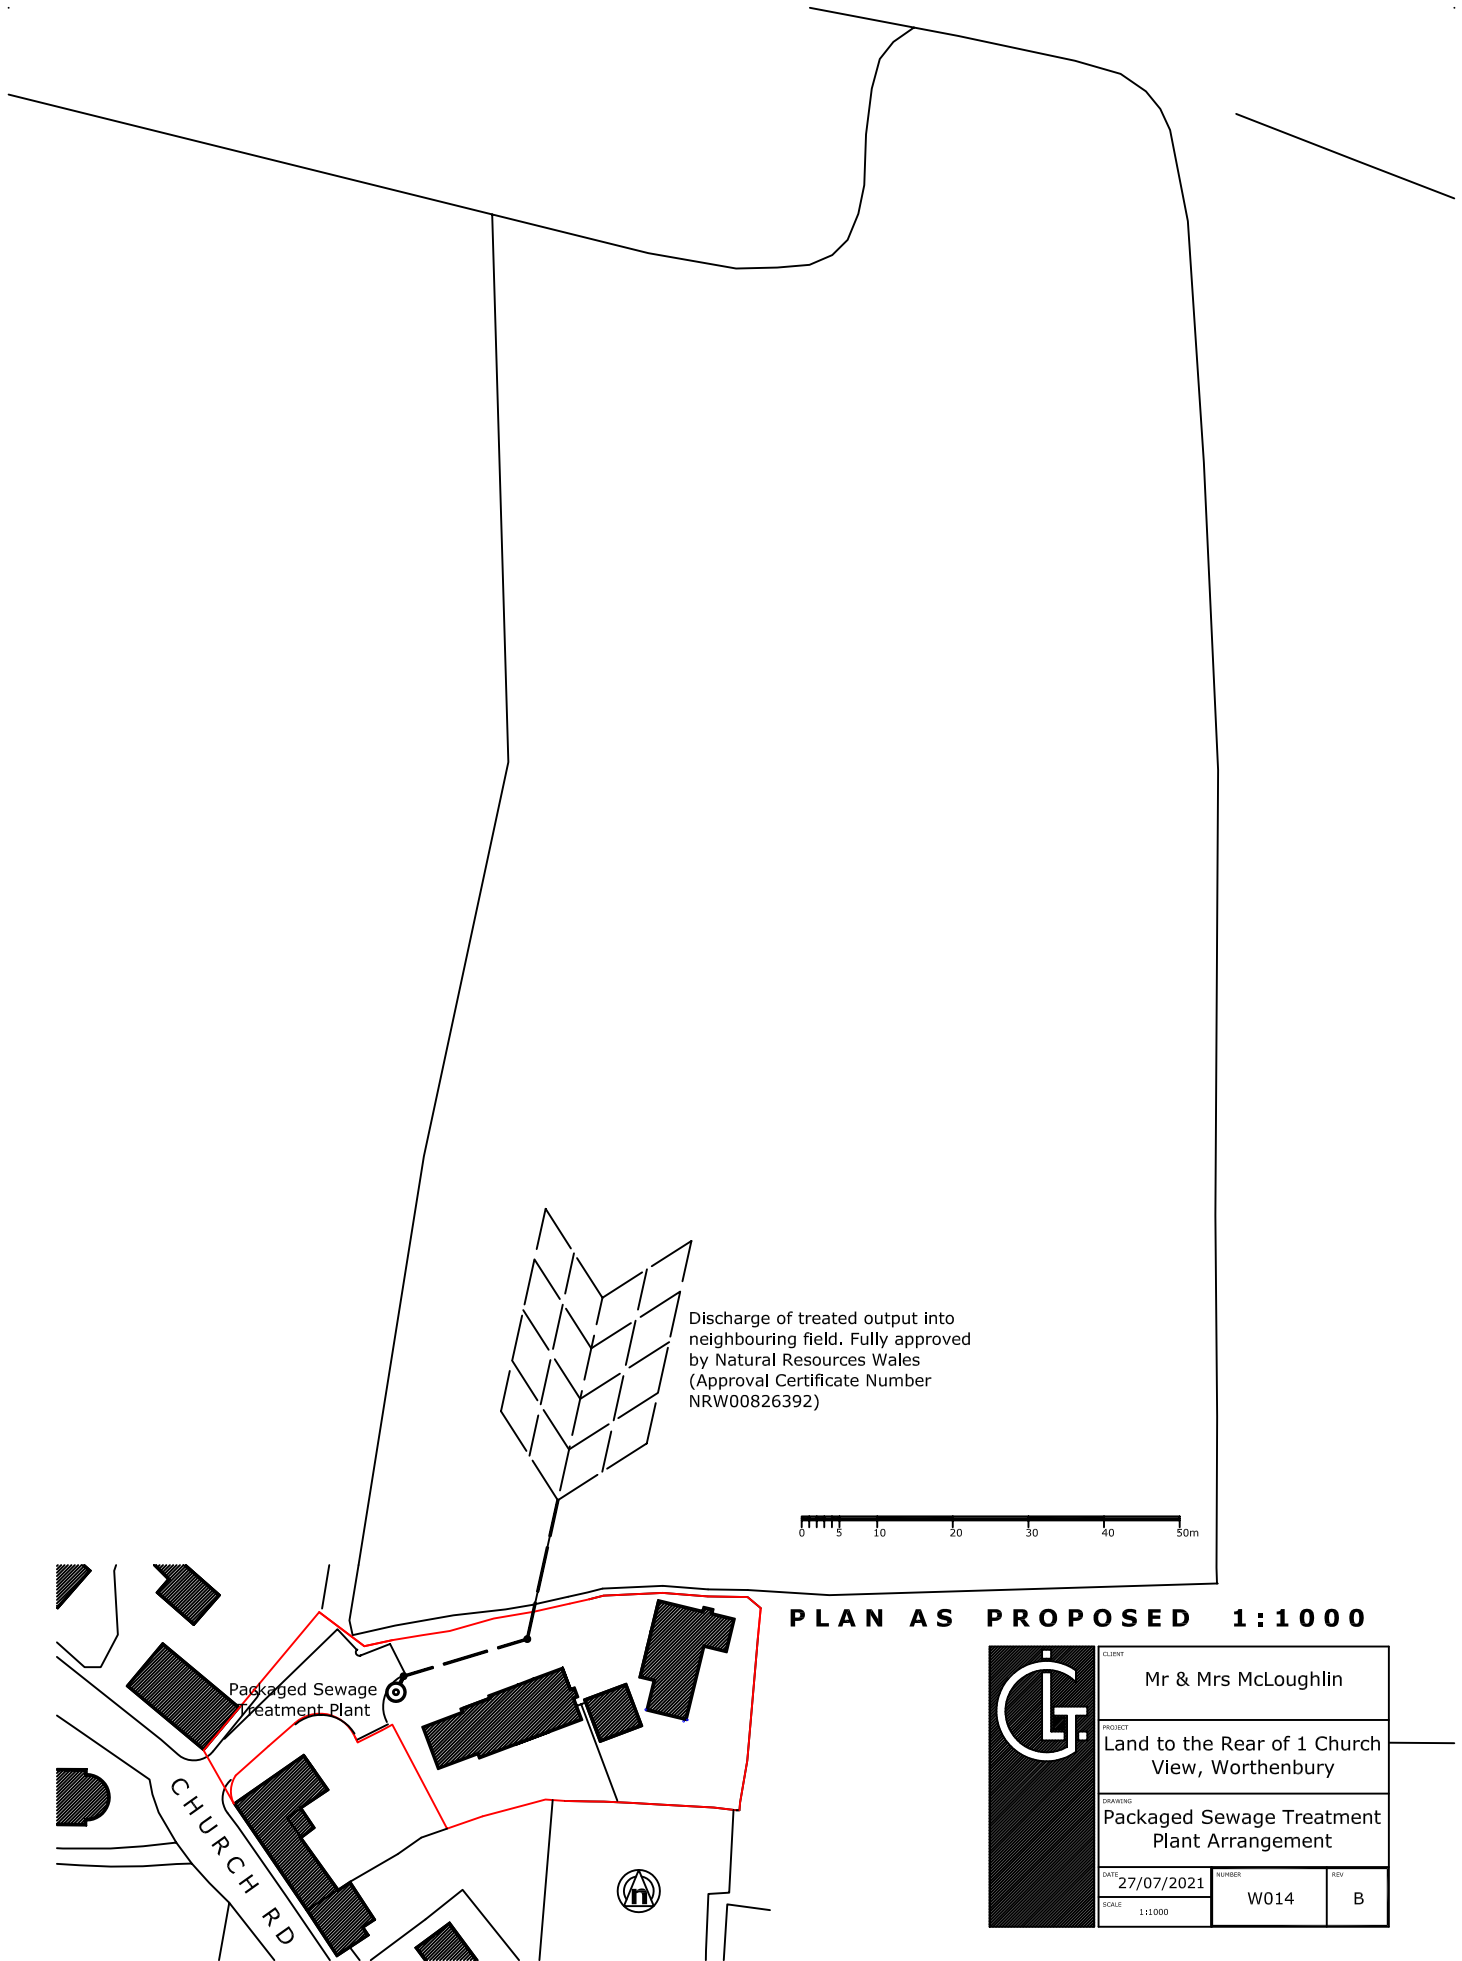

	CLIENT			Mr & Mrs McLoughlin	
	PROJECT			Land to the Rear of 1 Church View, Worthenbury	
	DRAWING			Packaged Sewage Treatment Plant Arrangement	
	DATE		27/07/2021	NUMBER	W014
	SCALE		1:1000	REV	B