


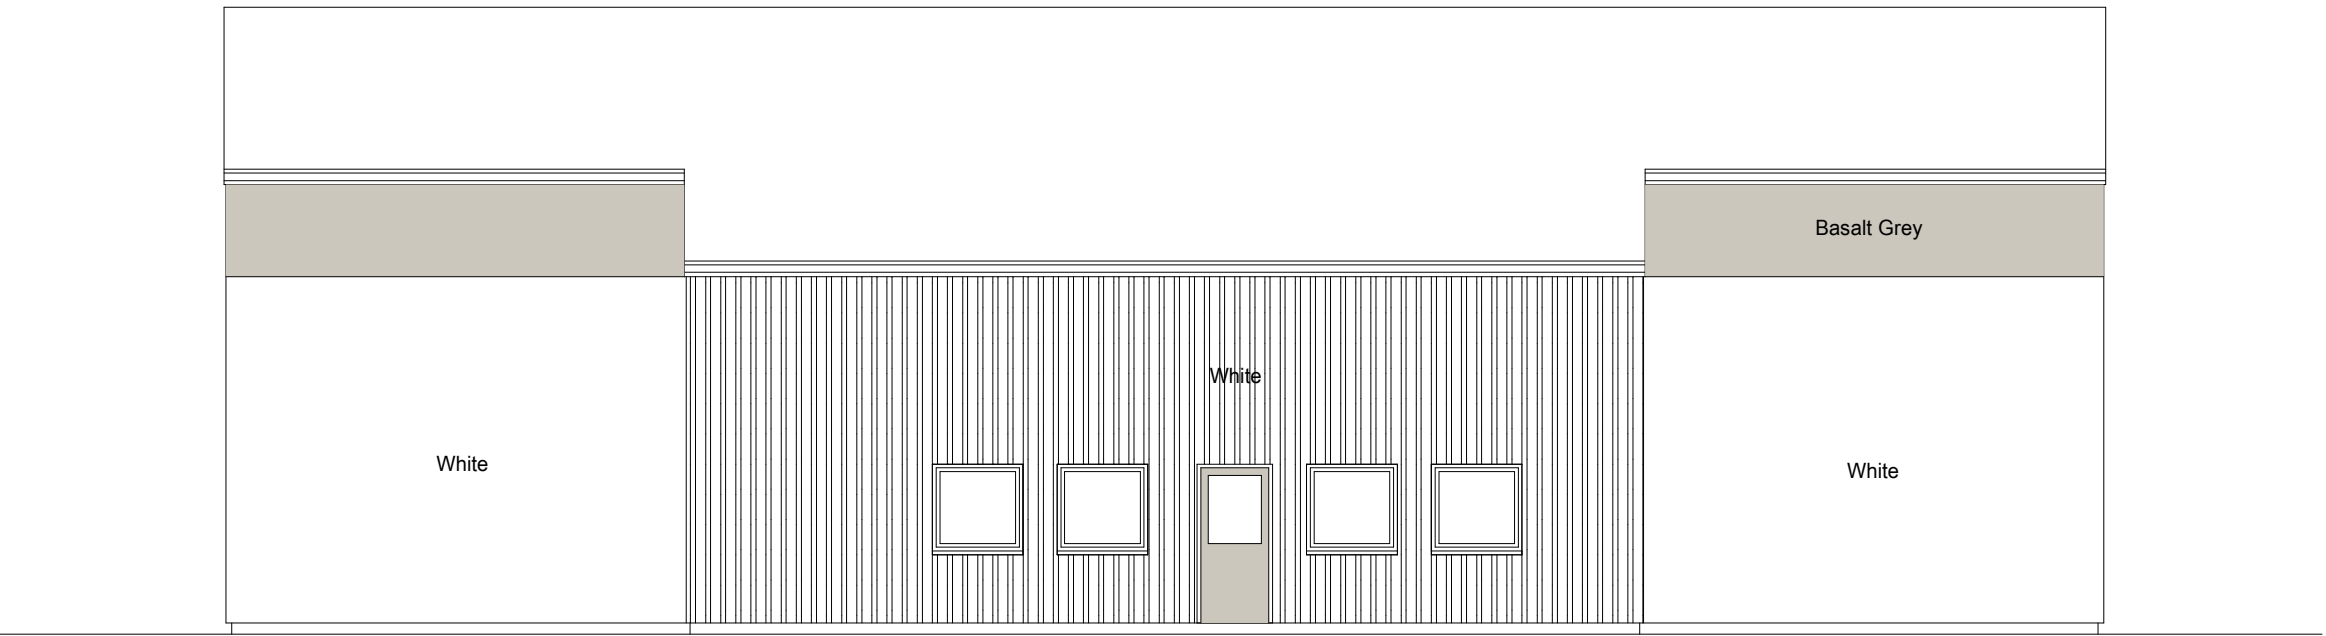


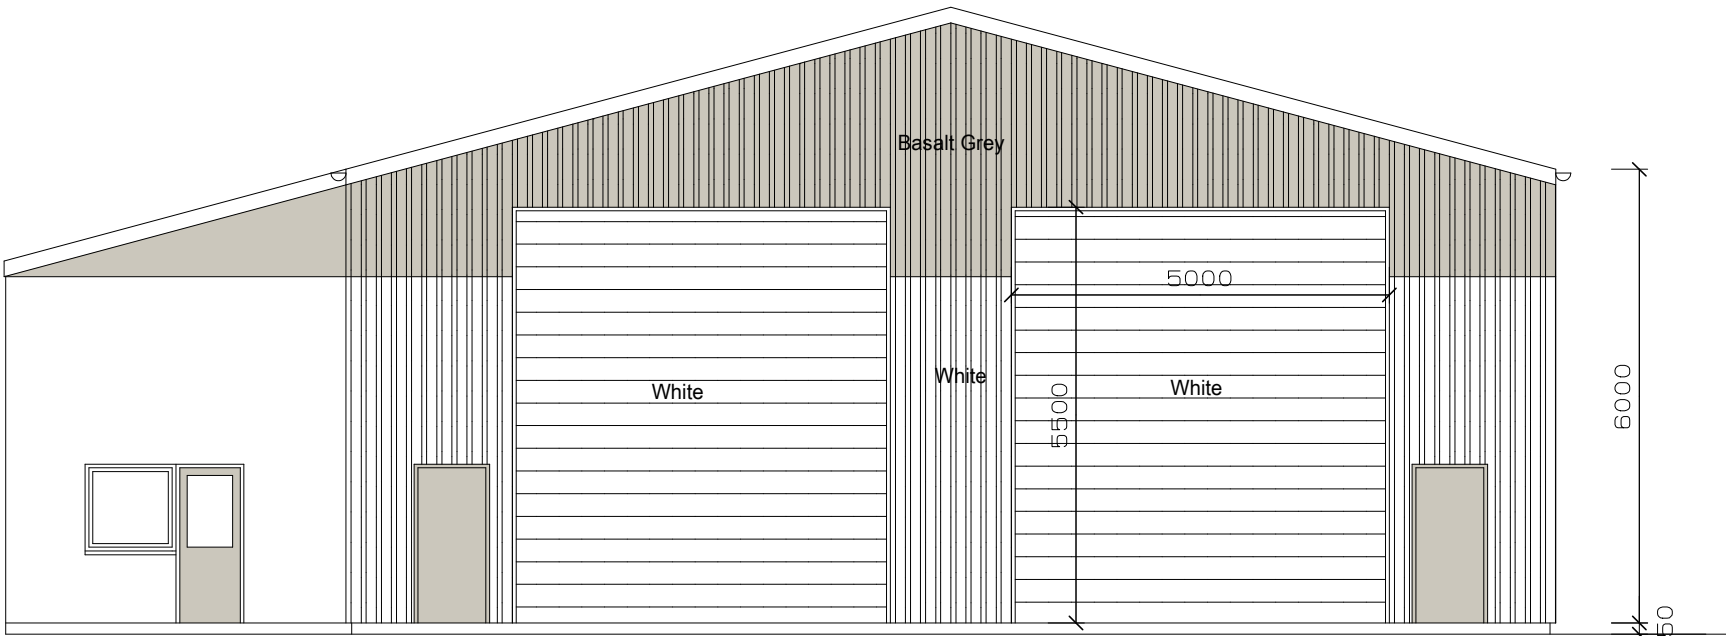


SIDE ELEVATION

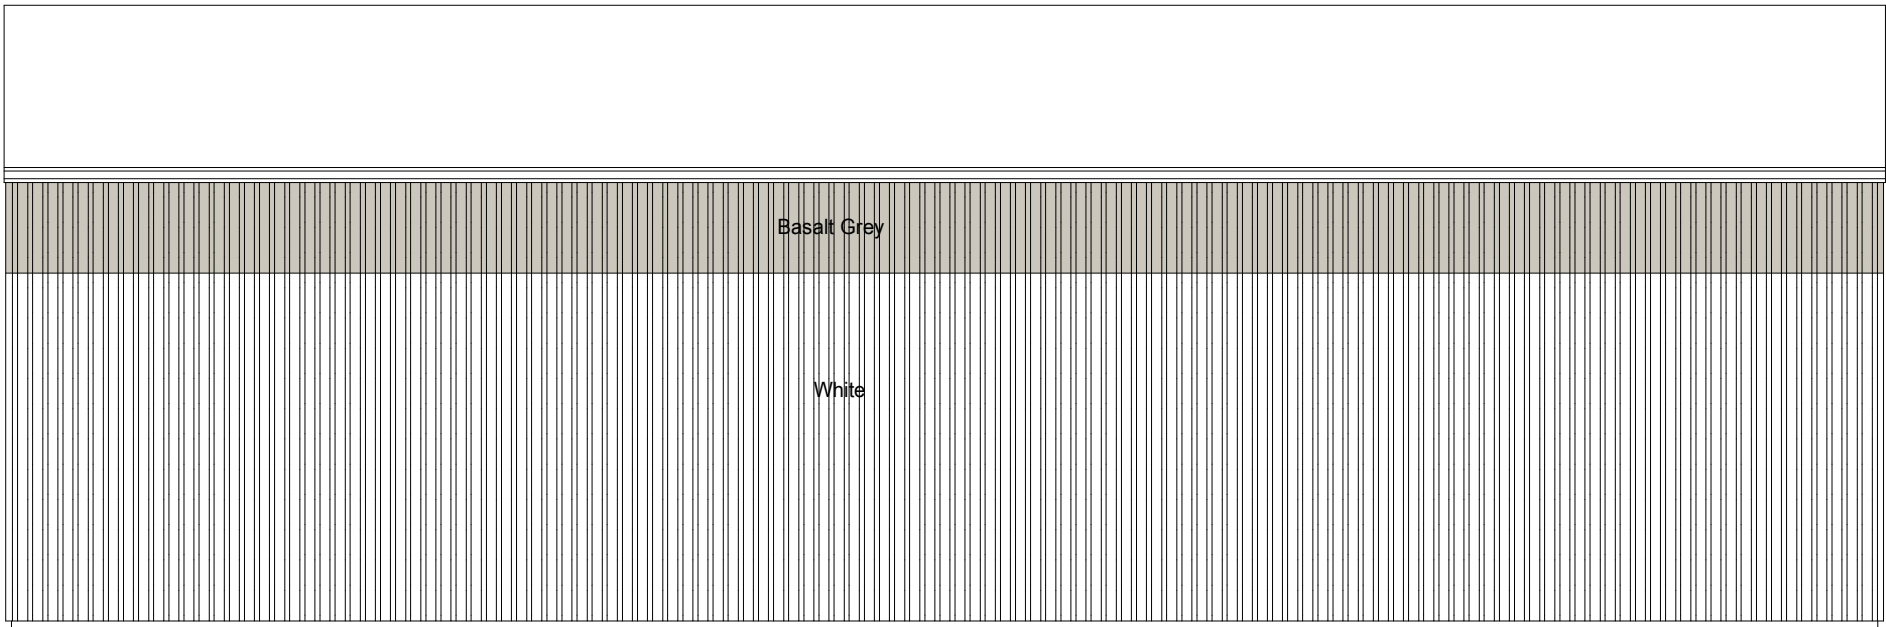

FRONT ELEVATIONS

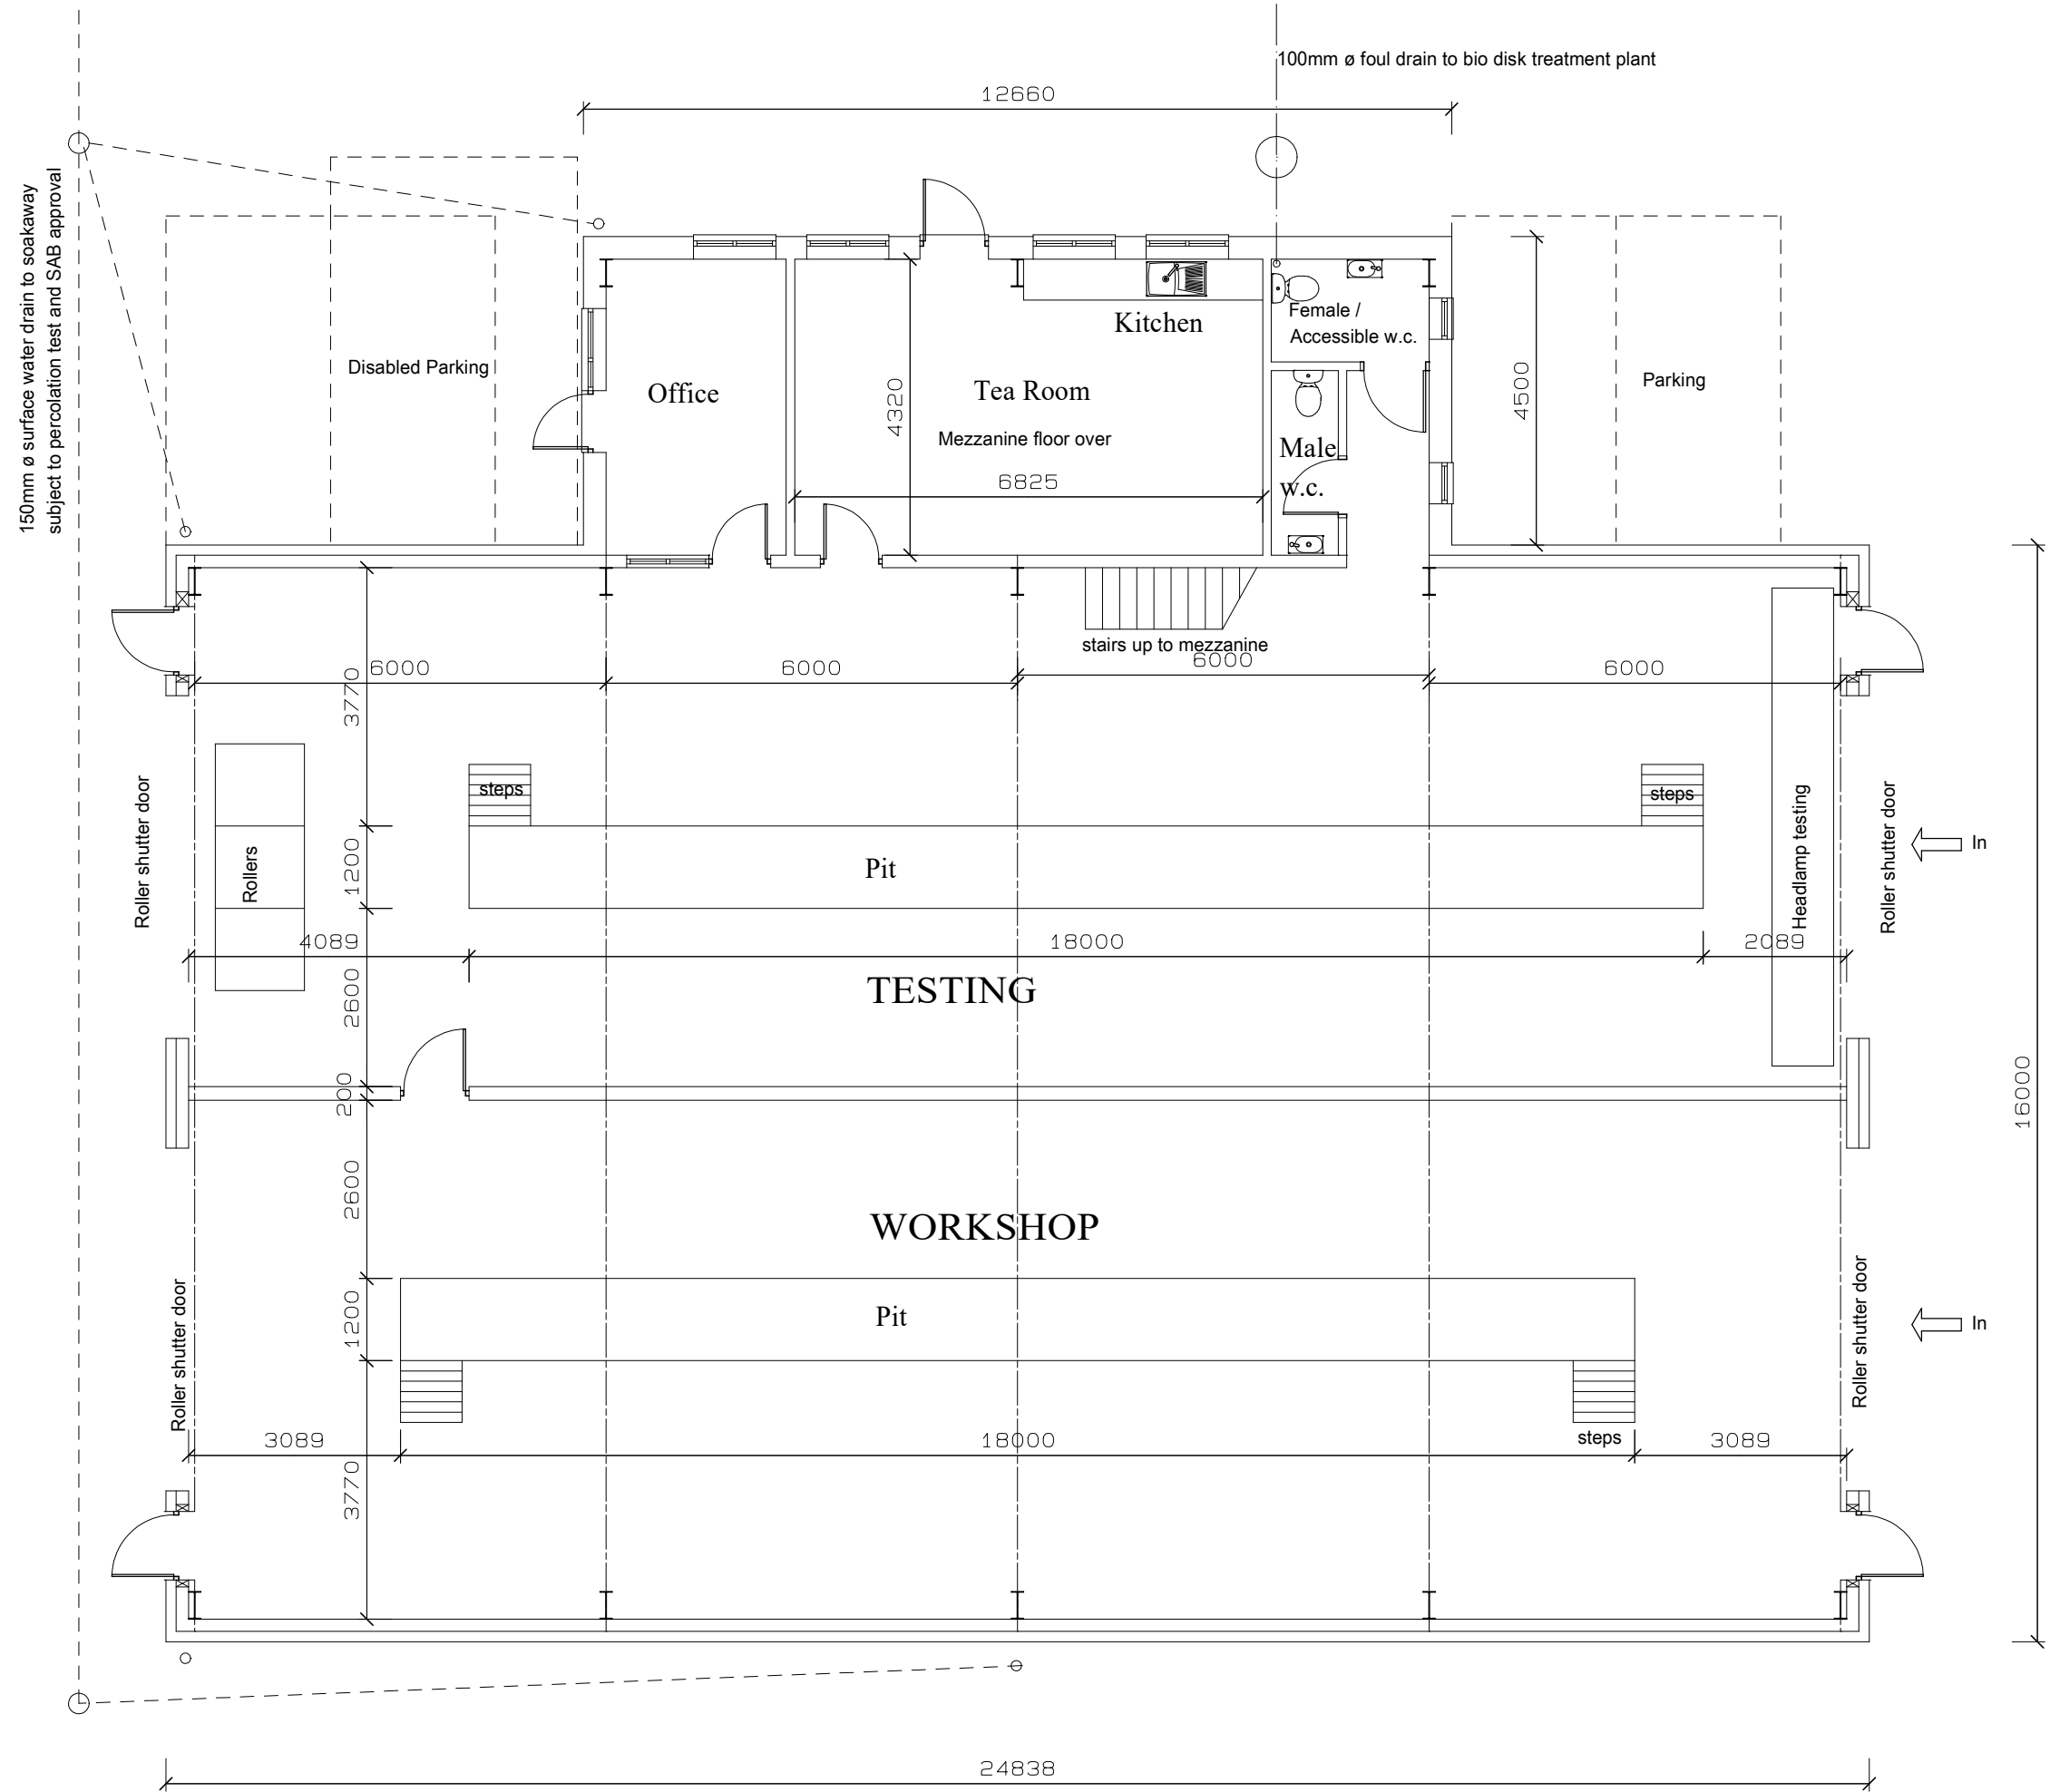


SIDE ELEVATION (facing road)

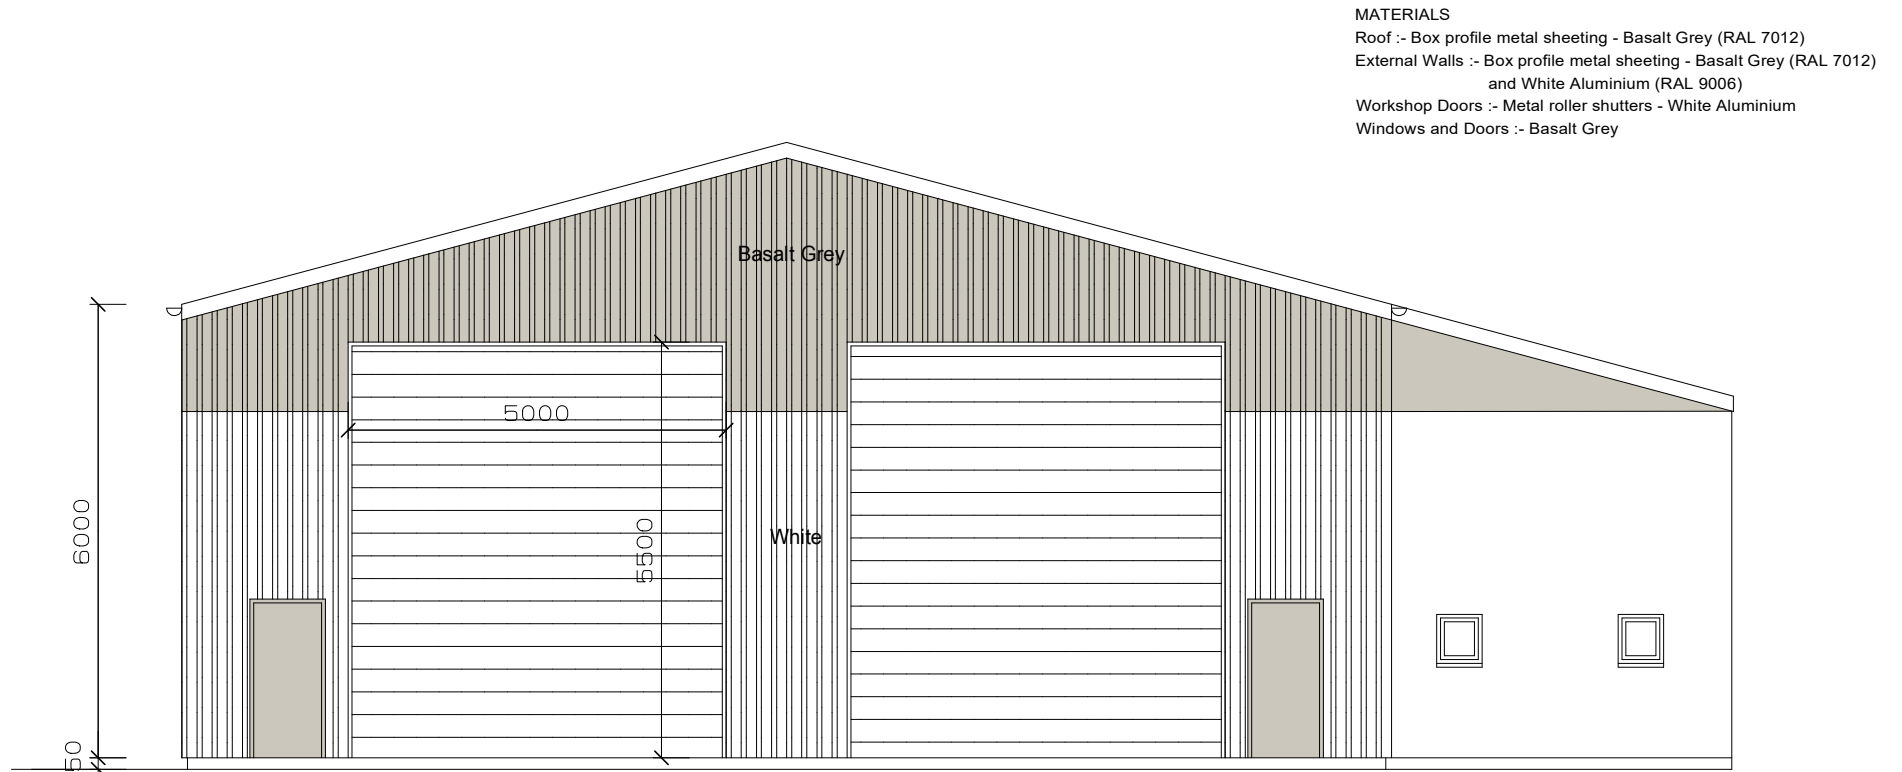

REAR ELEVATION

PHILIP HUMPHREYS ARCHITECTS
Tan-y-Castell, Broad Street, MONTGOMERY, SY15 6PH. Tel./Fax: 01686 668373

HGV Workshop and MOT Centre

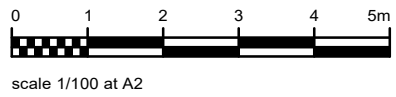

PROPOSALS

□ scale: 1/100 □ date: June 2021 □ 1022/21/3