




Section A-A'

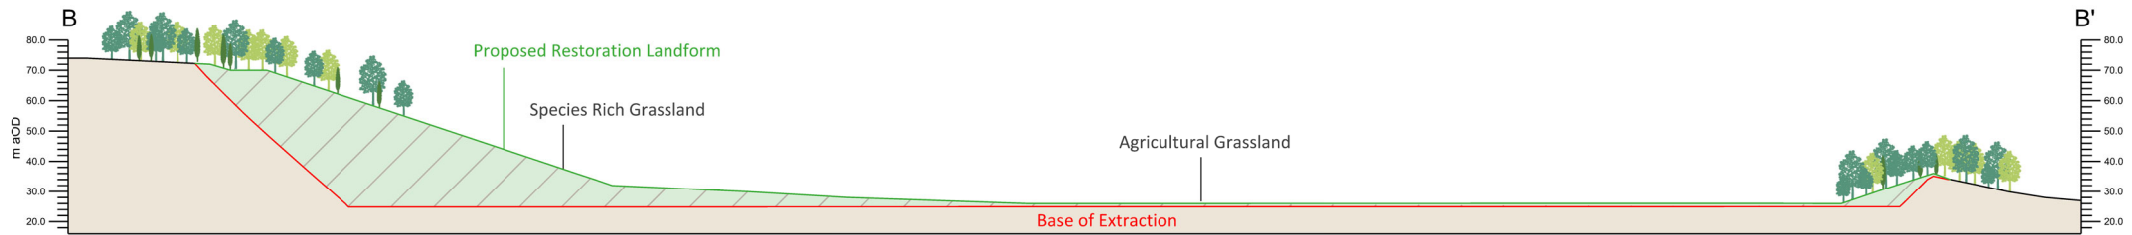

Section B-B'

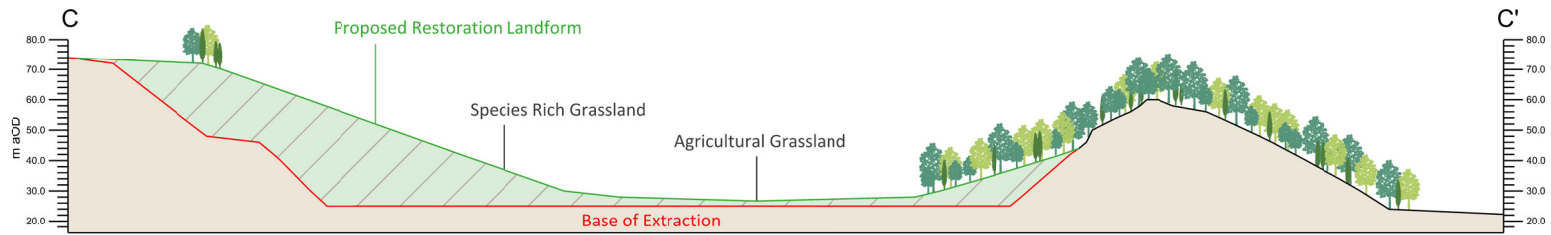


Section C-C'

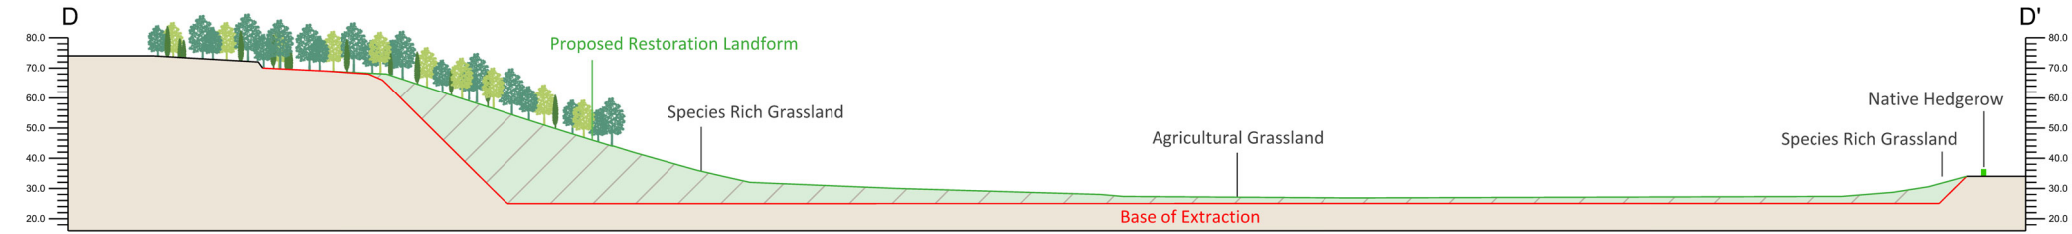

Section D-D'

LEGEND

- Proposed Base of Extraction Levels (m aOD)
- Proposed Final Restoration Levels (m aOD)
- Existing & Proposed Restoration Woodland & Scrub Cover

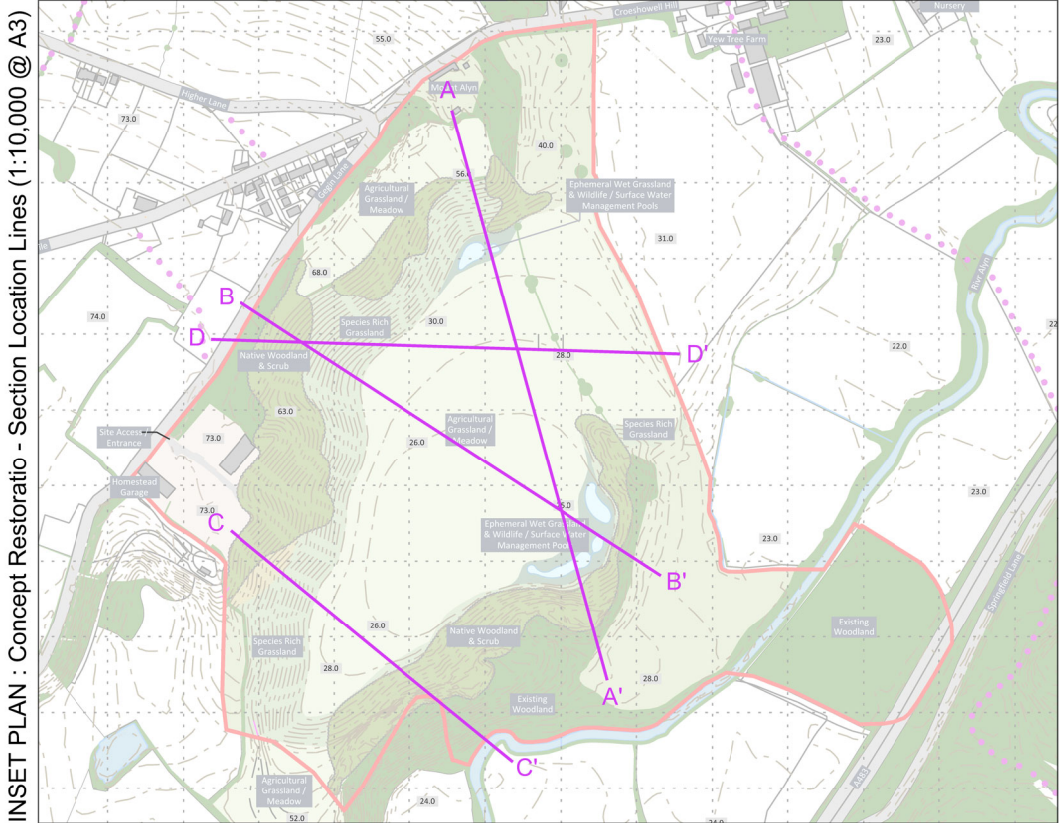

CHESHIRE & NORTH WALES
SAND & GRAVEL LTD.



PROJECT:
Ballswood Quarry - Section 73 Application

TITLE:
Restoration Cross Sections

REF NO:
KD.BLWQ.1.D.022

DATE:
March 2021

SCALE:
1:2,500 @ A3

STATUS:
FINAL



This drawing may not be used without the consent of Kedd Development Limited
Fox Studio, Much Wenlock, Shropshire TF13 6BL
© Crown copyright and database rights [2017] Ordnance Survey 0100031673