


IMPORTANT NOTE:

ALL DIMENSIONS AND LEVELS SHOWN ON THIS DRAWING ARE TO BE CHECKED BY THE CONTRACTOR/ MANUFACTURER PRIOR TO THE COMMENCEMENT OF ANY WORKS ON SITE OR THE MANUFACTURE OF ANY SITE COMPONENTS.


THIS DRAWING IS NOT TO BE SCALED.

DIMENSIONS ARE INDICATED IN MILLIMETRES UNLESS CLEARLY STATED OTHERWISE.


COPYRIGHT OF THIS DRAWING BELONGS SOLELY TO BALDWIN DESIGN CONSULTANCY LTD.

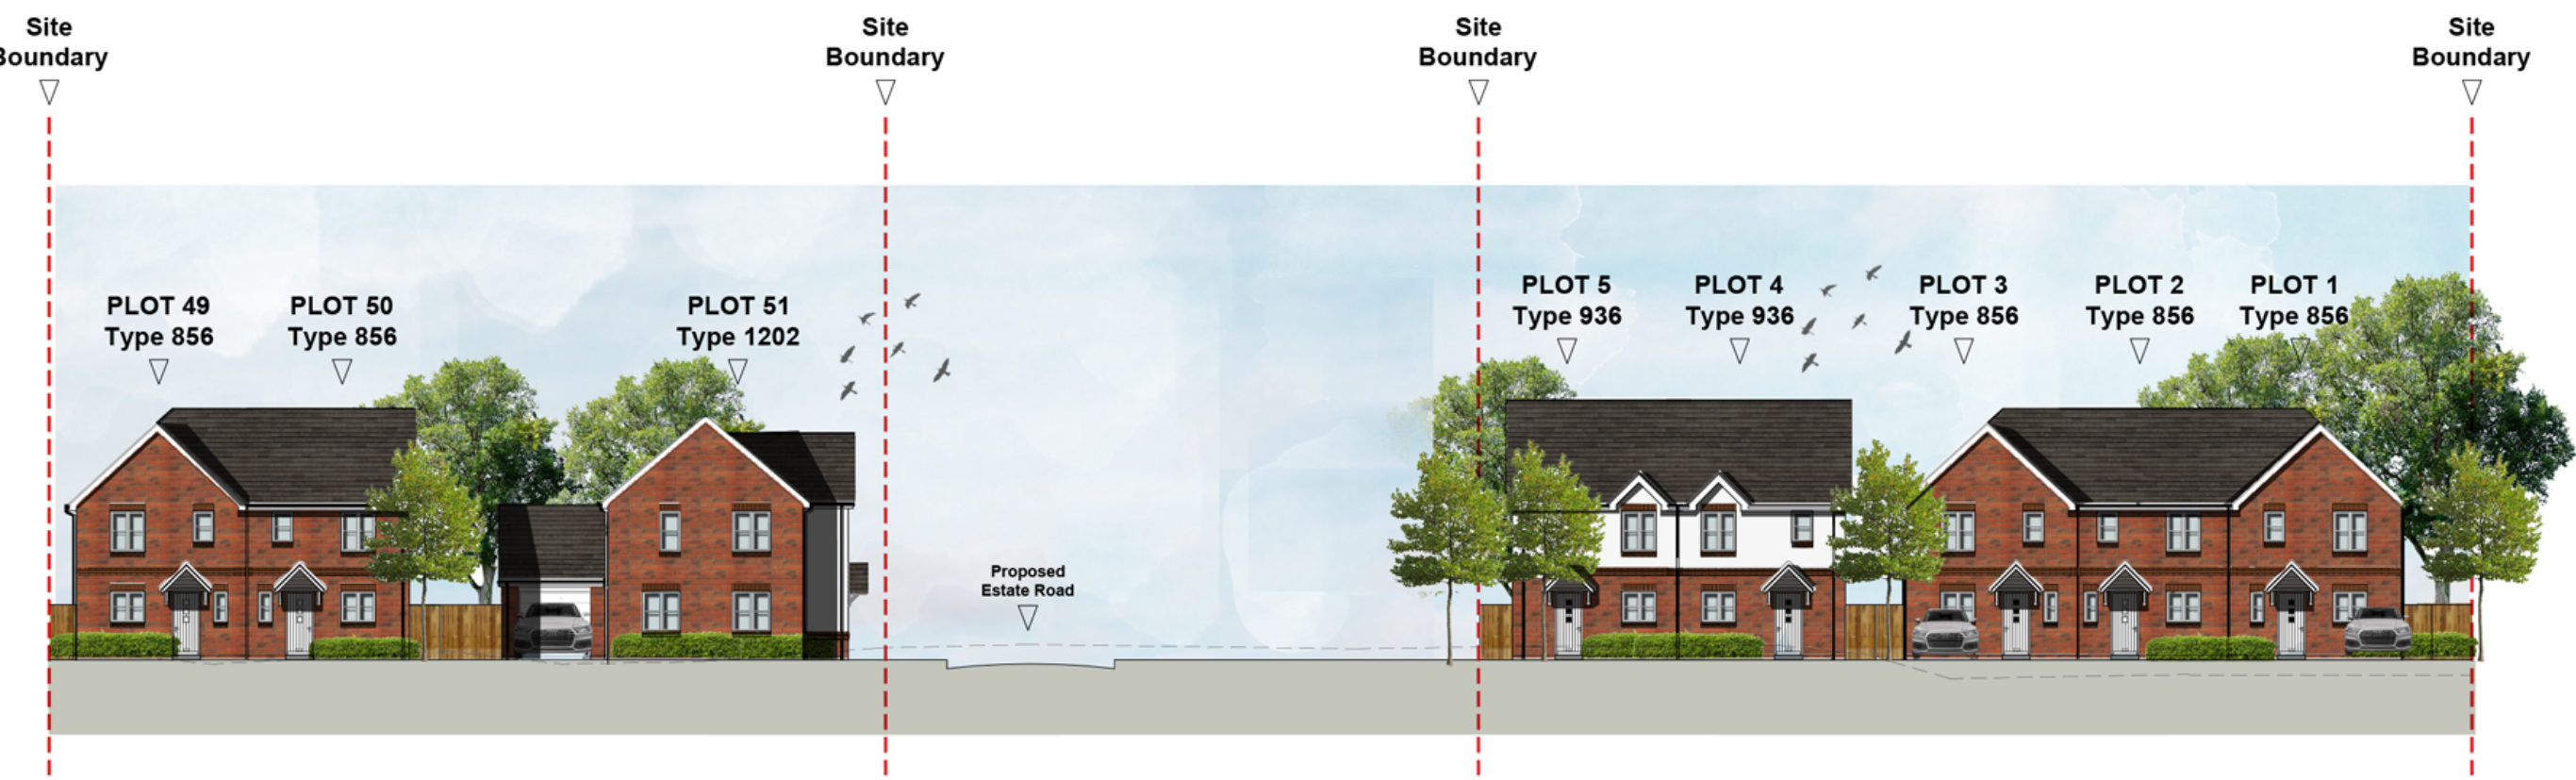

Street Scene A-A
1:200

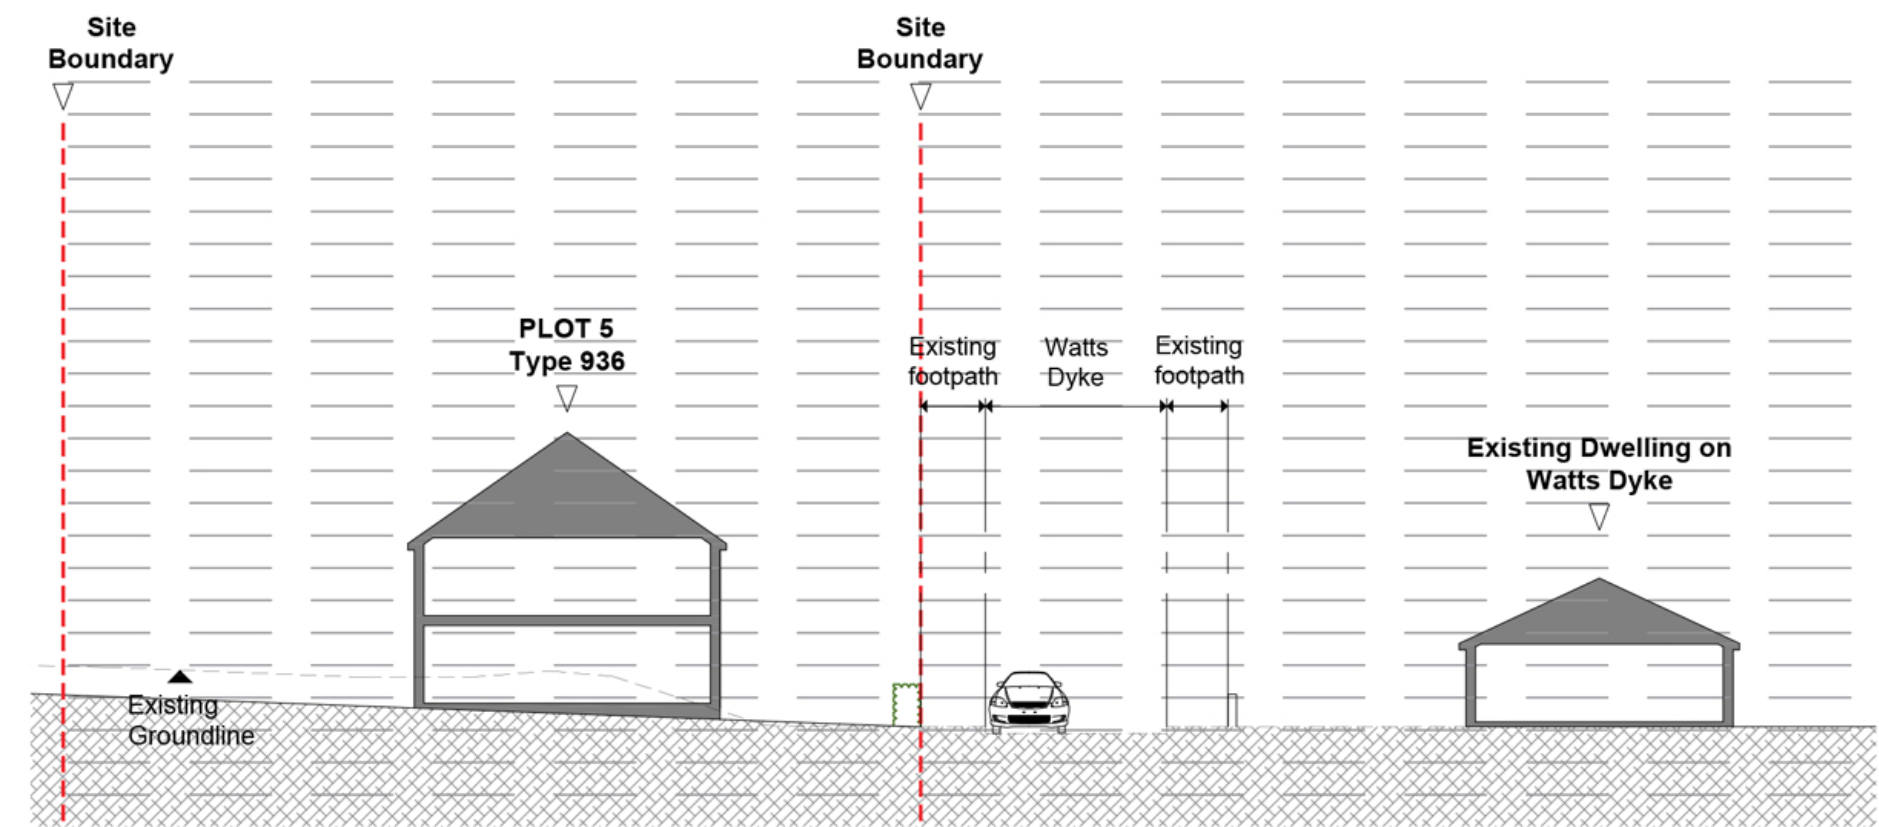

Site Section A-A
1:200

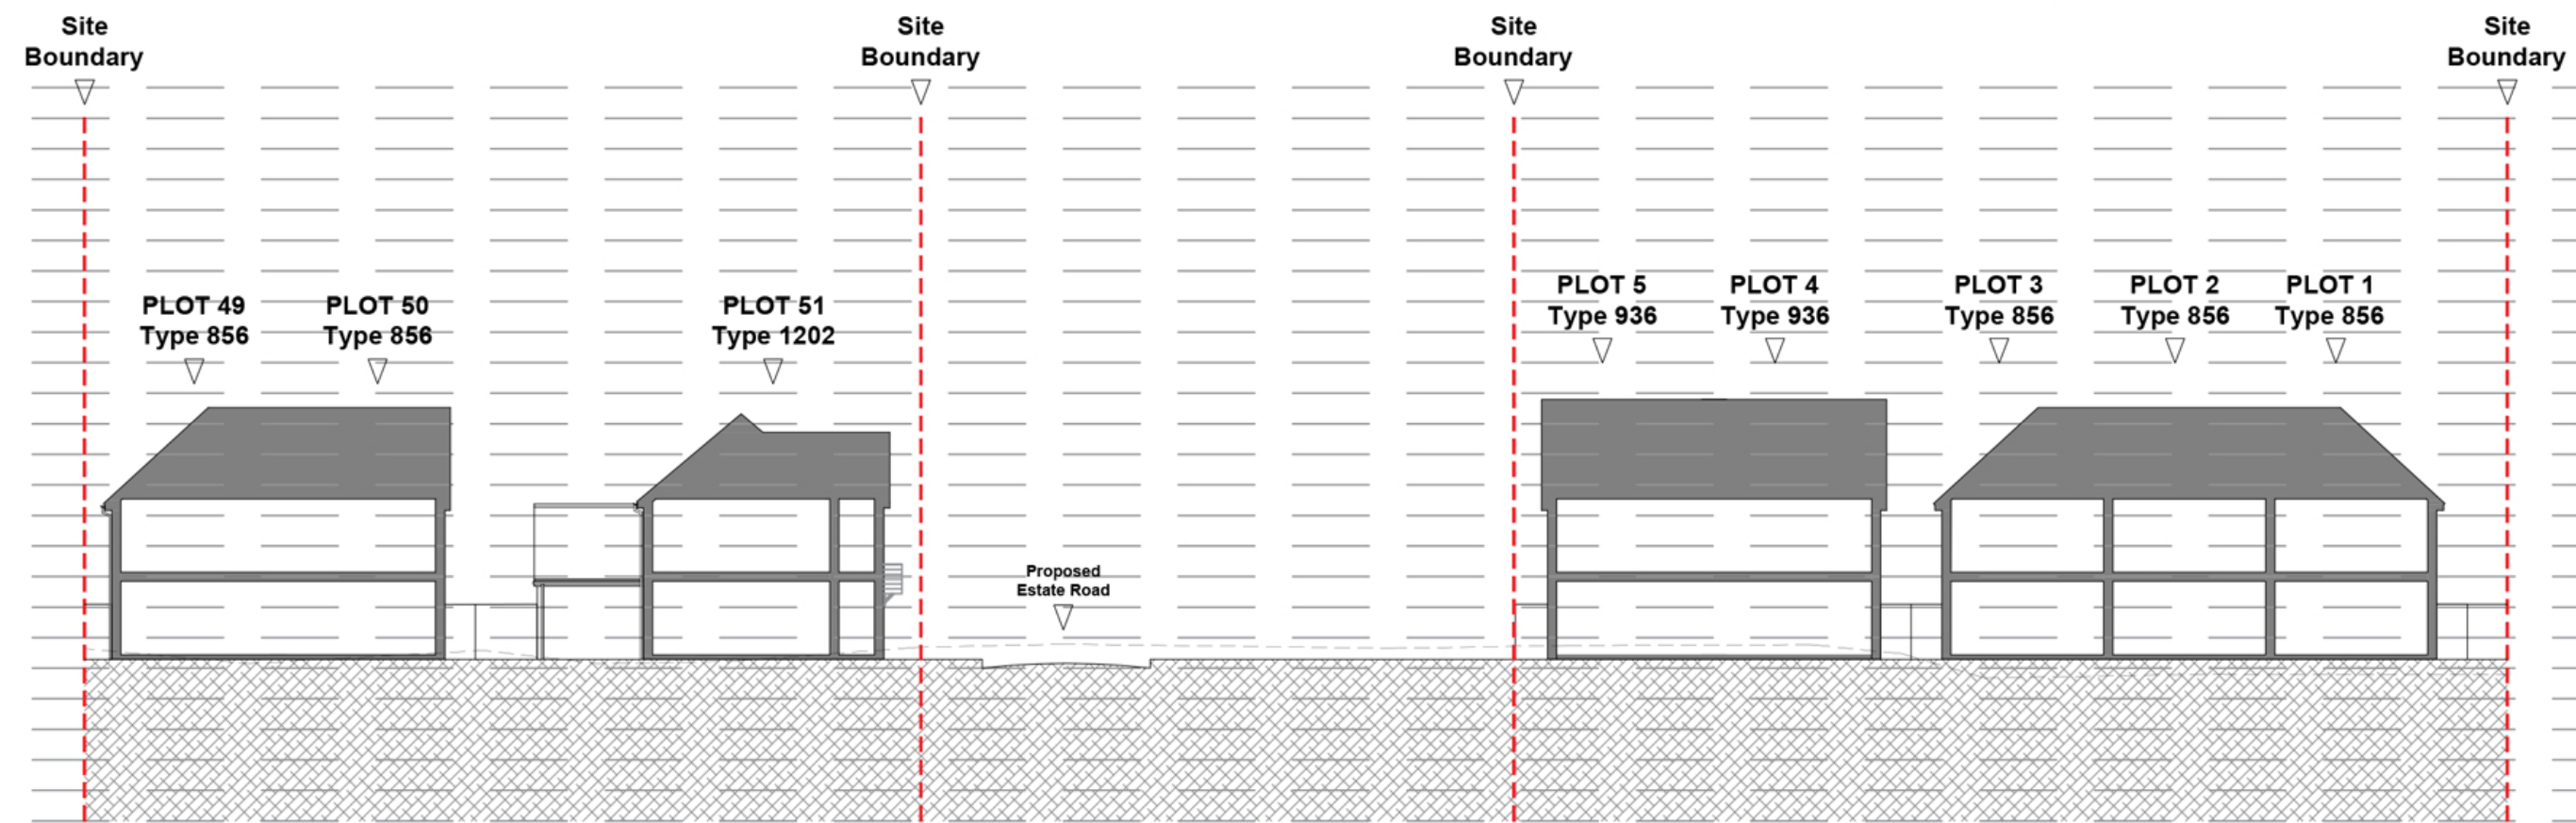

Site Section B-B
1:200

Revision:	By:	Date:

PLANNING

e-mail: enquiries@baldwindesign.net
www.baldwindesign.net

4 Marina Walk, Pennington Wharf, Plank Lane, Leigh, WN7 4EZ
Tel: 01925 747615

Client:

Project Title:

Residential Development

Address:

Royal British Legion,
Watts Dyke,
Llay, Wrexham

Drawing Title:

Proposed Street Scenes &
Site Sections

Drawing No:

WJ/RBL/PSS/01

Dwn:	Ckd:	Date:
BP	ST	18/03/2020
Scale:	Paper Size:	Rev:
1:200	A2	