


Appendix 2 Proposed site plan. Tree locations plan.

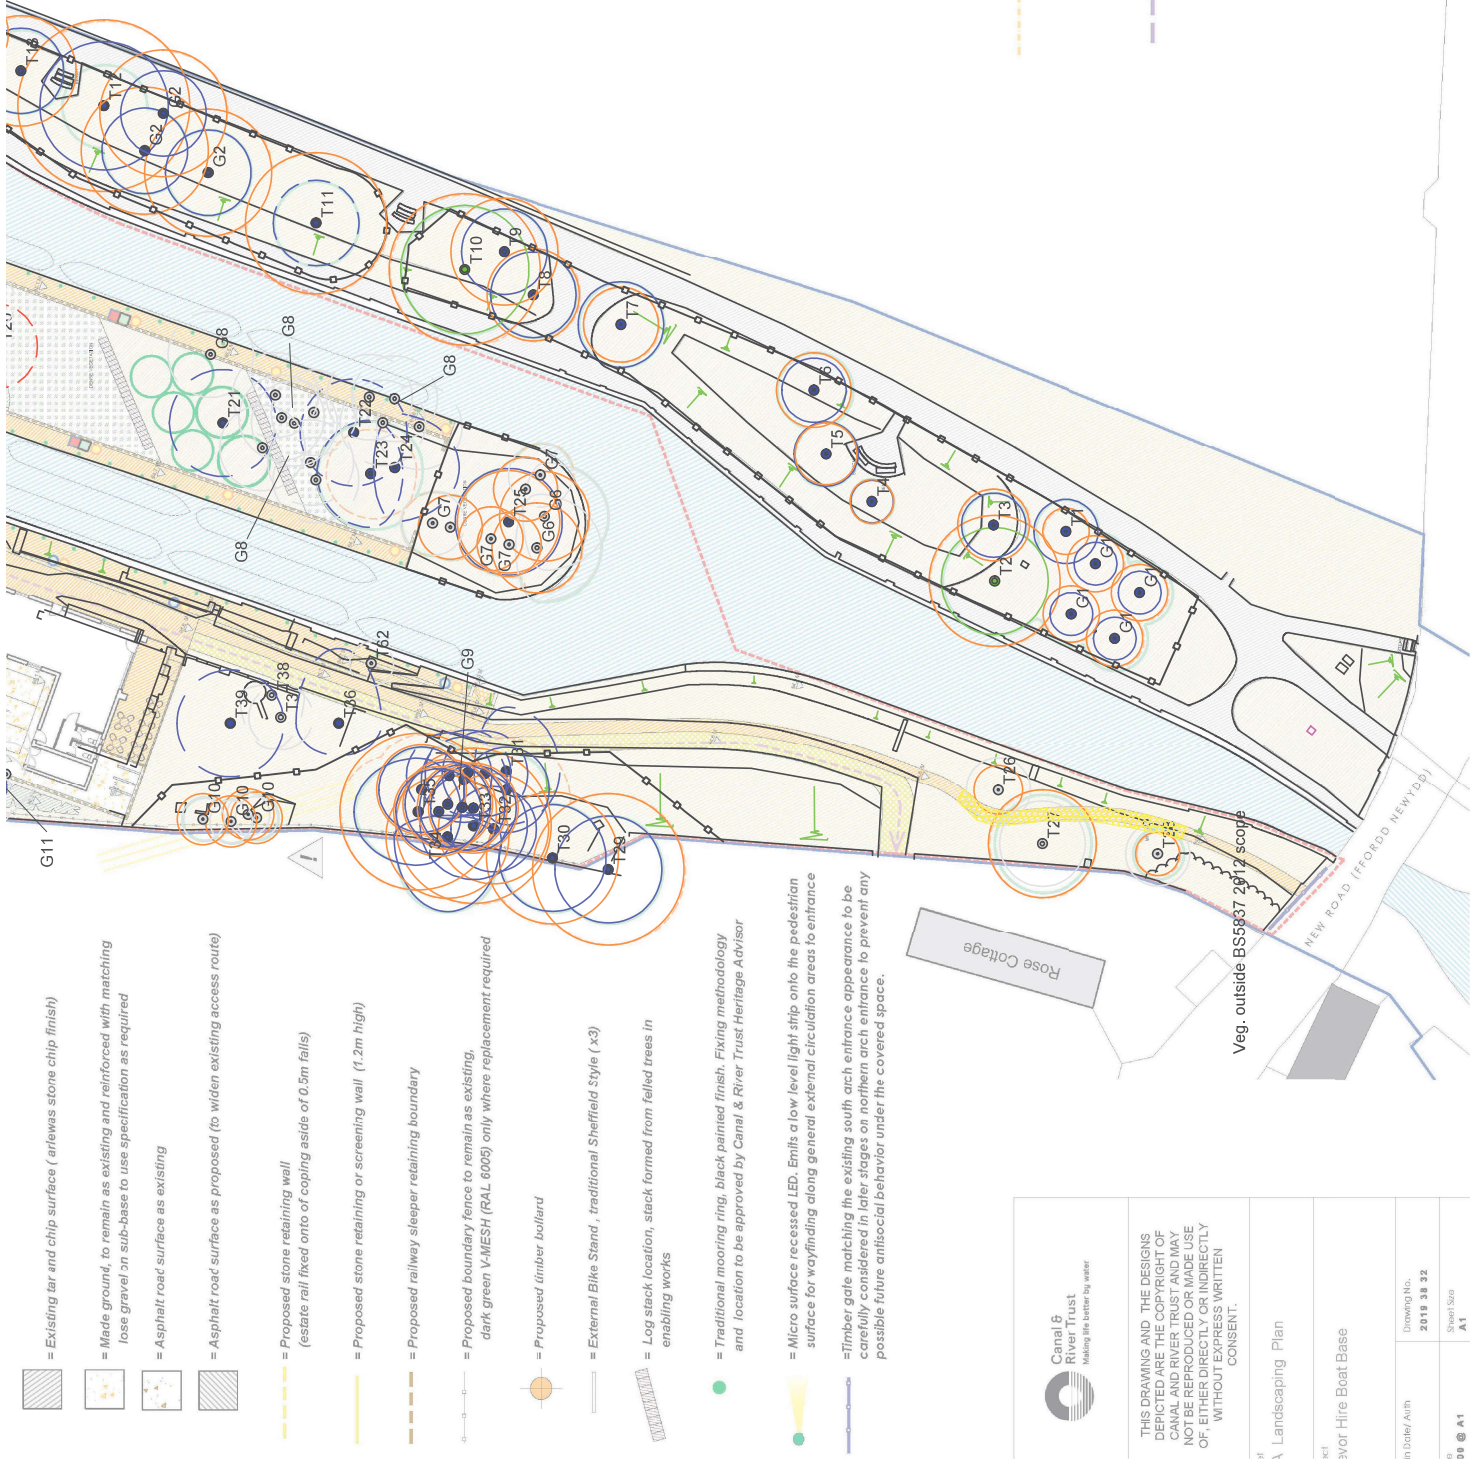


TREE PROTECTION PLAN

Retention value key



Root Protection Areas (RPA) & Construction Exclusion Zones (CEZ)

Root Protection Areas (RPA's) have been identified and are based on BS5837:2012. RPA's and Construction Exclusion Zones (CEZ) have been shown as detailed below. The CEZ shall act as the protective barrier for retained trees.

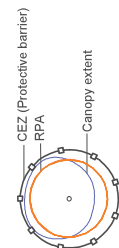

Special Measure Areas (SMA)
Special Measure Areas (SMA's) have been identified for construction in these areas and they have been shown as detailed below.



Refer to Arboricultural Implications Assessment (AIA) for details of recommended construction in SMA's.

NOTES
This drawing shall not be reproduced in black and white.
This drawing is produced for Planning and Construction

PLACES

1. Proposed Shop, Office and (refer to drawing 1938 35)
2. Proposed covered pump house external fuel store, screened larch timber weatherboard c
3. Bin store location, screened larch timber weatherboard c
4. Gas/Bottle Store location, screened larch timber weatherboard c

ROAD & PEDESTRIAN MARK

- 1.2m Pedestrian route to site, are to be marked by low domed demarcation studs
- Disabled parking bay to be delineated by adjacent masonry wall facing area
- = Flush pin kerb to define edge, asphalt, made ground, tar and existing footway

TREE PROTECTIONS PLAN

Client:	CRT
Project:	Trevor Basin
Drawn By:	SB
Date:	27.05.21
Scale:	1:500@A3
Dwg No:	TR-01
Revision:	V4



THIS DRAWING AND THE DESIGNS DEPICTED ARE THE COPYRIGHT OF CANAL AND RIVER TRUST AND MAY NOT BE REPRODUCED OR TRANSMITTED IN ANY FORM OR BY ANY MEANS, ELECTRONIC OR MECHANICAL, INCLUDING PHOTOCOPYING, RECORDING, OR BY ANY INFORMATION STORAGE AND RETRIEVAL SYSTEM, WITHOUT EXPRESS WRITTEN CONSENT.

Landscaping Plan

Trevor Hire Boat Base

Drawing No. 2019 38 32

Sheet Size A1

T19 PRF Tear out and ivy negligible potential for roosting bats



T20 Dead tree with small areas of lifted bark and open / exposed knotholes. T22 tear out shallow and exposed



T40-42 Ivy present <2inch in diameter and firmly attached to tree

