


Location Plan

1:1250

LOCATION PLAN

PLANS TO BE PRINTED ON A3.

NOTES:
1) THESE DRAWINGS REMAIN THE PROPERTY OF EN-PLAN
2) ALL DIMENSIONS ARE TO BE CHECKED BY THE CONTRACTOR.
3) ALL DIMENSIONS IN MILLIMETRES UNLESS OTHERWISE STATED.
4) DO NOT SCALE COPIES OF THIS DRAWING.
5) THIS PLAN MUST BE READ IN CONJUNCTION WITH ANY OTHER PLANS IN THE SET AND ANY SPECIALIST DRAWINGS RELATED TO THE PROJECT.
6) ALL DISCREPANCIES TO BE REPORTED TO EN-PLAN BEFORE CONTINUING.

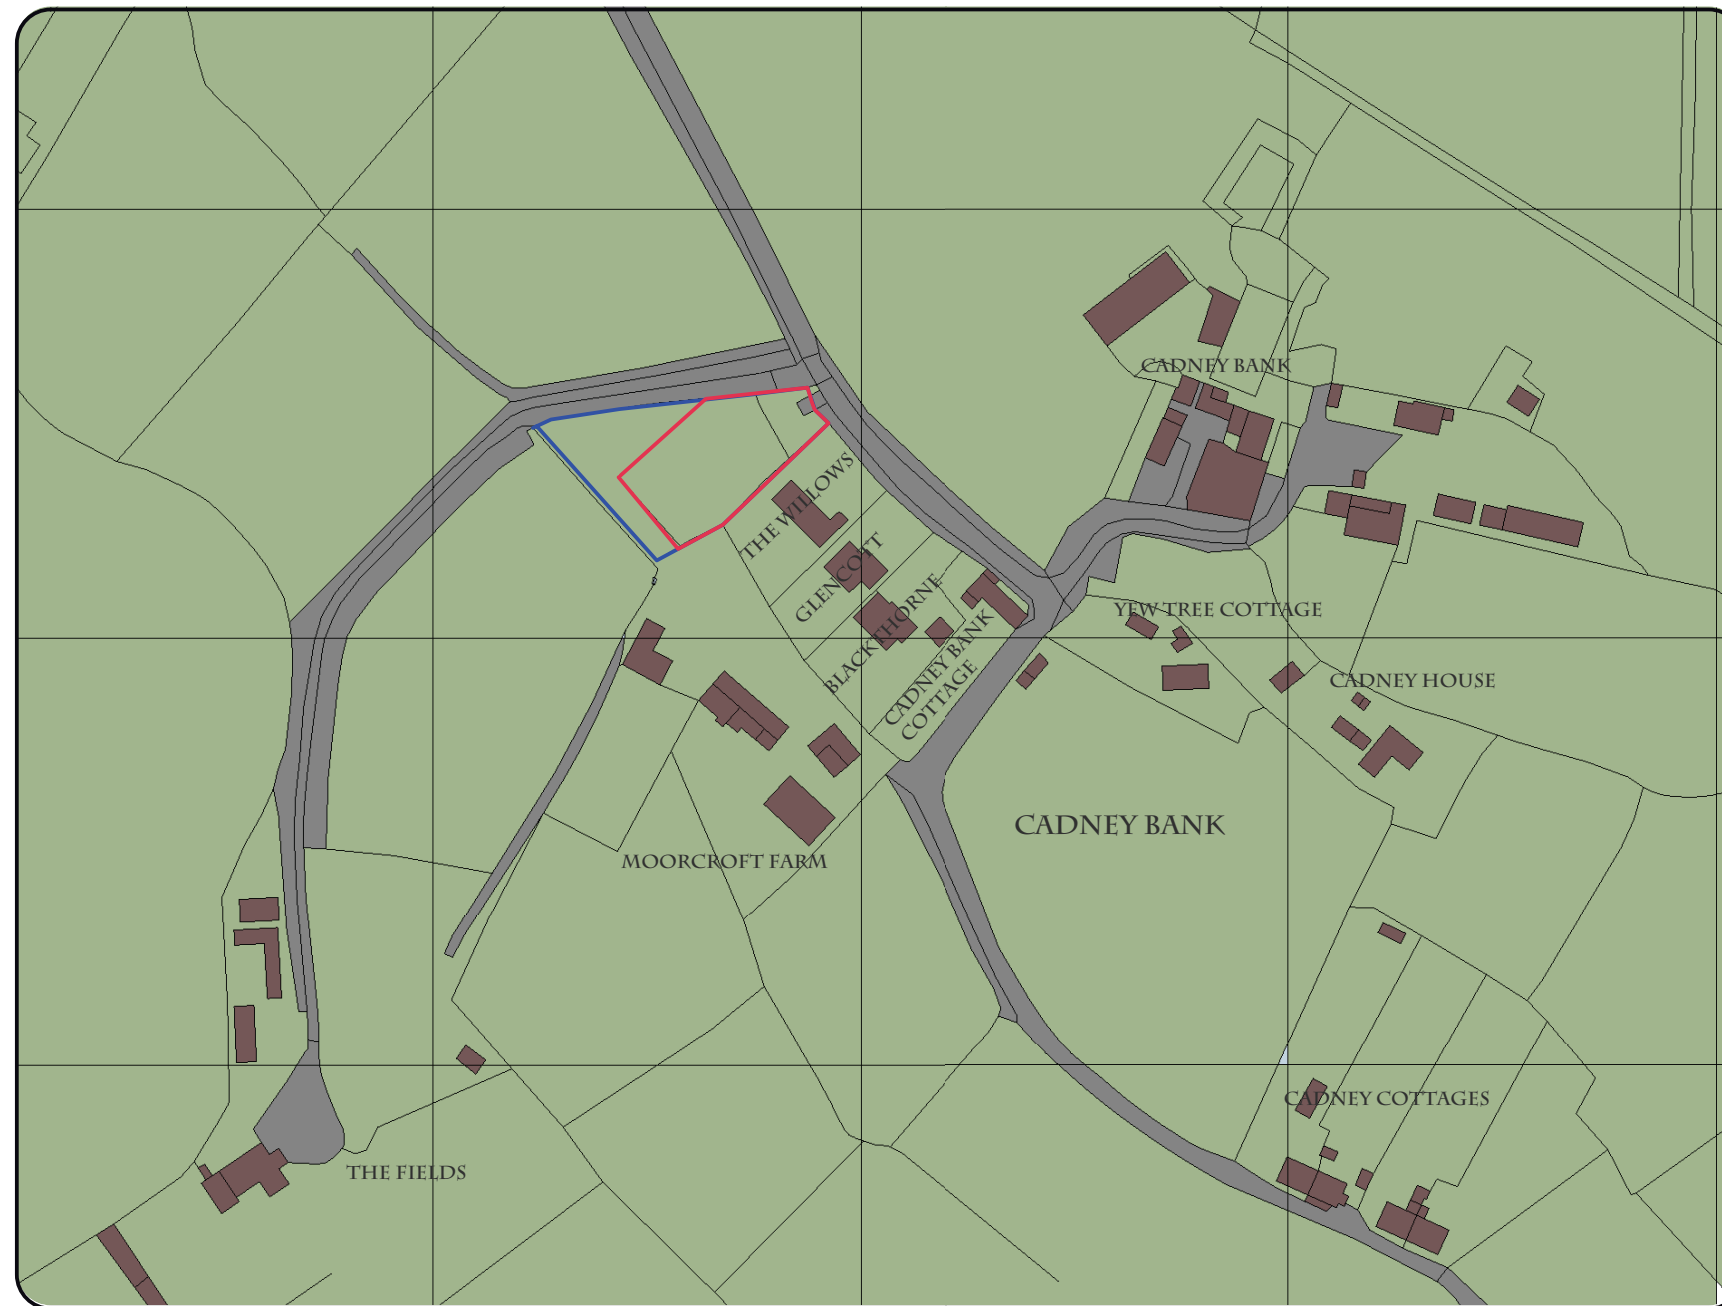

©Crown Copyright and database rights 2018 OS 100019980