


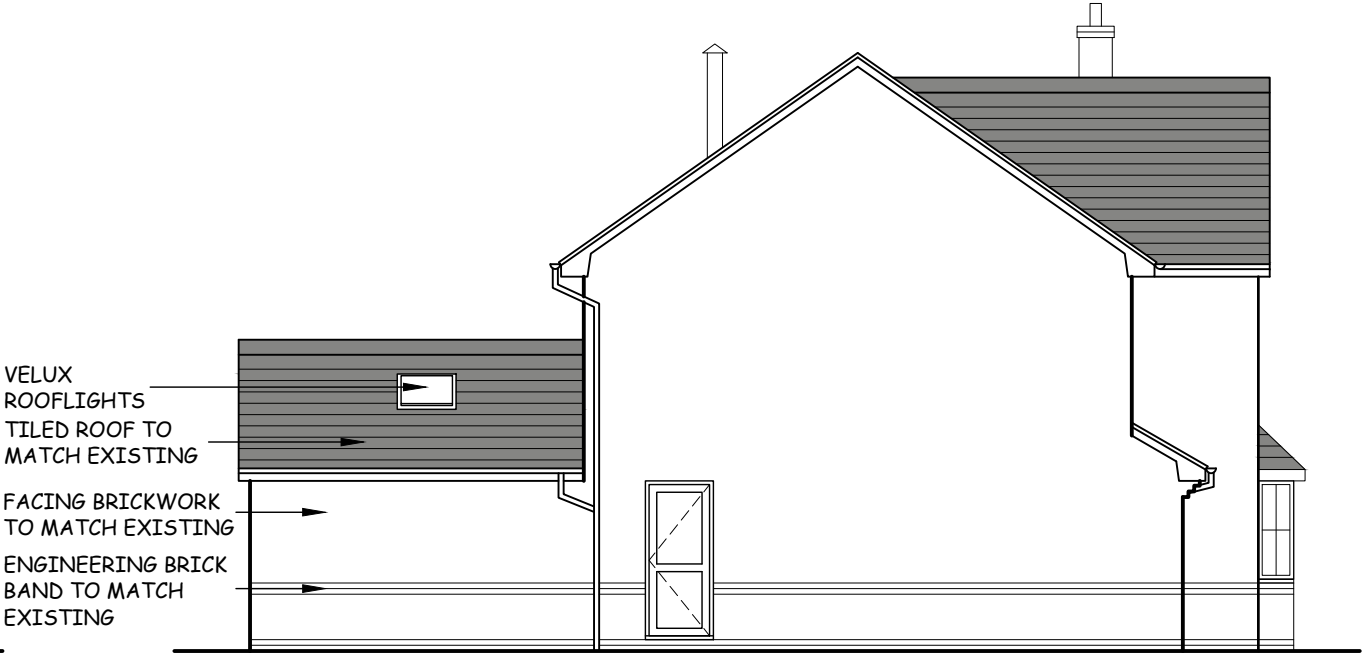


ELEVATION 1



ELEVATION 2



ELEVATION 3

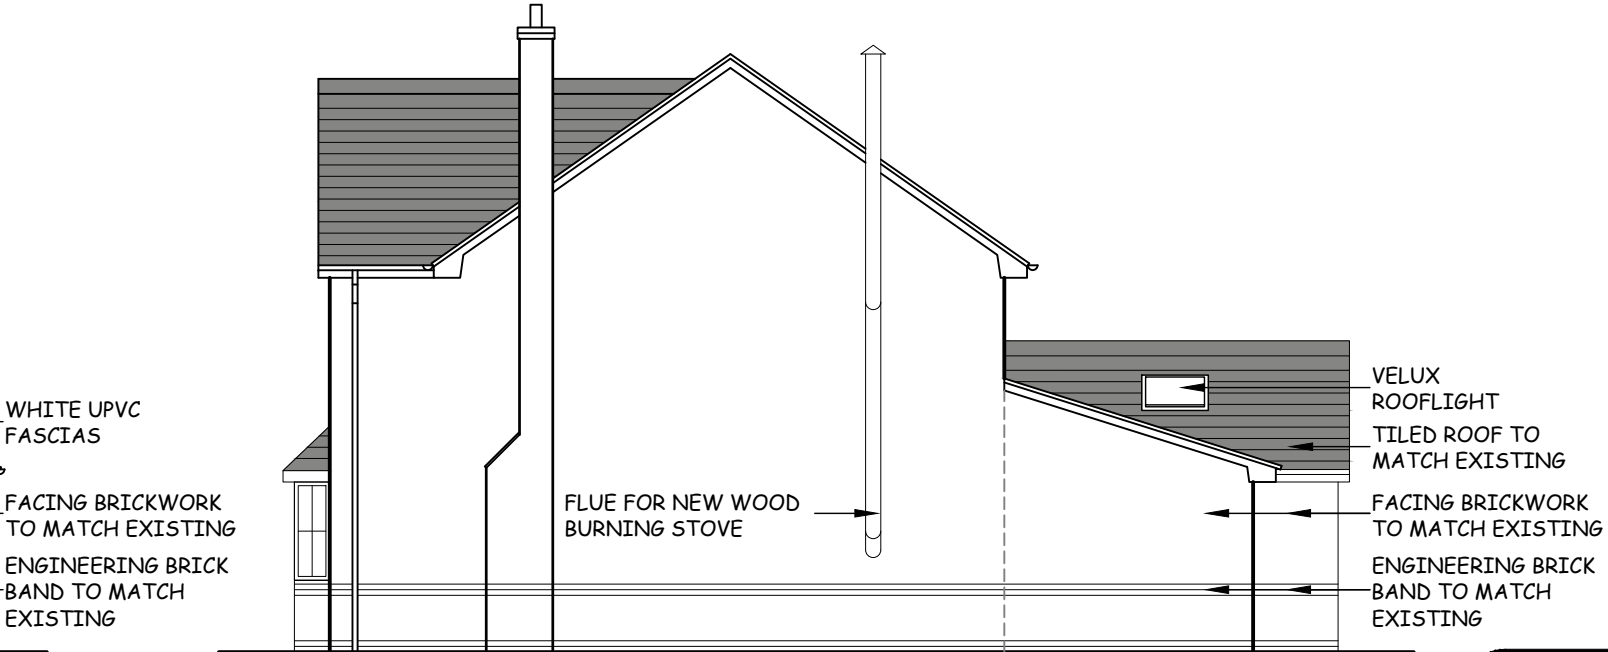

ELEVATION 4

MR & MRS T. FISHER

15 ORCHARD GARDENS
WREXHAM

PLANNING DRAWING
PROPOSED ELEVATIONS

Date: 11.03.21
Scale: 1:100 @ A3

Drg No: PL03
Revision: A - 07.04.21