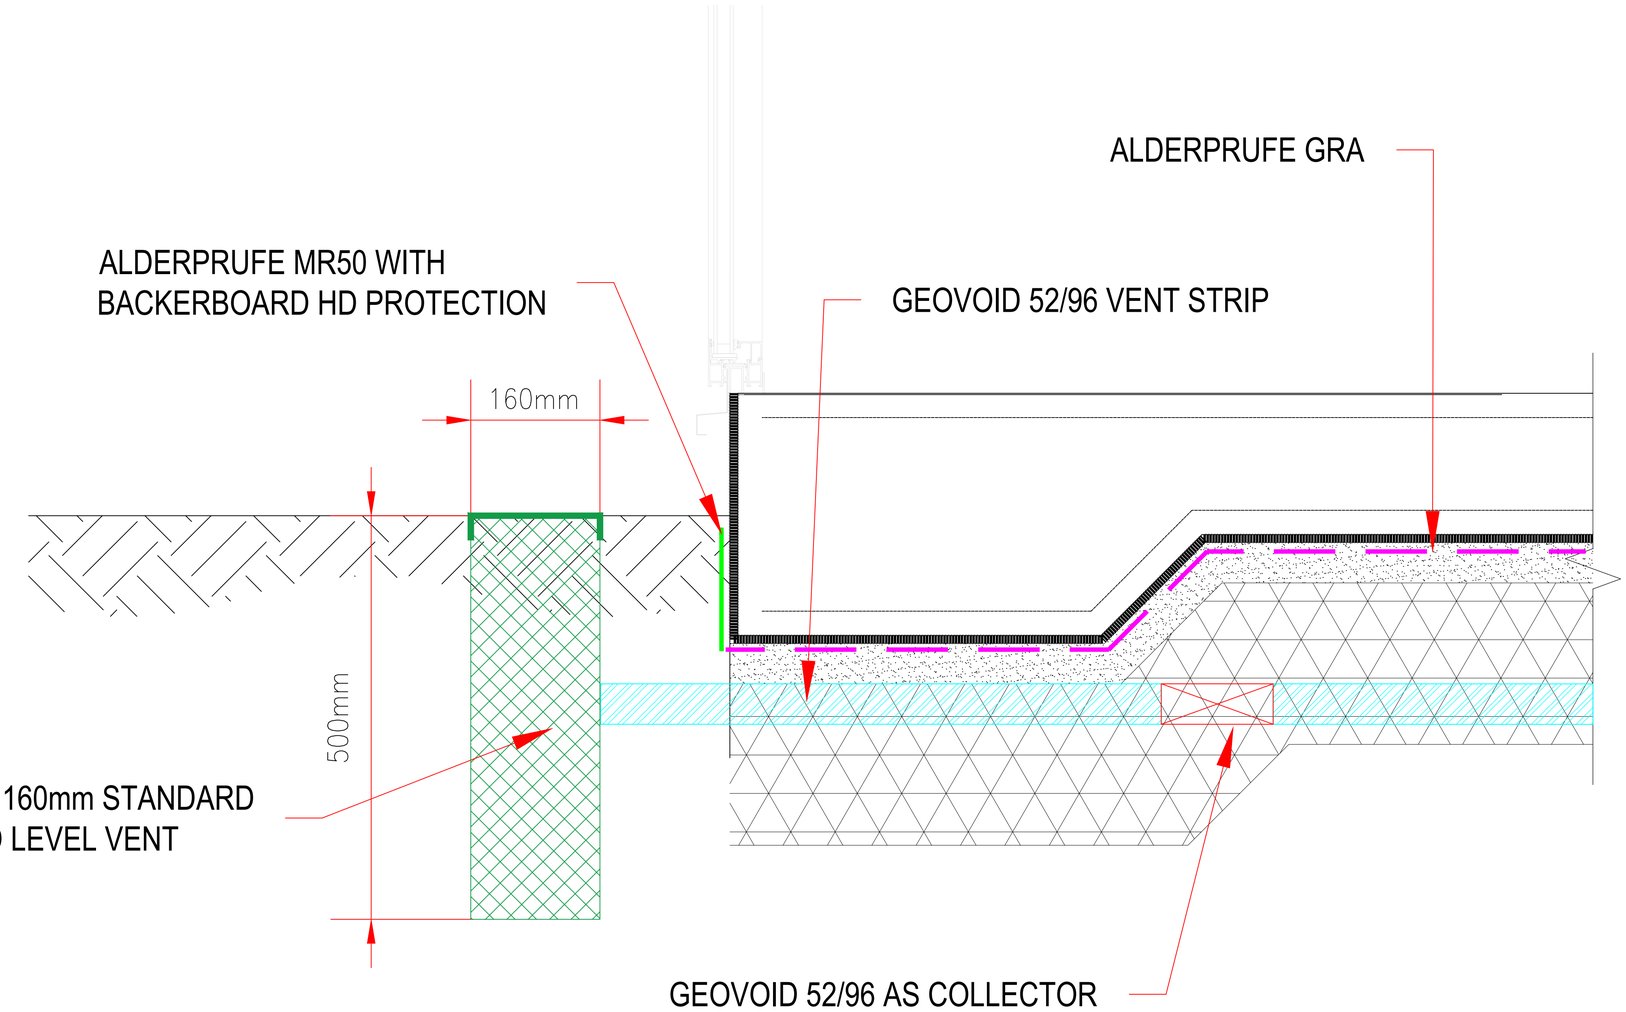


TYPICAL GROUND LEVEL VENT EDGE DETAIL

Notes : -

ALDERBURGH
Solutions House, Dane Street, Rochdale, OL11 4EZ
Tel: 01706 374416

Client:

Project: GAS VENTILATION SYSTEM
TYPICAL GROUND LEVEL VENT EDGE DETAIL

Drawn By: MI | Checked By: KD

Title: ASH ROAD, SOUTH WREXHAM
INDUSTRIAL ESTATE

Scale: NTS | Drawing No: - | AMDT: