

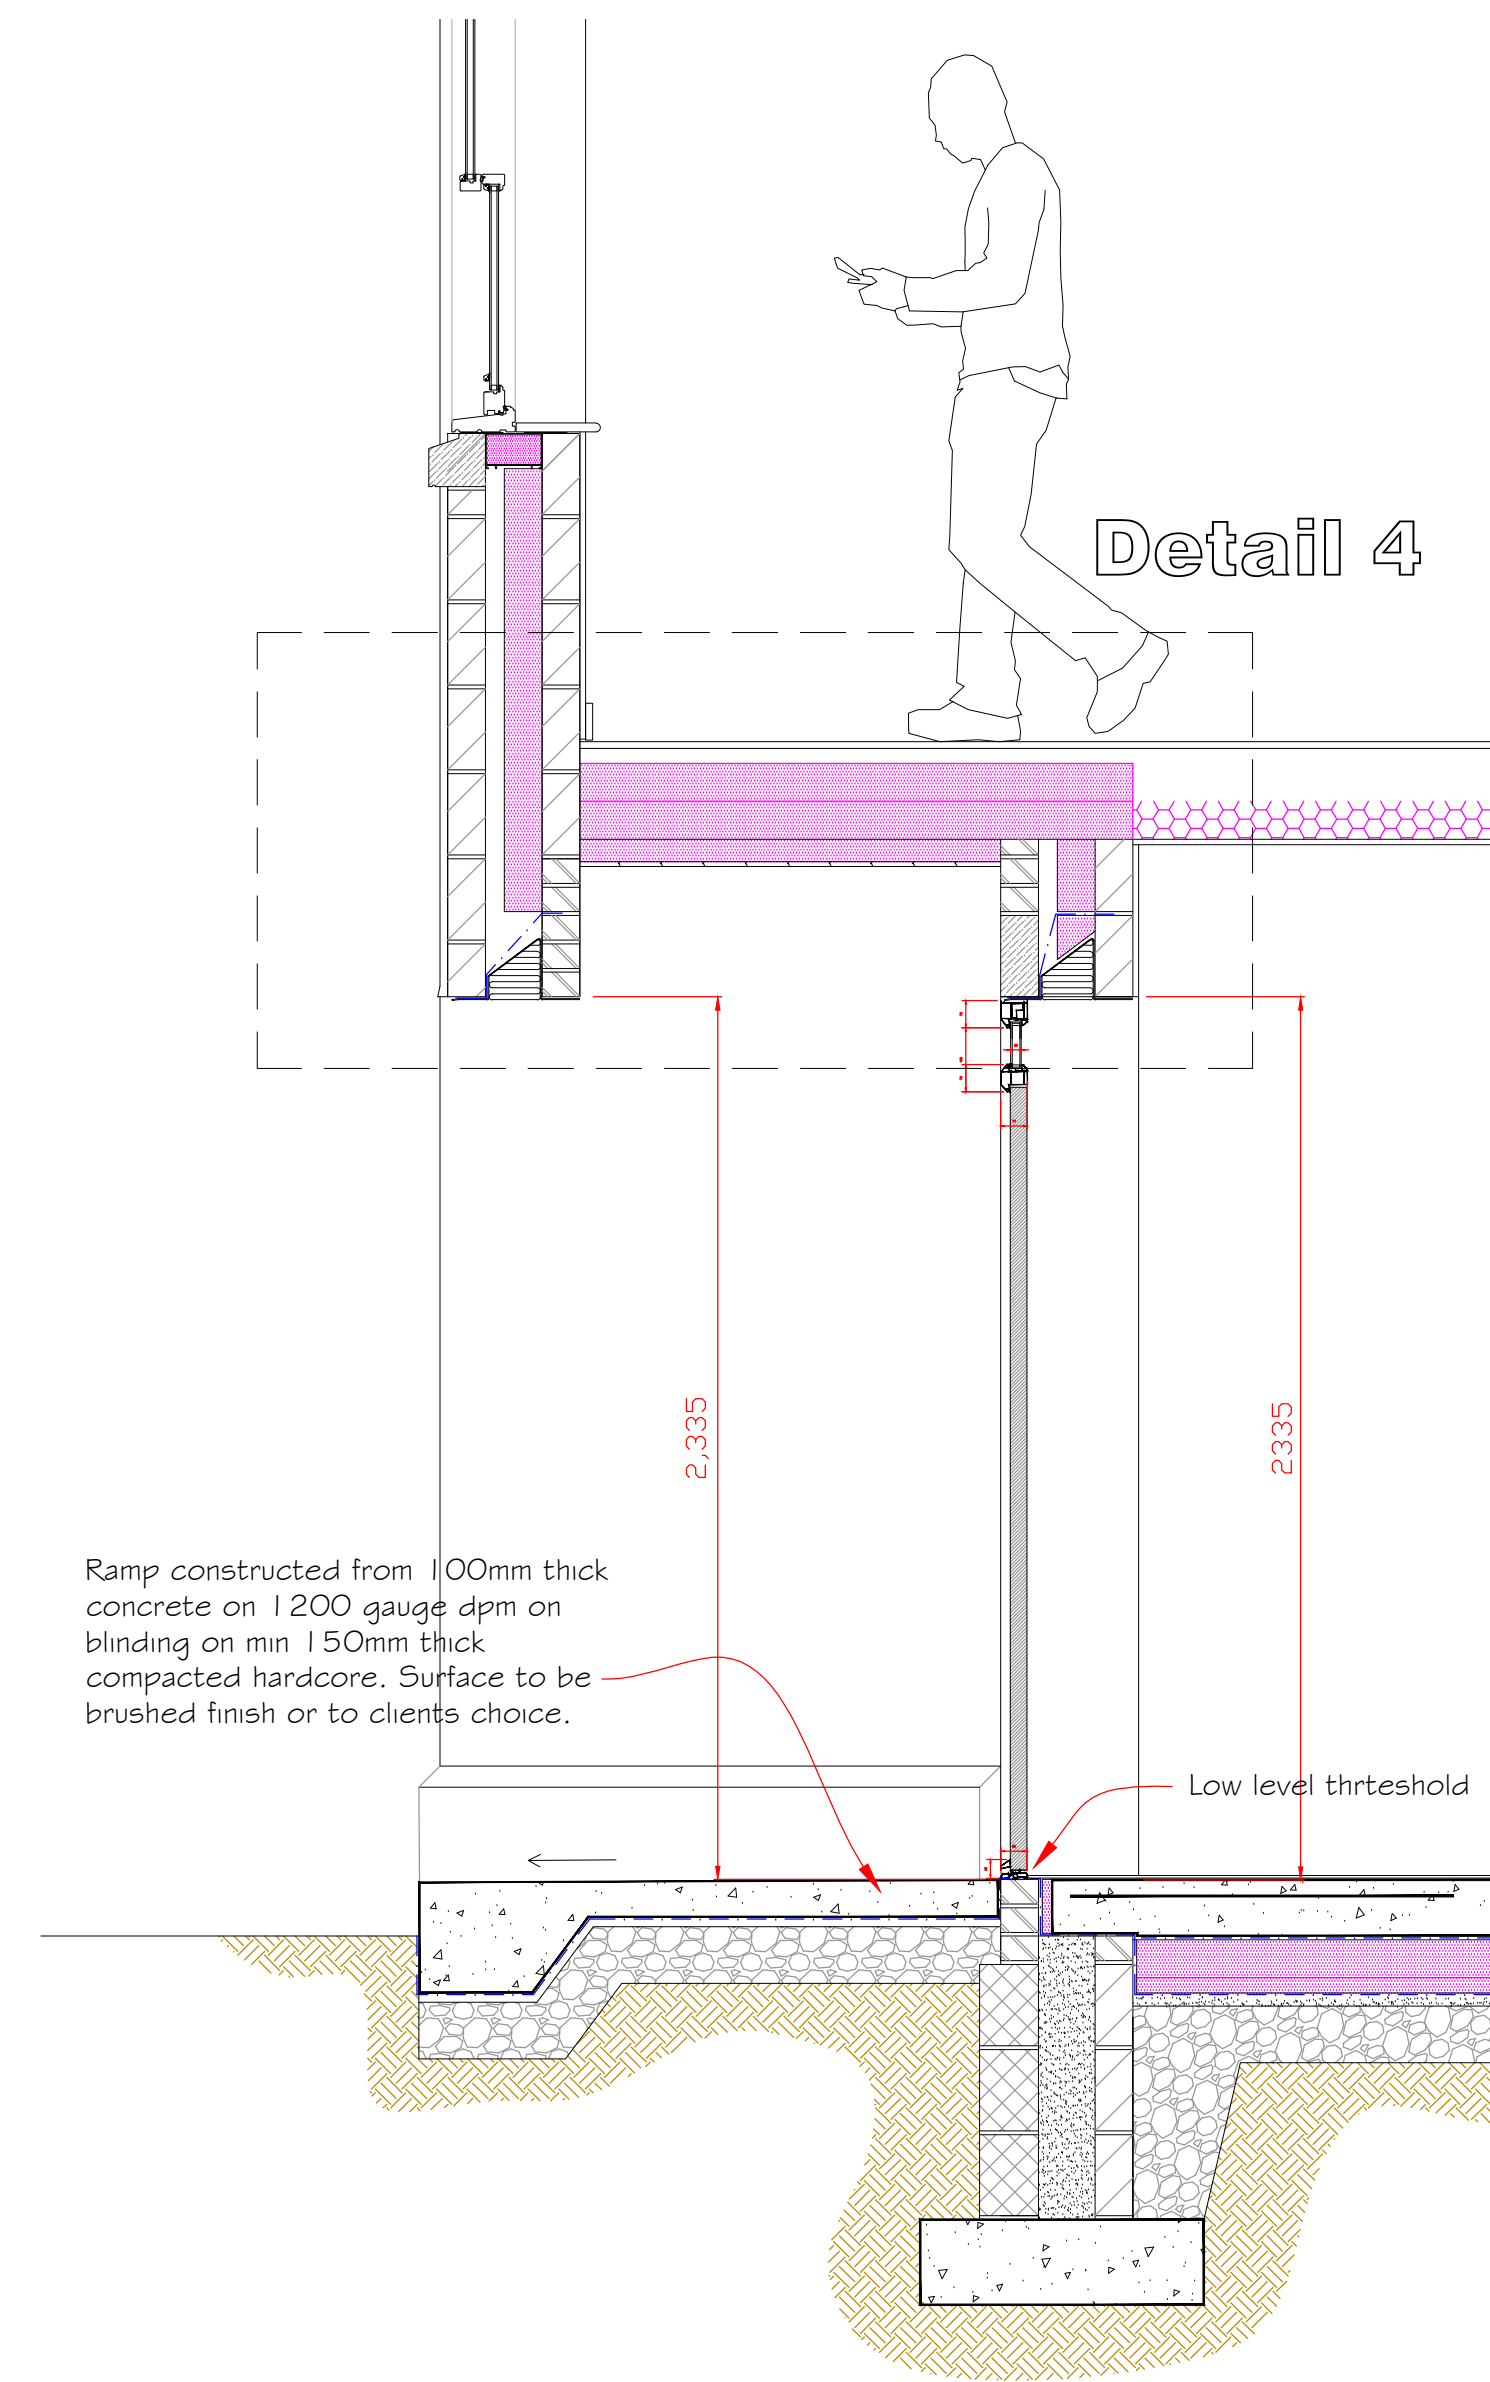
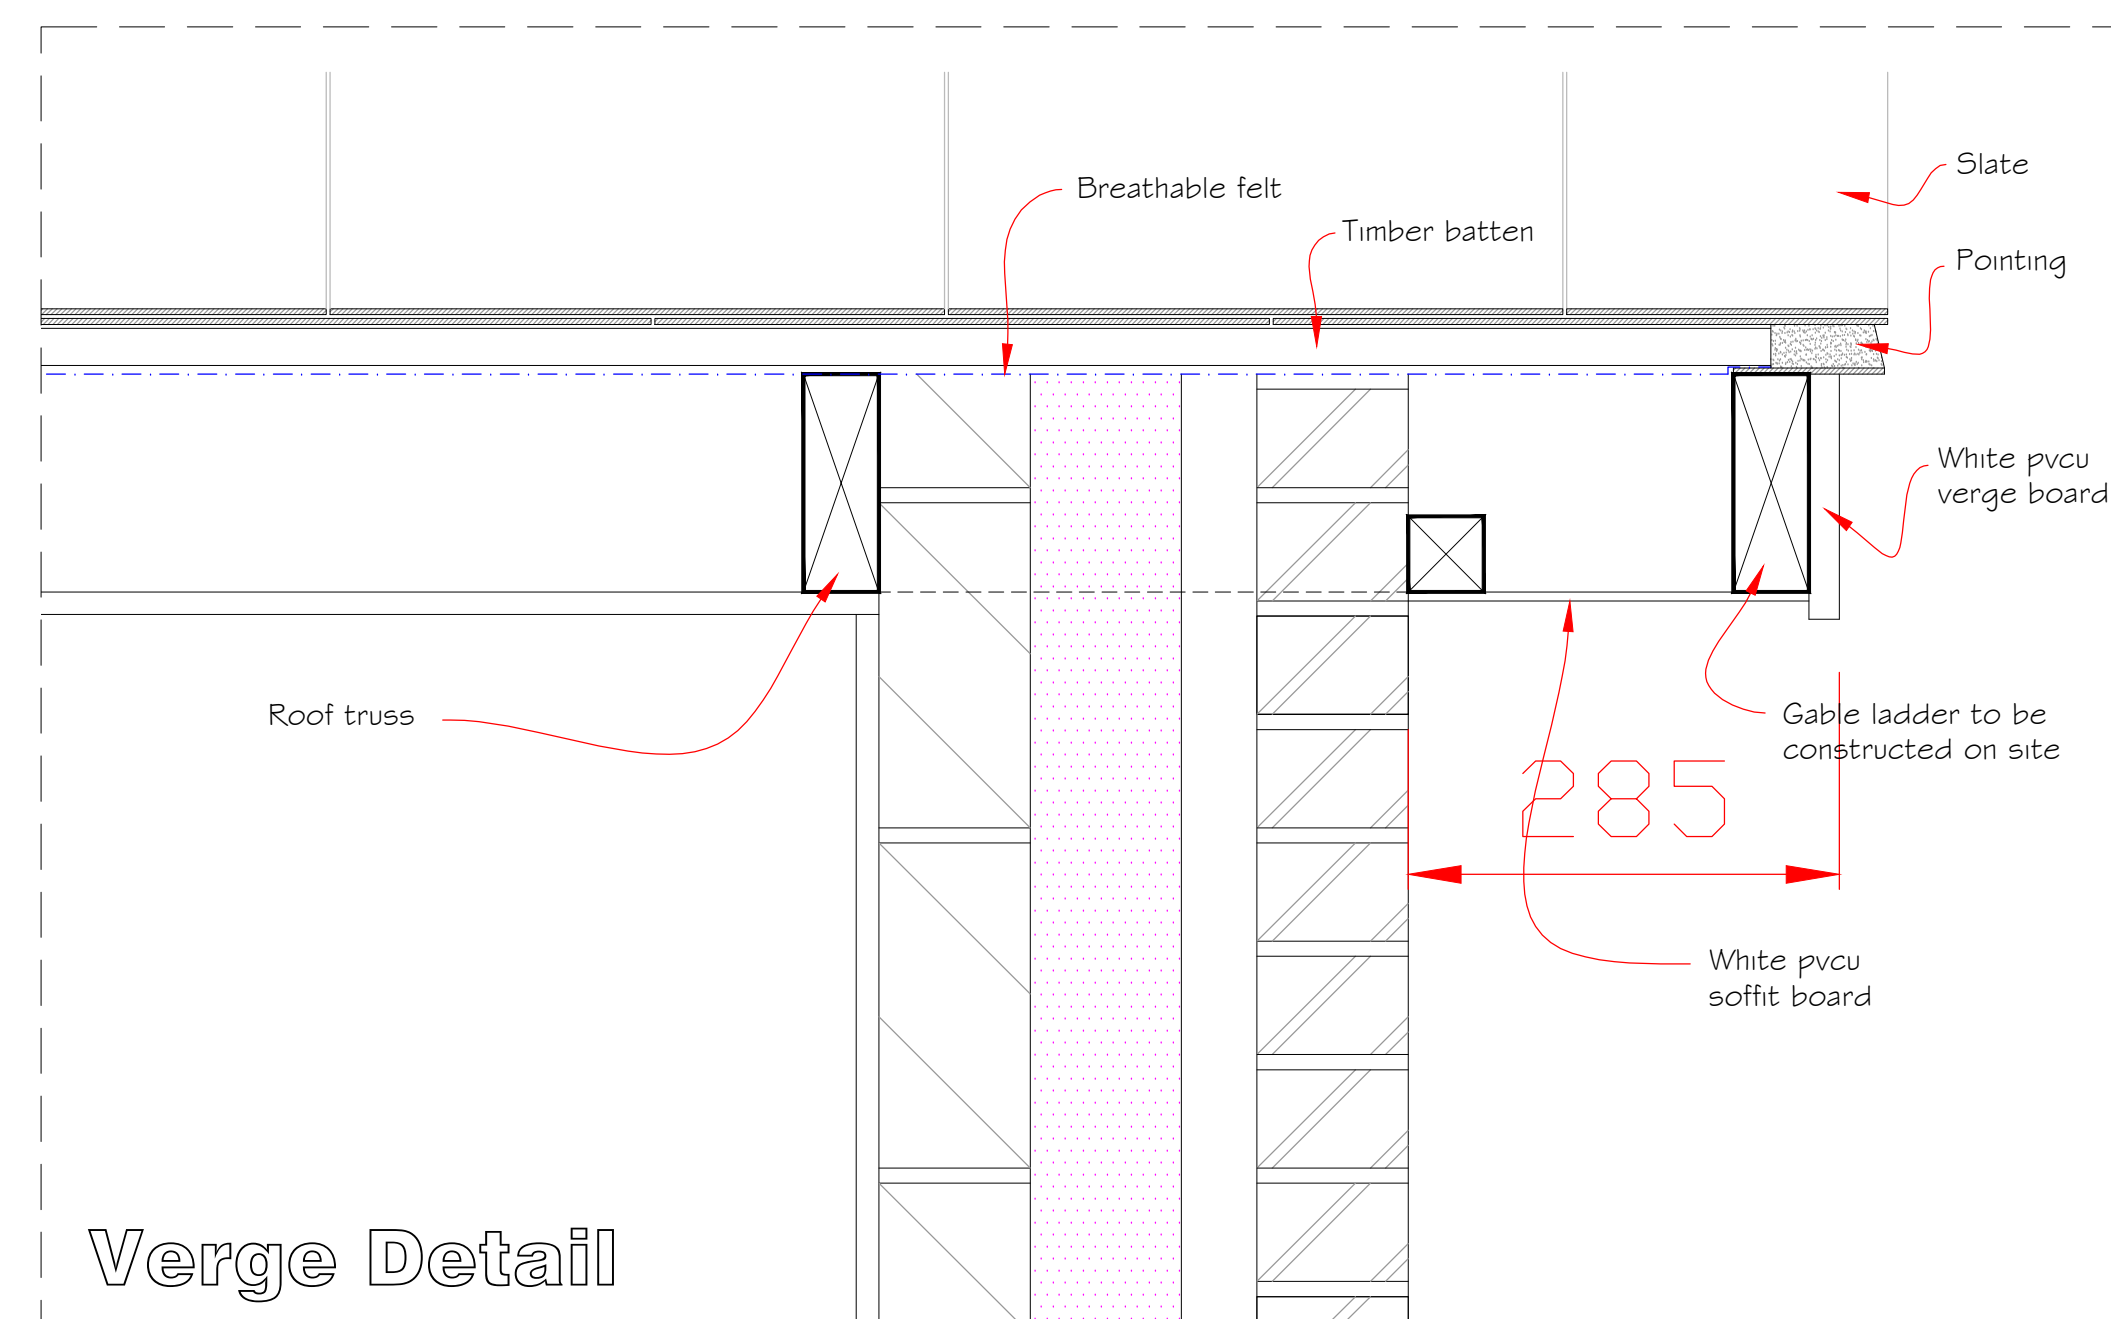
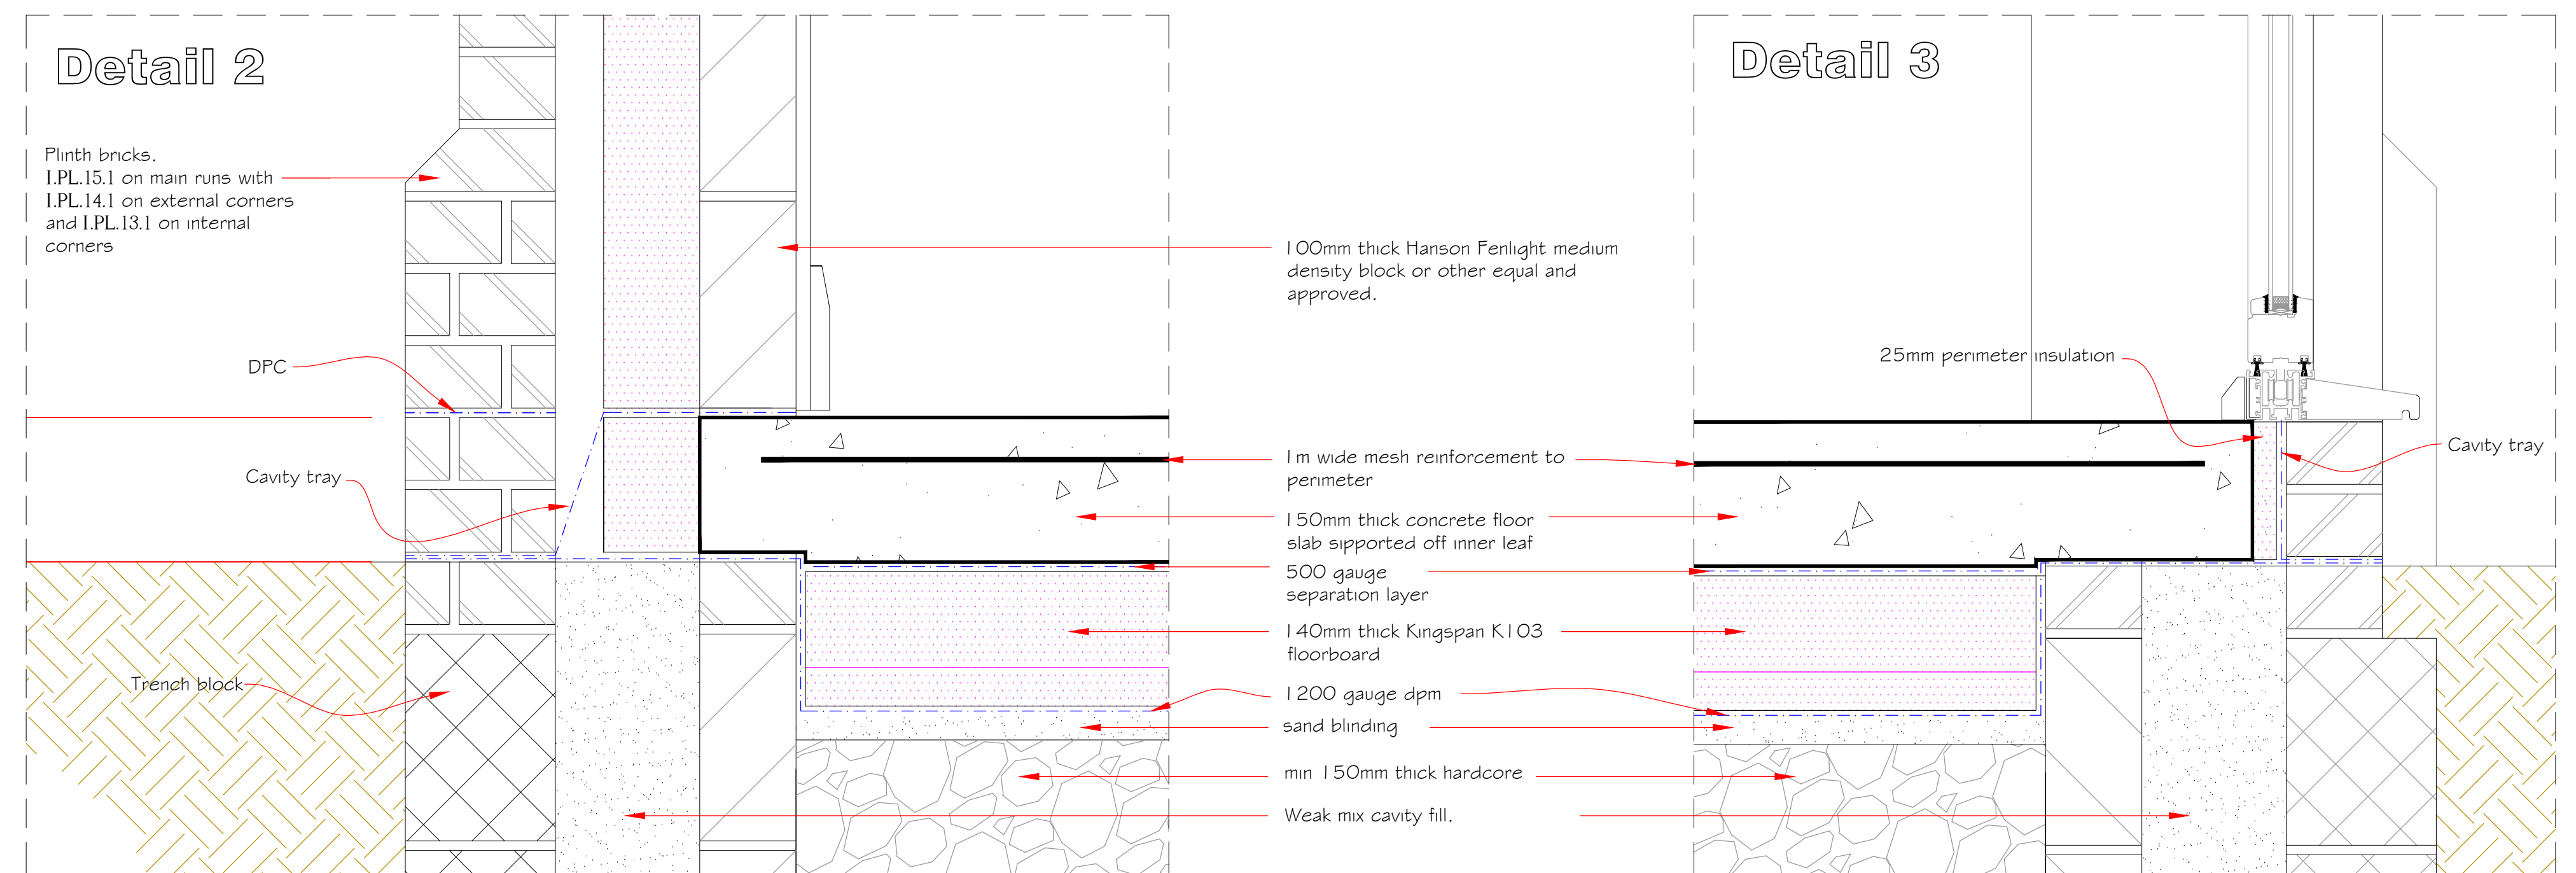


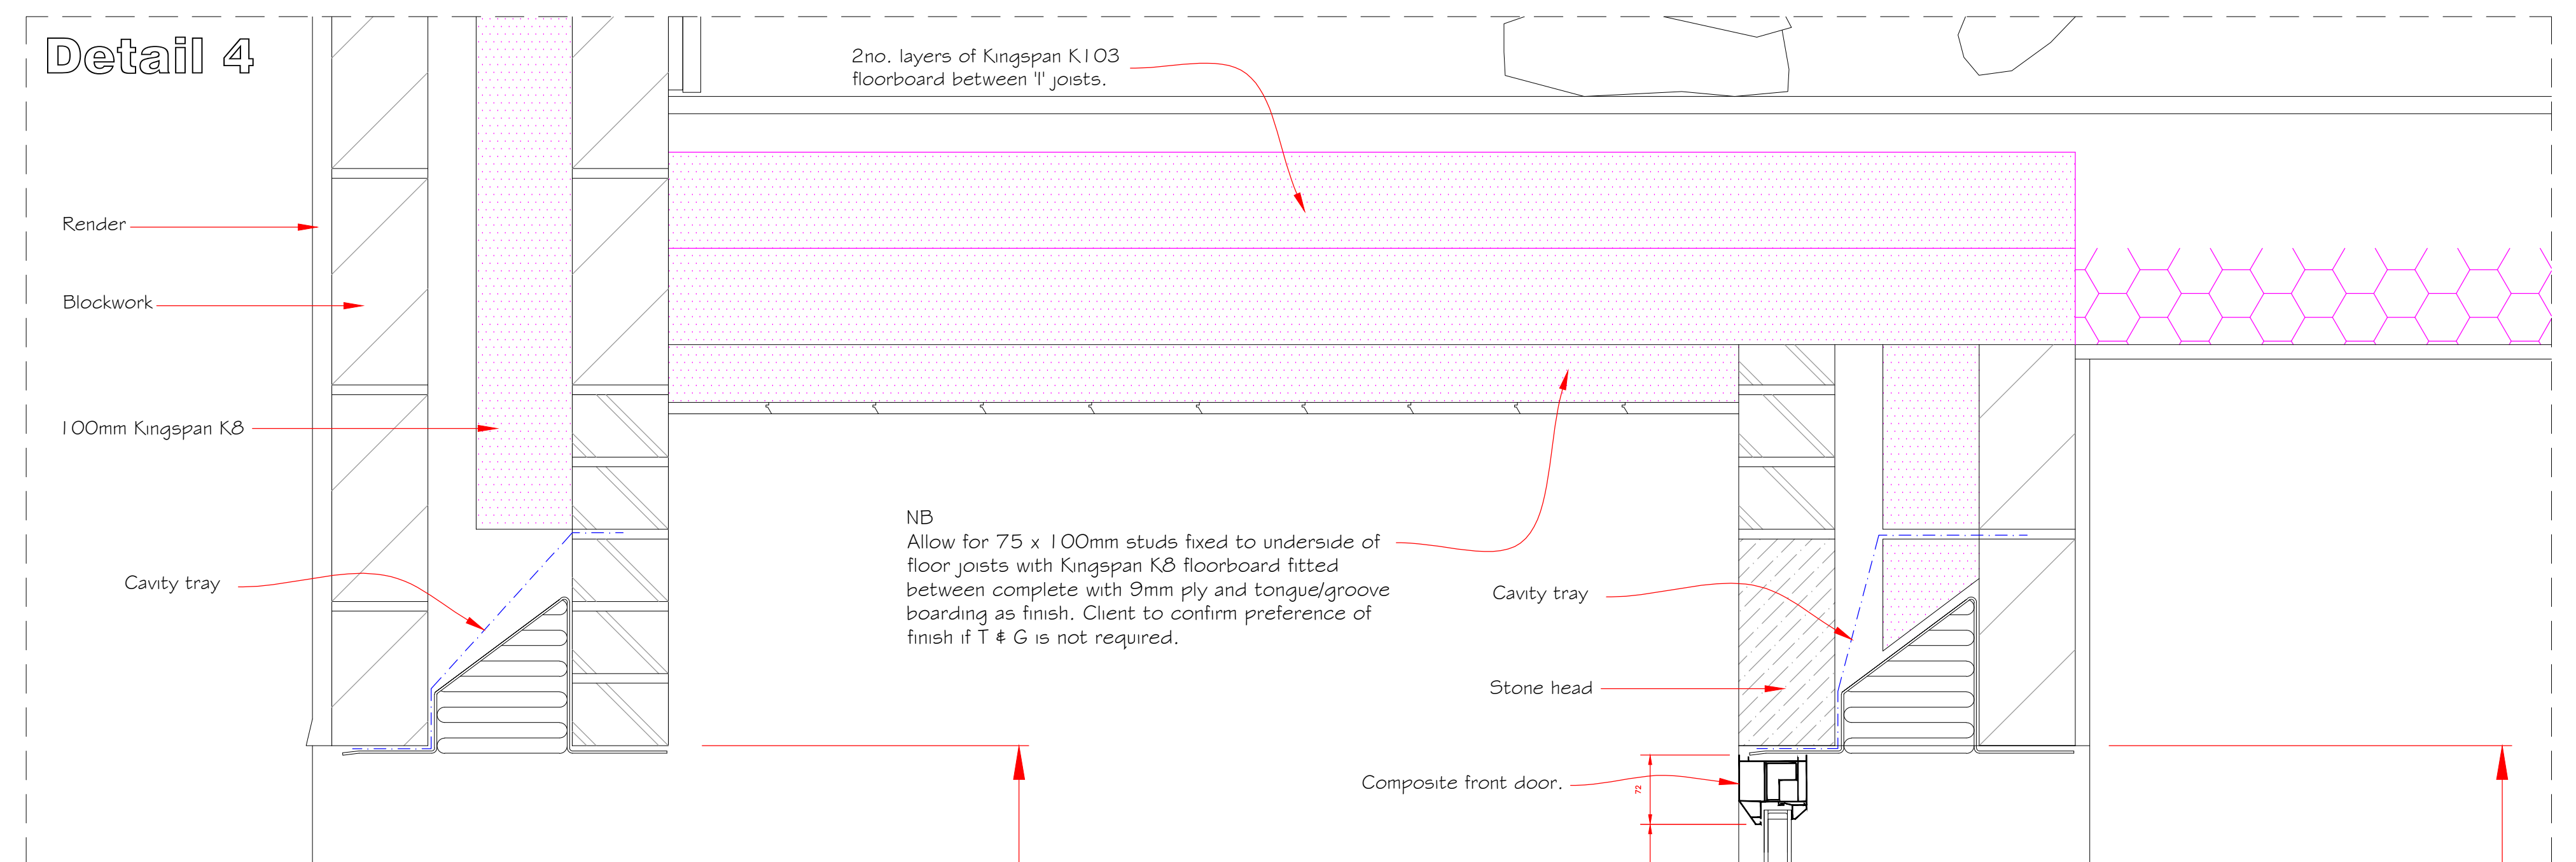

Proposed Section B

1:50

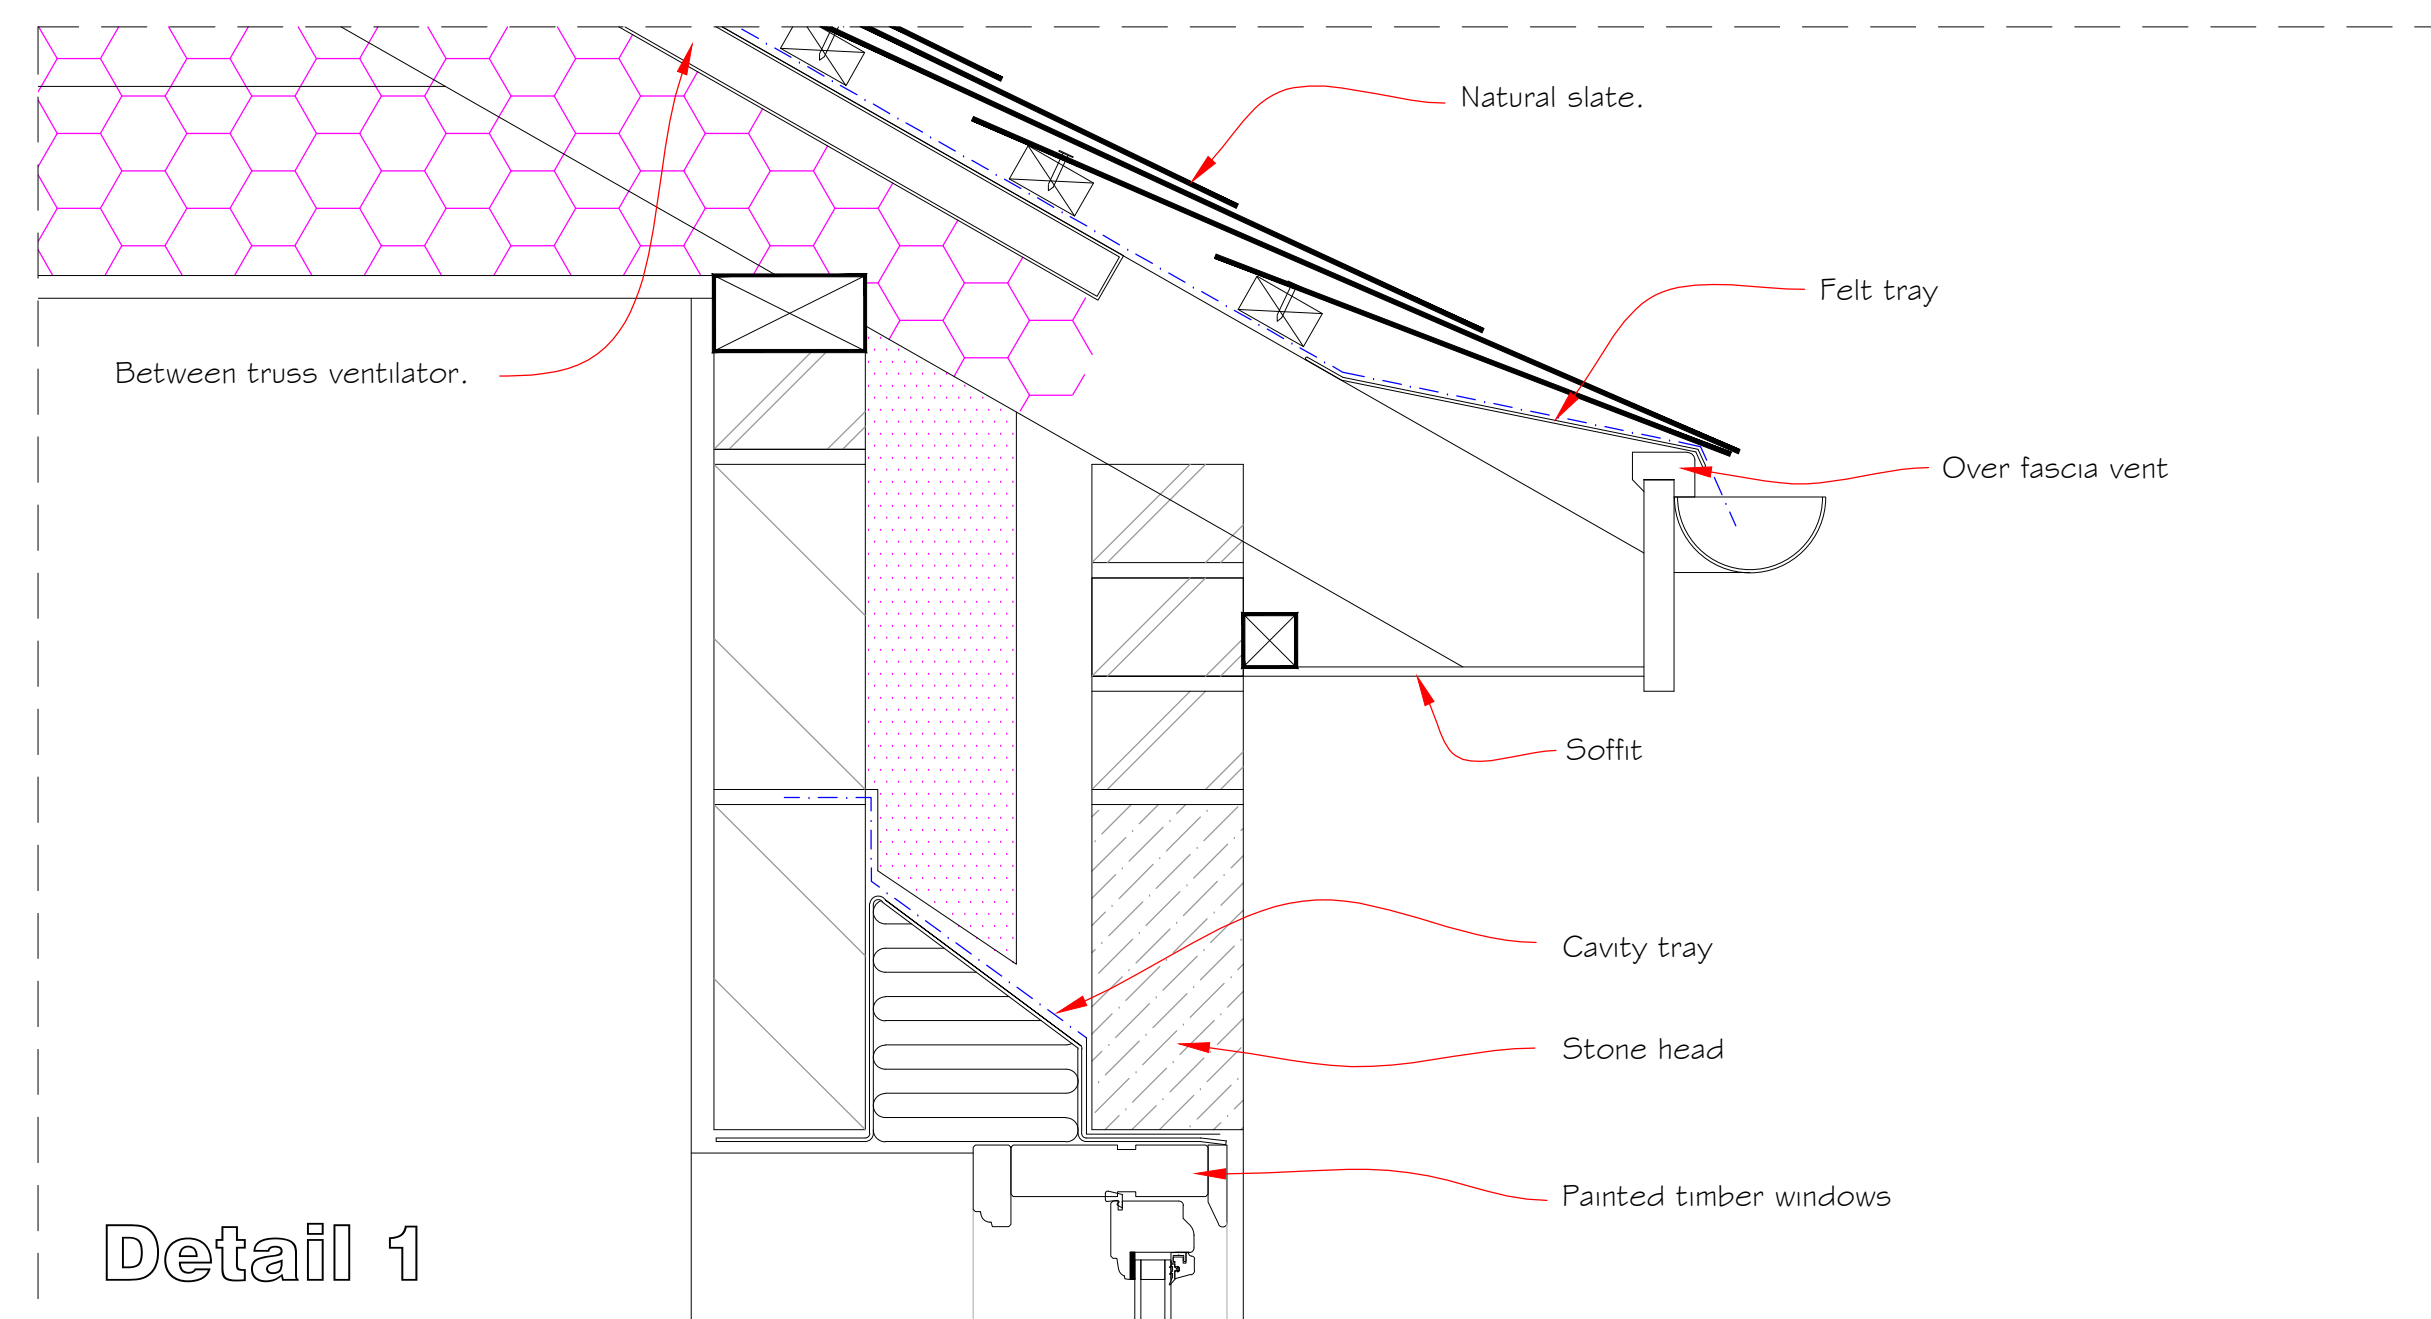

cad CULLIS ARCHITECTURAL-DESIGN 25 Sunningdale Close Wrexham North Wales LL13 9QU T 01978 264376 M 07791 480768 E ajones540@btinternet.com	Client: Mr. J. Ellis.	
	Drawing Title: PROPOSED SECTION B & DETAILS	
	Job Title: Proposed New Dwelling at Land Adjacent to 10 Belgrave Road, Wrexham.	
	Date: June 2021	Scale: 1:20 & 1:5 at A1
	Drawn: PD210/06	Rev: 1