



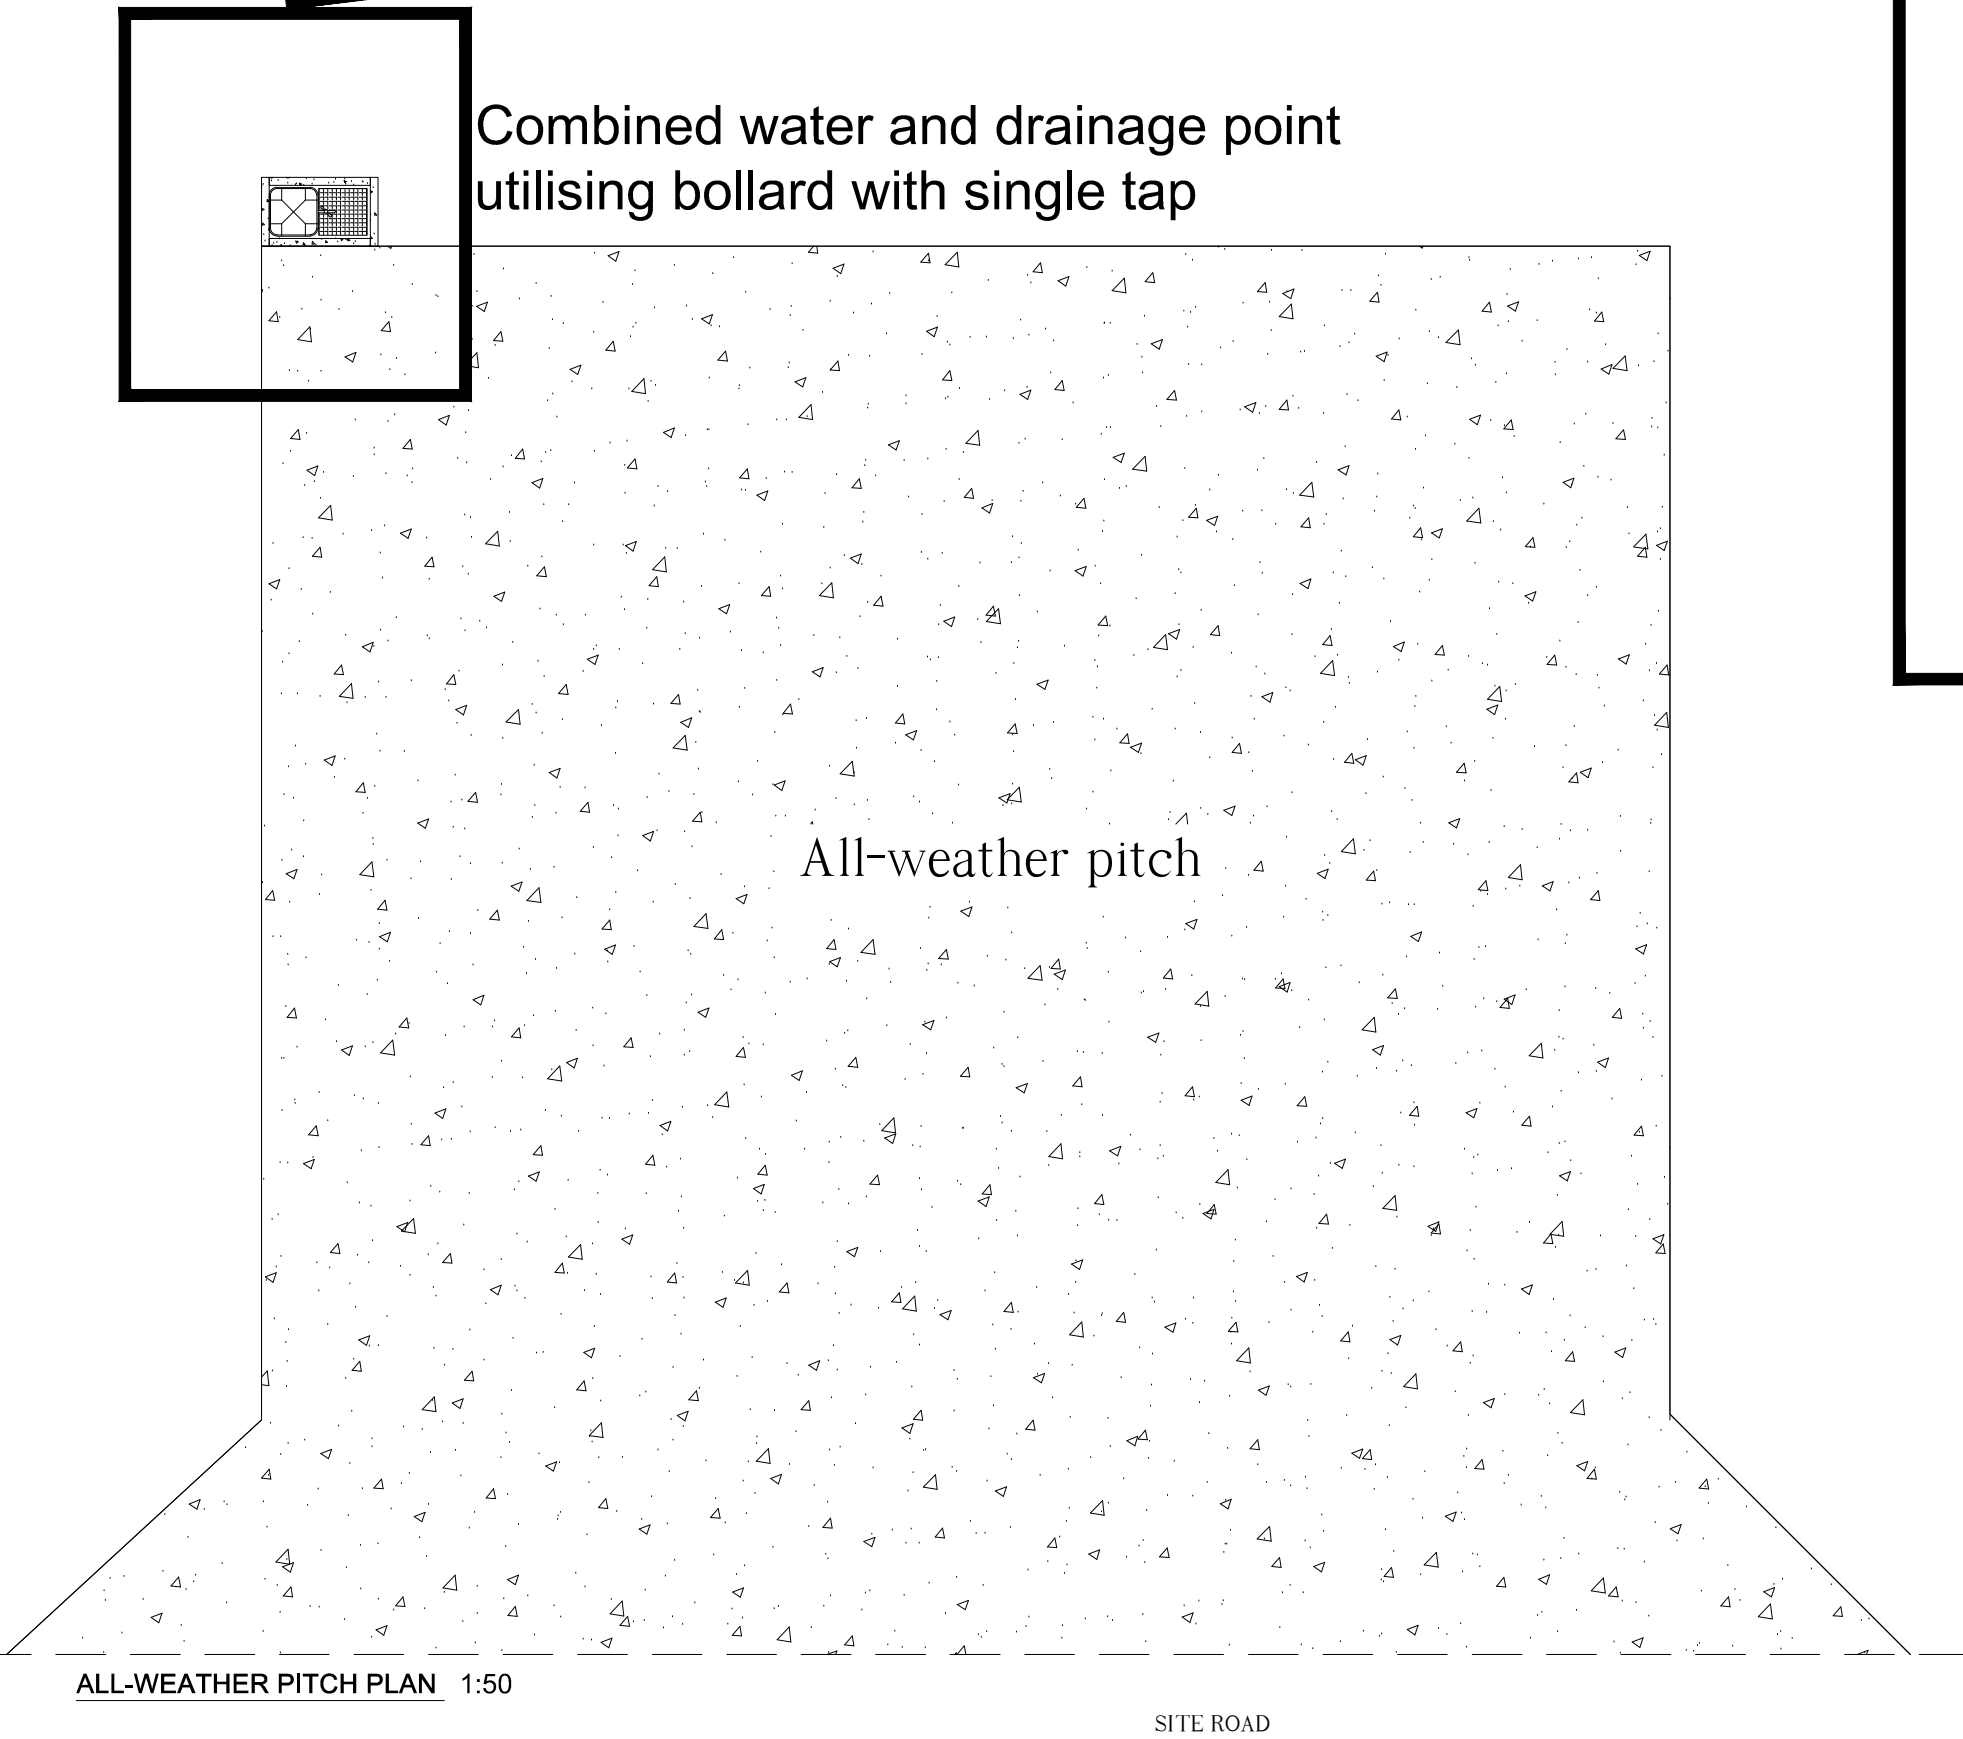

CPES SUPPLIED INTEGRATED BOLLARD WITH SINGLE TAP, FROG AND GULLY

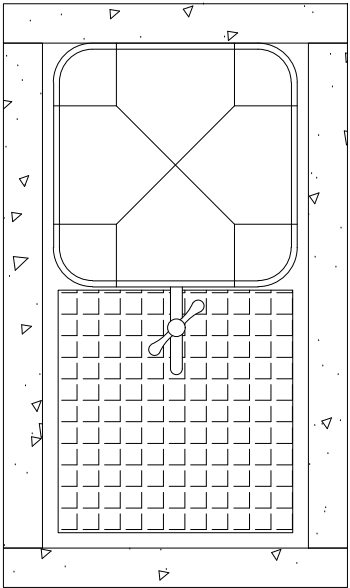

PLAN VIEW OF DRAINAGE/WATER POINT 1:10

This drawing is the copyright of The Caravan Club Limited and may not be reproduced in whole or in part without its express permission. Whilst information contained in this drawing is provided in good faith, being based on available records and where applicable, electro detection techniques in location of underground electrical & telephonic services, The Caravan Club Limited will not be held responsible for errors in or omissions from the information shown. Contractors and other parties must satisfy themselves as to the accuracy and completeness of the information shown, to determine the existence of services which might cause danger, be damaged or need replacement in connection with their engagement.

PLANNING

Revisions				

Project/Site **LADY MARGARETS PARK CAMC SITE**

Title **PROPOSED STANDARD SERVICED PITCH DETAILS**

Drwg no. **LMP-2021-P-408** Date **APR 19** Drwn. by **AS**


Scale **1:50, 1:10, 1:20 @A2** CAD Ref. **LMP-2021-P-408**



CARAVAN AND MOTORHOME CLUB

Estates Department, East Grinstead House,
East Grinstead, RH19 1UA.
Tel. (01342) 336772

1 way EHU bollard with single tap and light

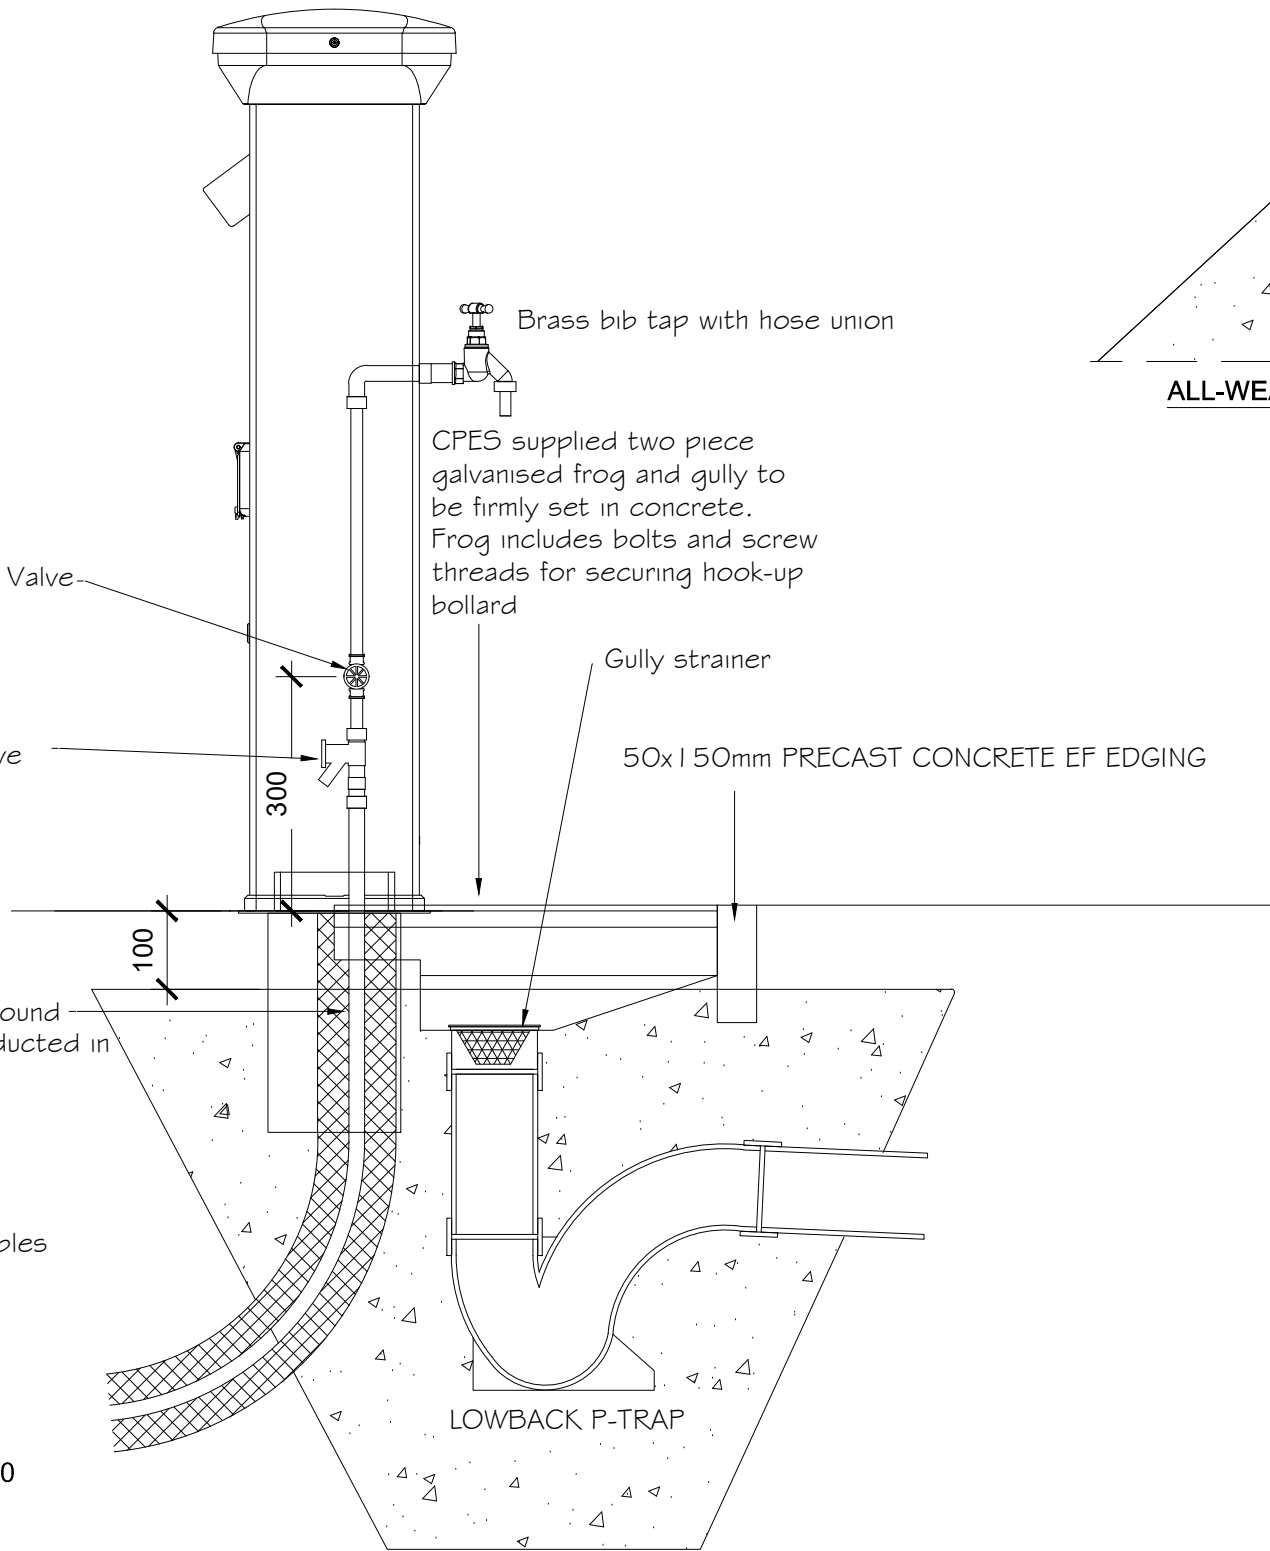

NOTE: electric and TV cables not shown

SECTION THROUGH WATER POINT 1:10