


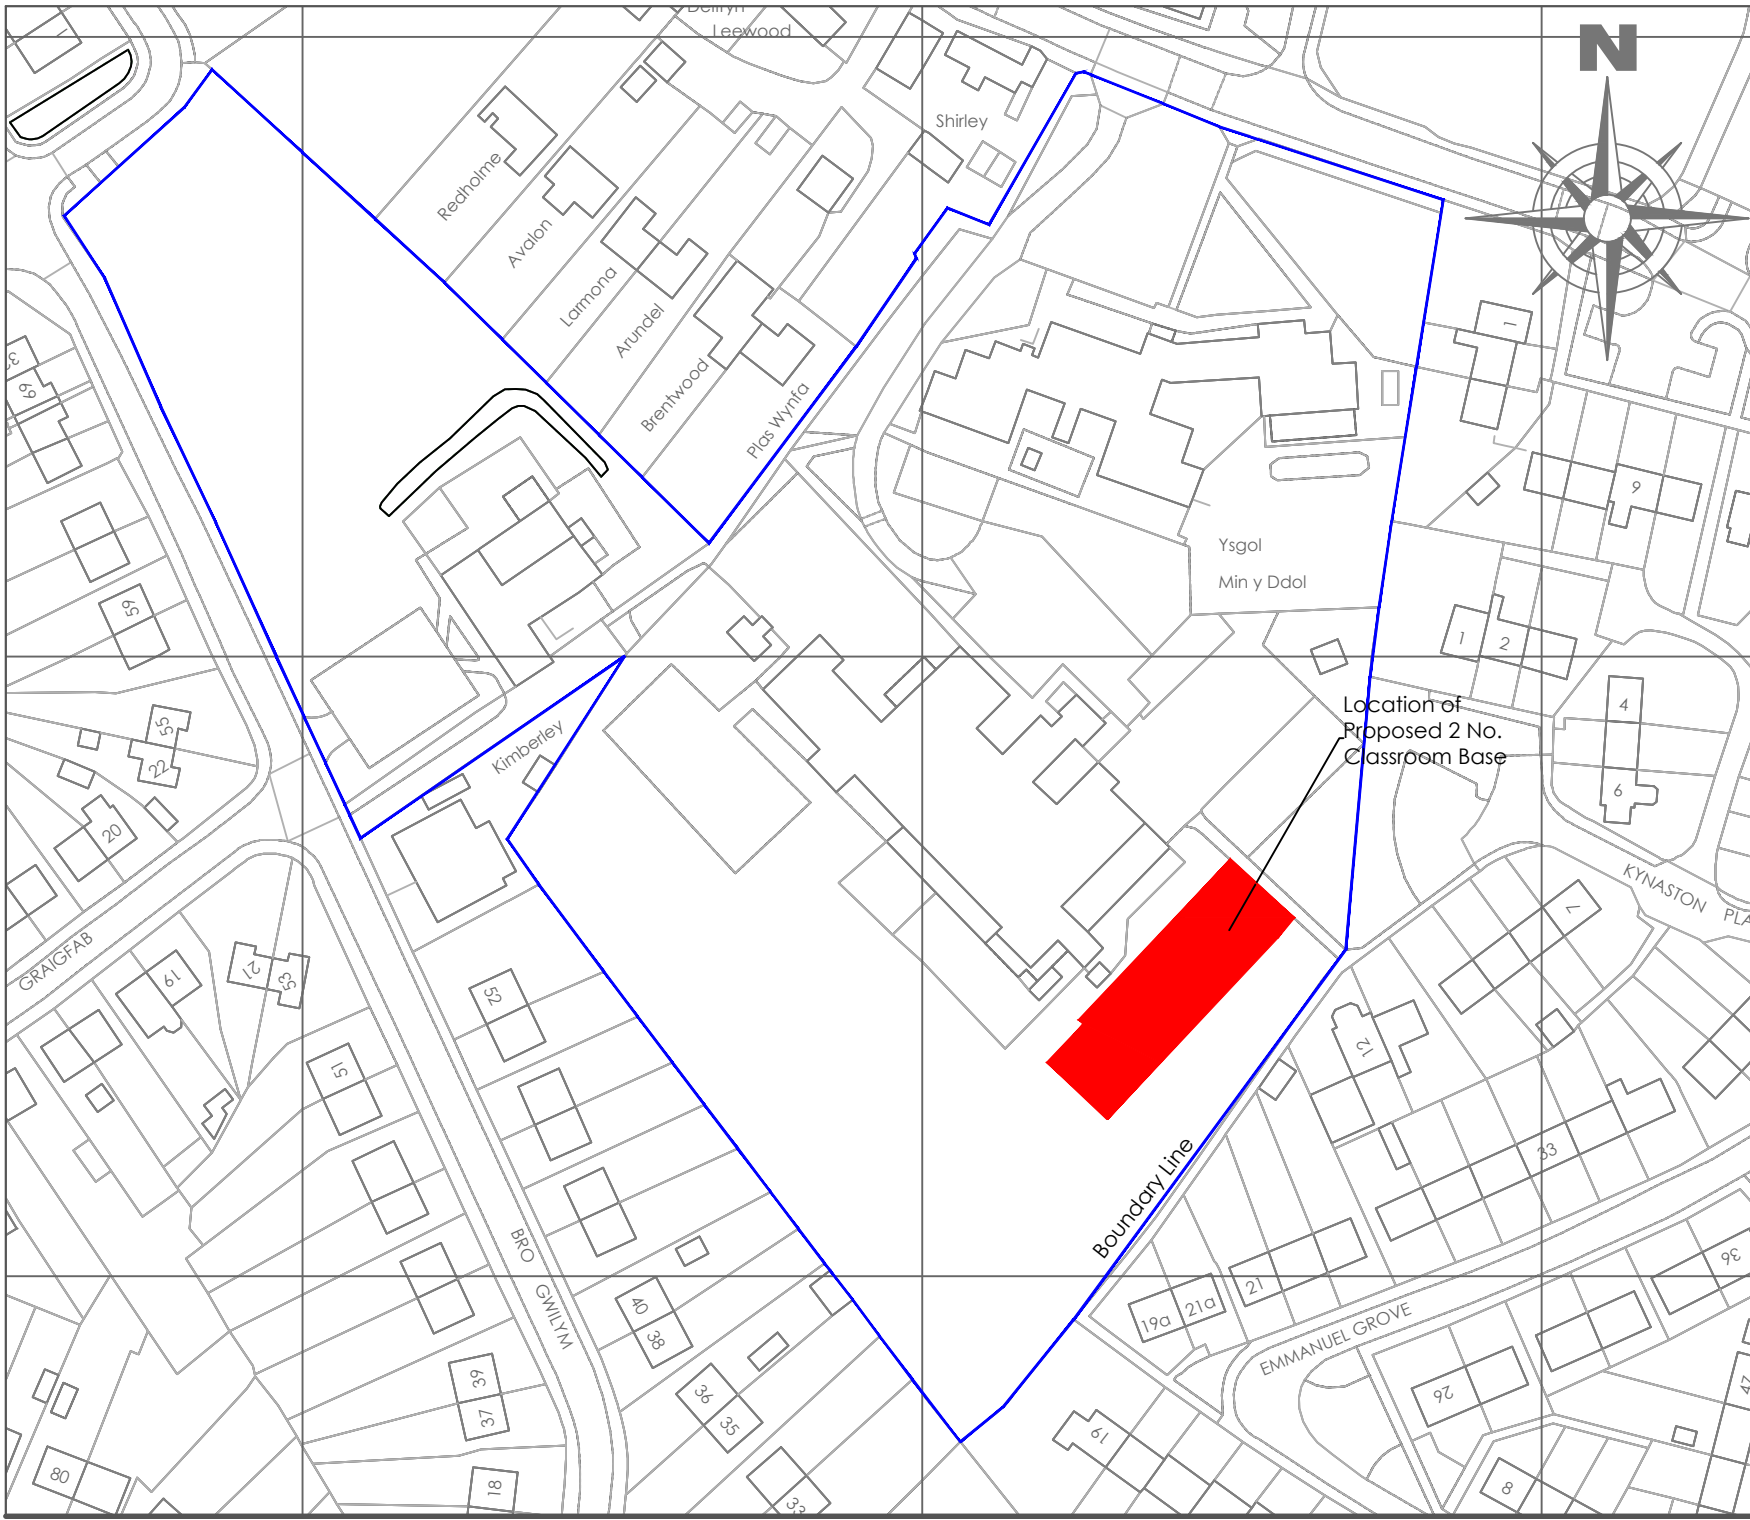

elite
systems

Bedford St. Westgate
Cleckheaton BD19 5EA
Tel, 01274 873232 Fax, 01274 877779
email, info@elitesystemsgb.co.uk
www.elitesystemsgb.co.uk
the possibilities are endless.....

Building Specifications:		
REV	Description	Date

PROJECT
Cefn Mawr Primary School

SHEET
LOCATION PLAN

CLIENT
Wrexham Borough County Council

Drawn by	Checked by	Date
RC	JG	18.03.2021

Scale (@ A4)	Project number
1:1250	2001 27

DRAWING NUMBER	REV
2001 27 -ELT-00-00-DR-A-1002	

STATUS I
A=Approval, P=Production T=Tender I=Information