


Block Plan Stone house Drefechan Penrycae

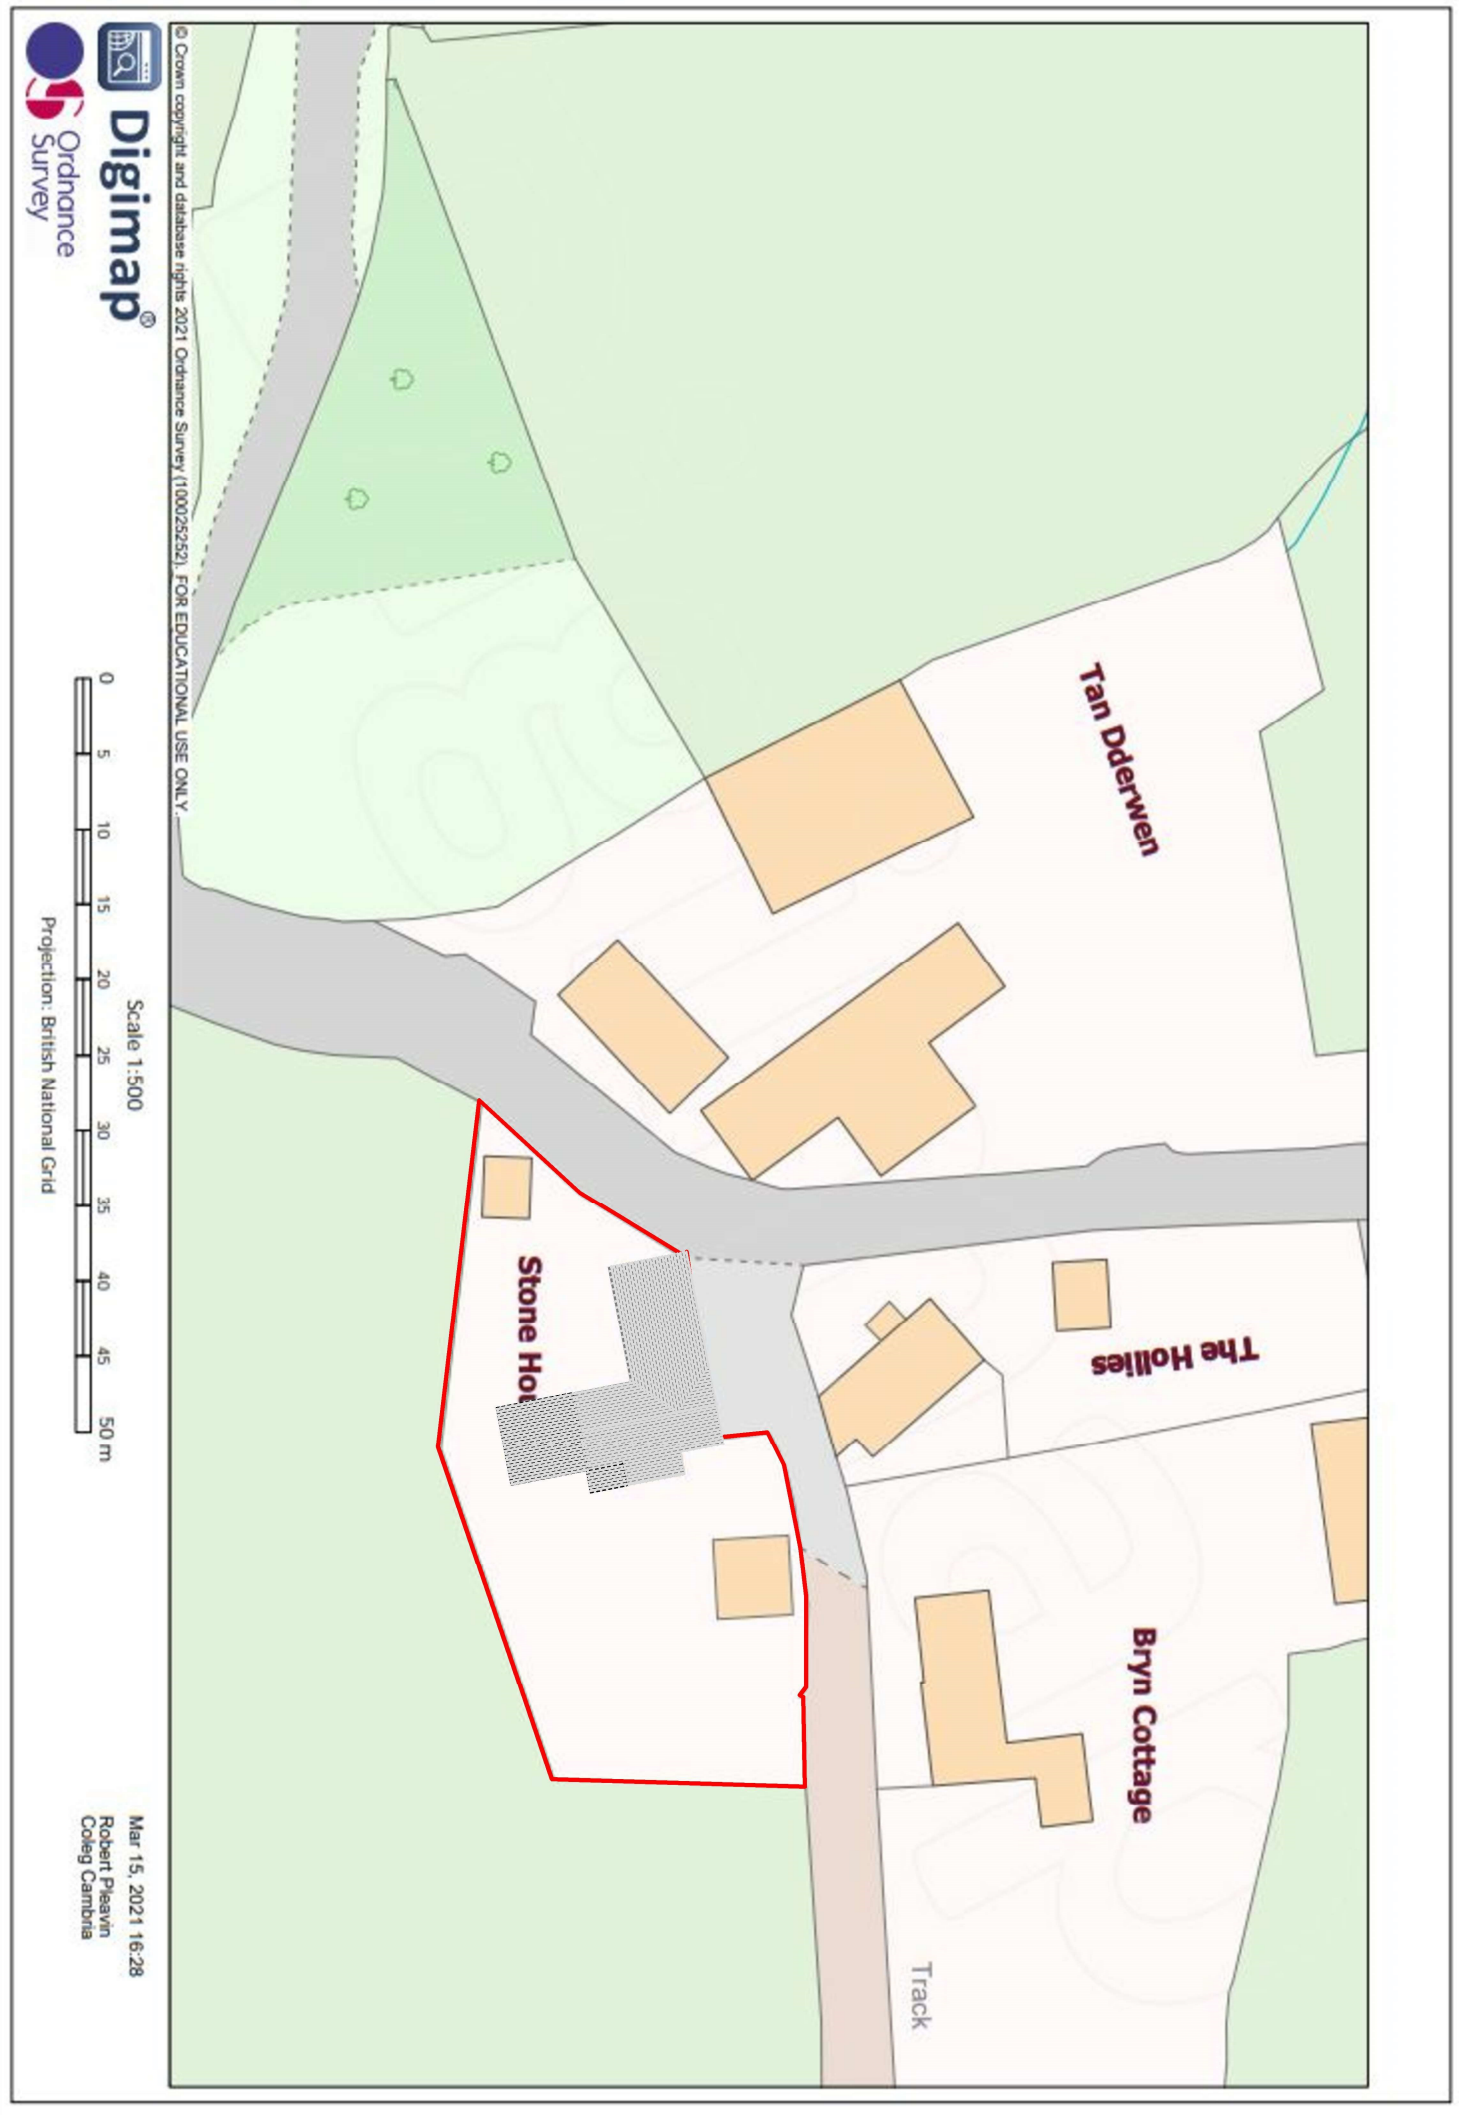

Note

Materials:
Roof - Tiles to match existing



CLIENT		Mr & Mrs White	
PROJECT		Stone house, Drefechan, Penrycae, LL14 1UE	
SCALE	DATE		
1:500	17/02/2020		
DRAWING No	Job No		
LP1	533		
DRAWN BY	CHECKED BY		
RDP	TB		