
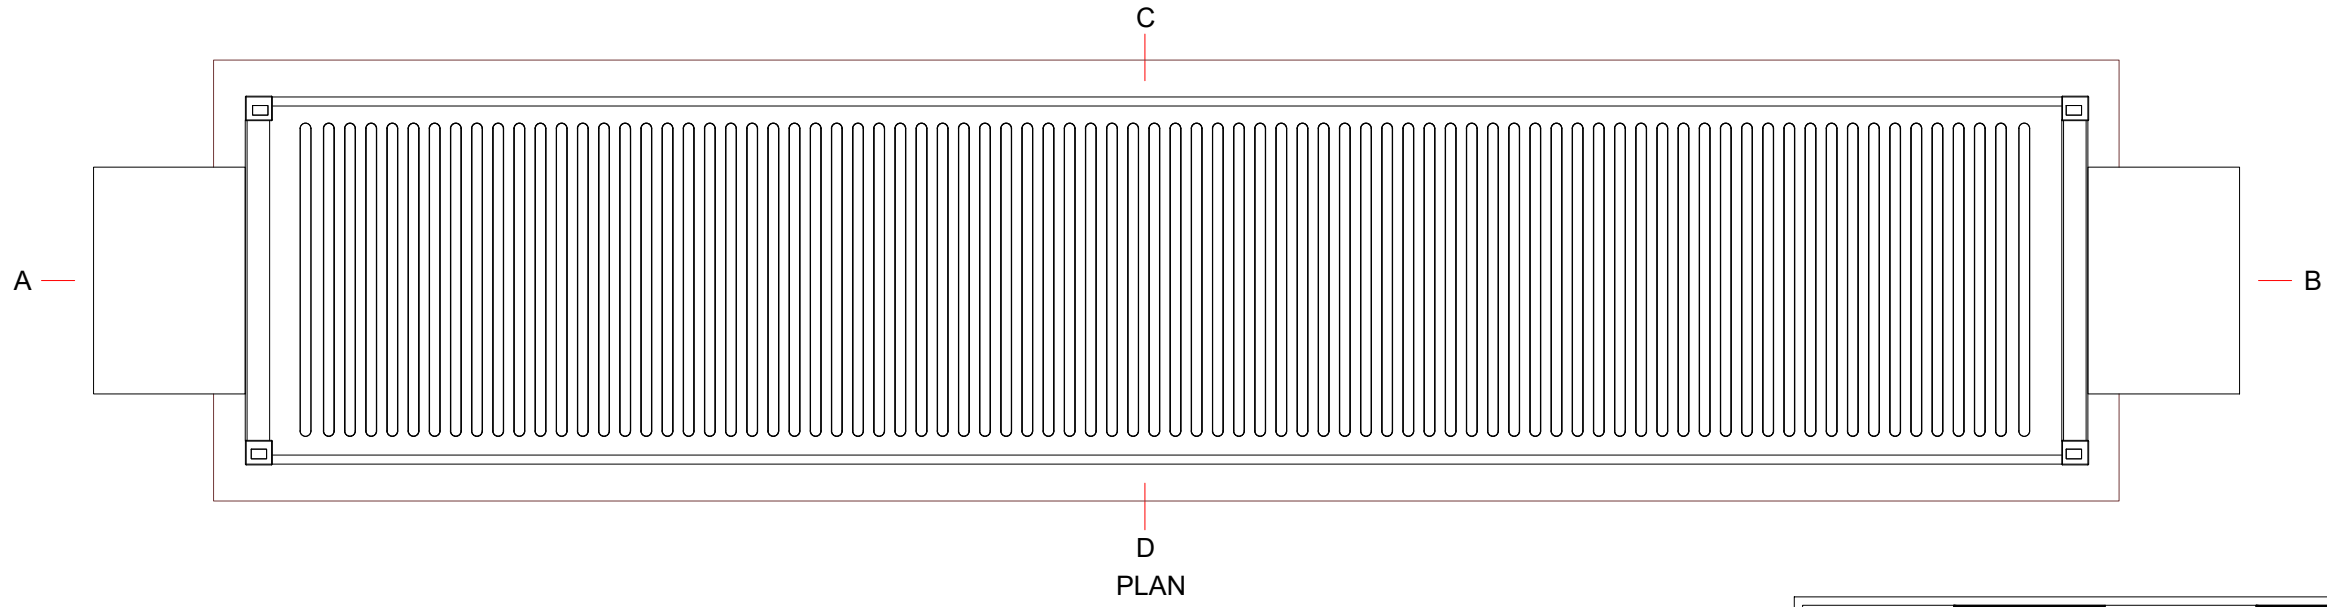
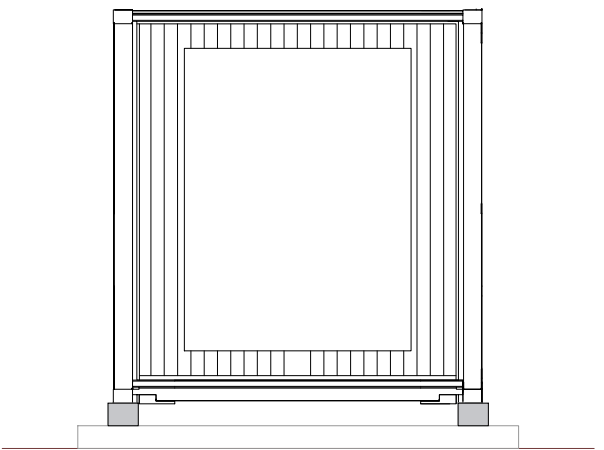
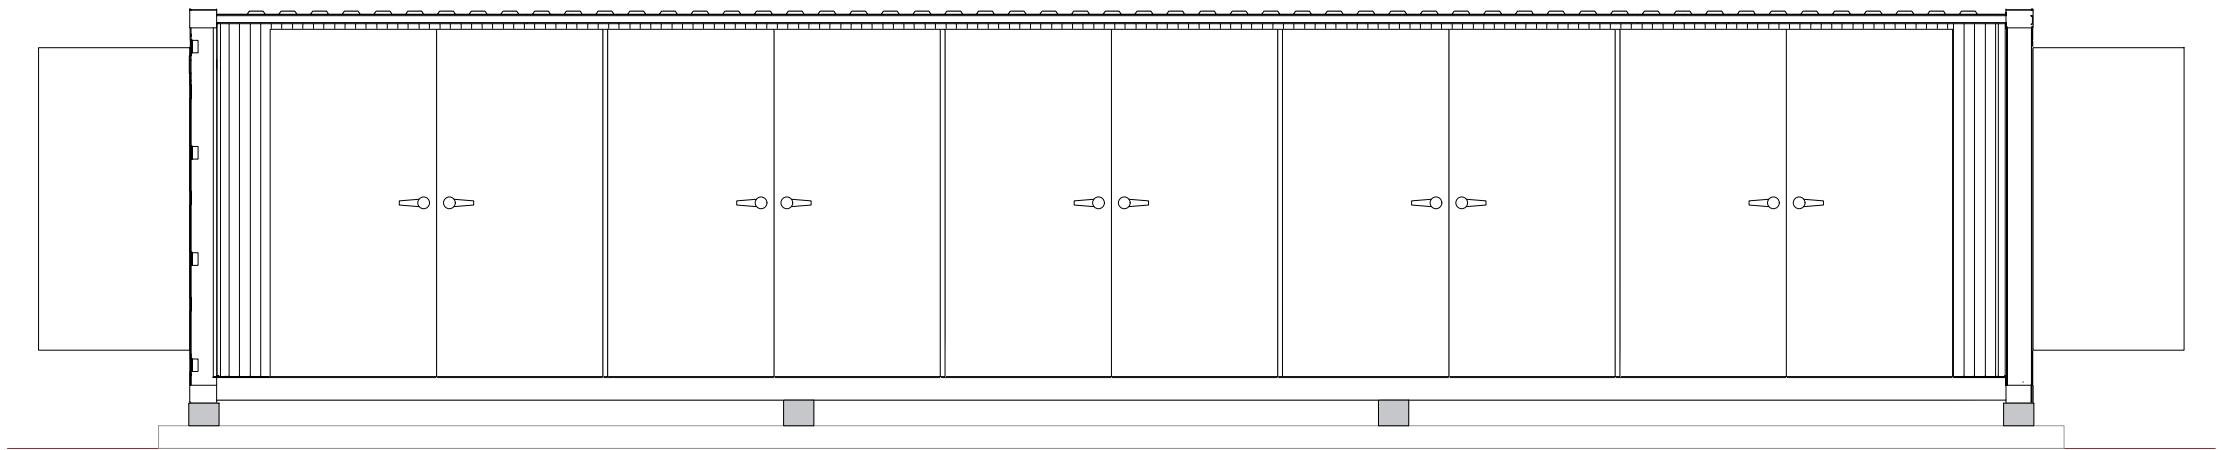
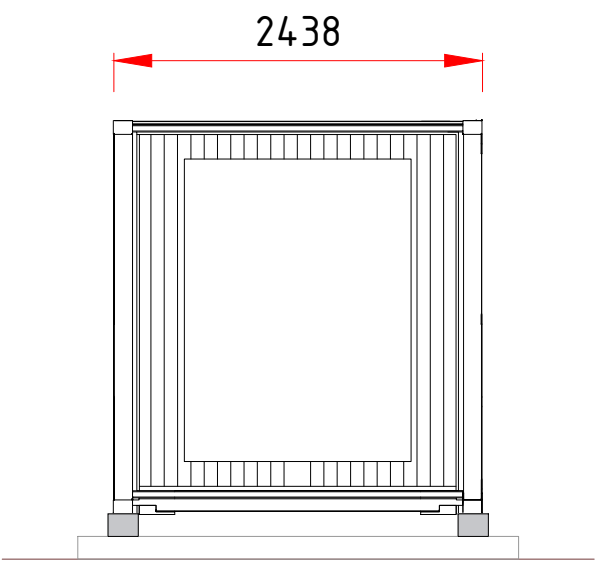


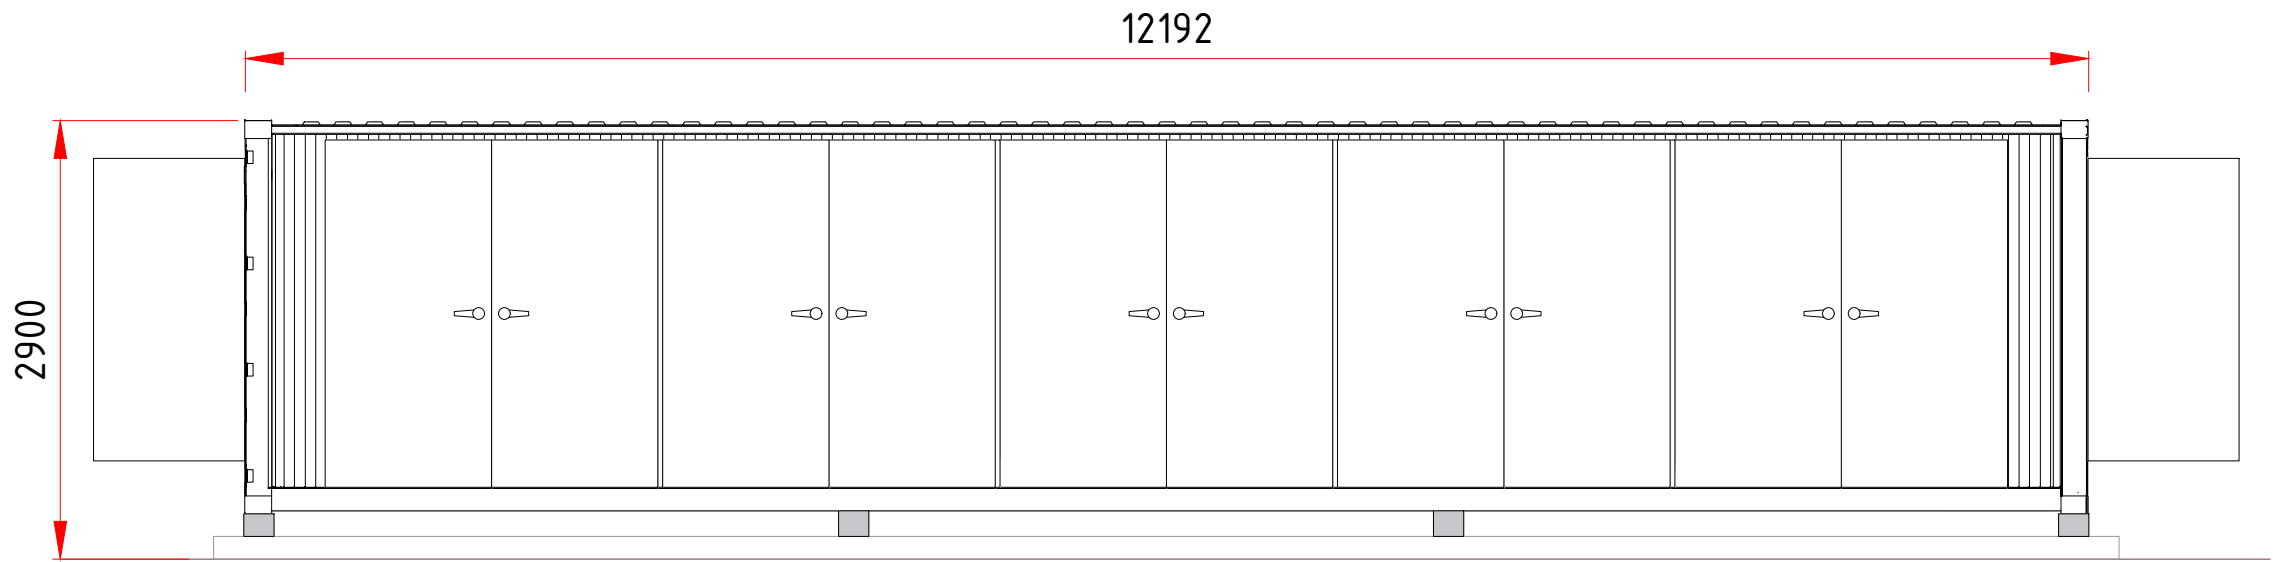

Chester Office: Well House Barns Brutton Chester CH4 5DH		South Manchester Office: Canella House 76 Water Lane Wilmslow SK9 5BB		axis
0844 8700 007 - www.axisped.co.uk				
client: PELAGIC ENERGY				
project: LEGACY				
drawing title: BATTERY STORAGE CONTAINERS				
date: May 2021		drawn by: SM		checked: PR
drawing number: 2658-02-005		status:		
scale(s): 1:50@A3		rev:		
planning environment design				