


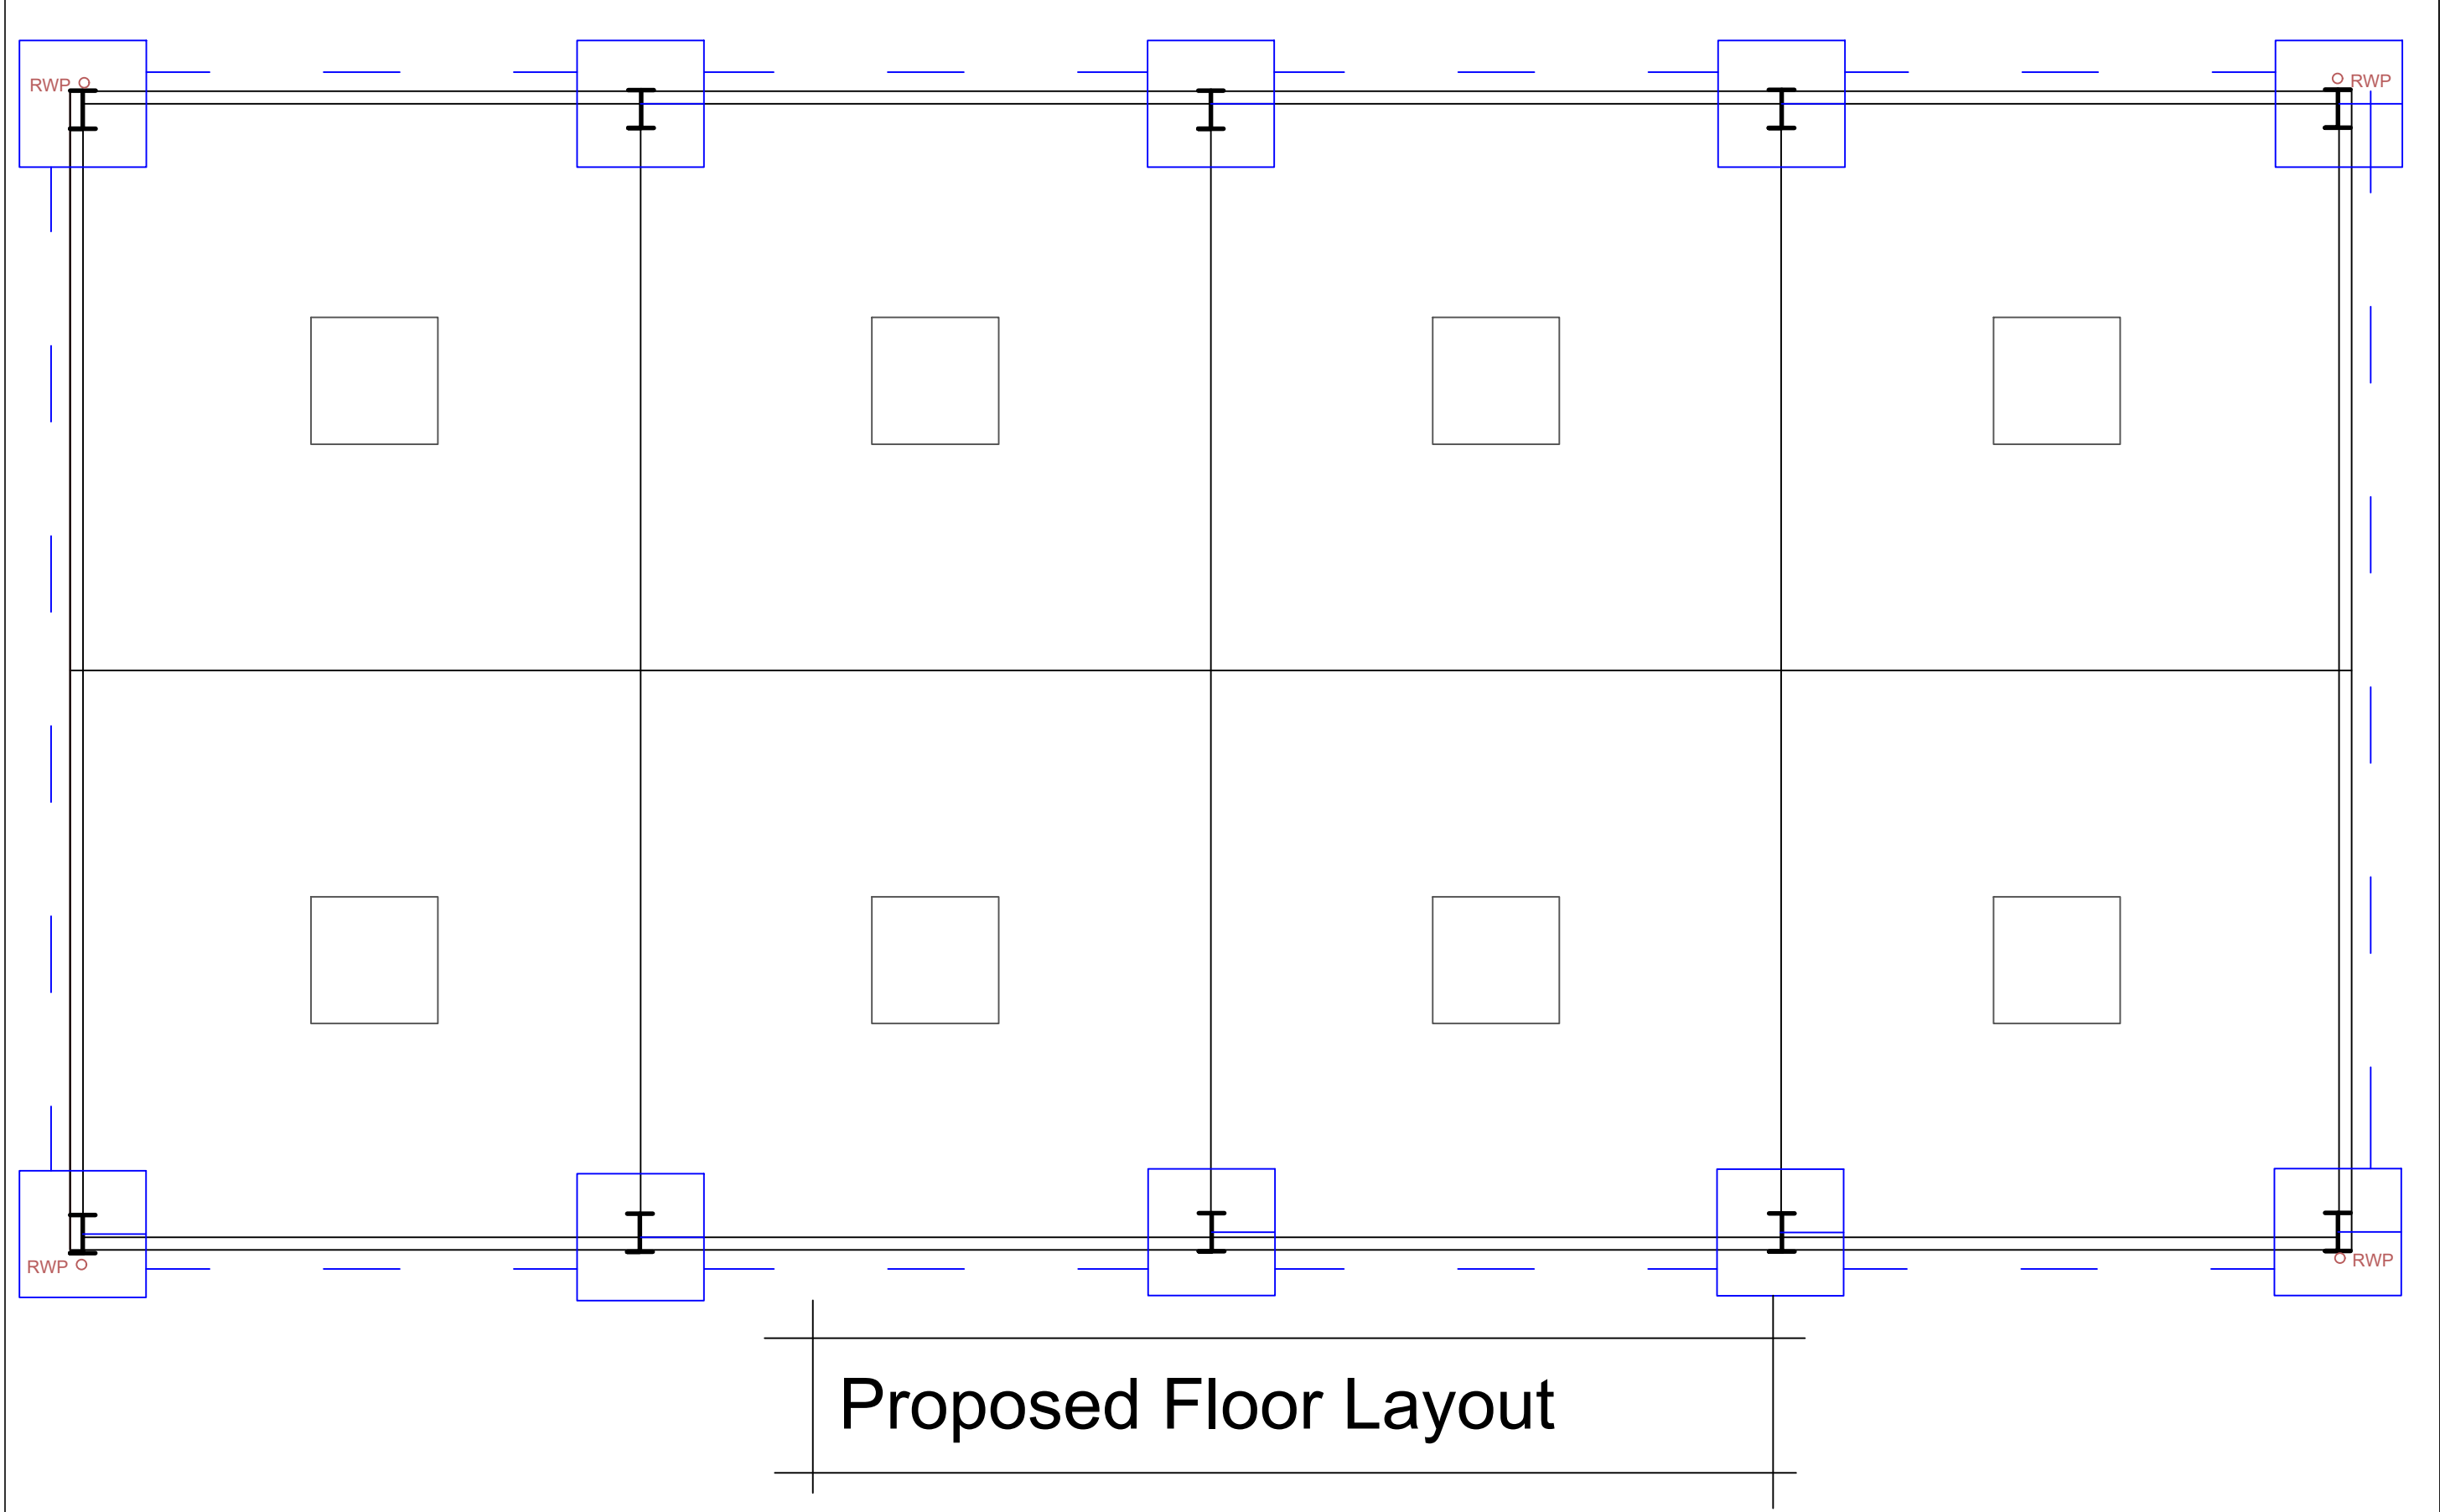

P.Billington 2021 © Note: This drawing is copyright protected;do not scale off, all dimensions are to be checked on site by contractor. Contractor to report any discrepancies in dimensions, errors or omissions prior to commencing work. P.Billington does not take any responsibility for any unauthorised use of the information contained herein.	Title : PROPOSED Proposed Floor Layout Agricultural Building		Drawn by : PB	Date :11/03/21	
			Drawing Scale & Paper Size : 1:50 A3		Status : Planning
	Project : Darnau Farm (No7), Glascoed Road, LL11 5YG Proposed Barn				