


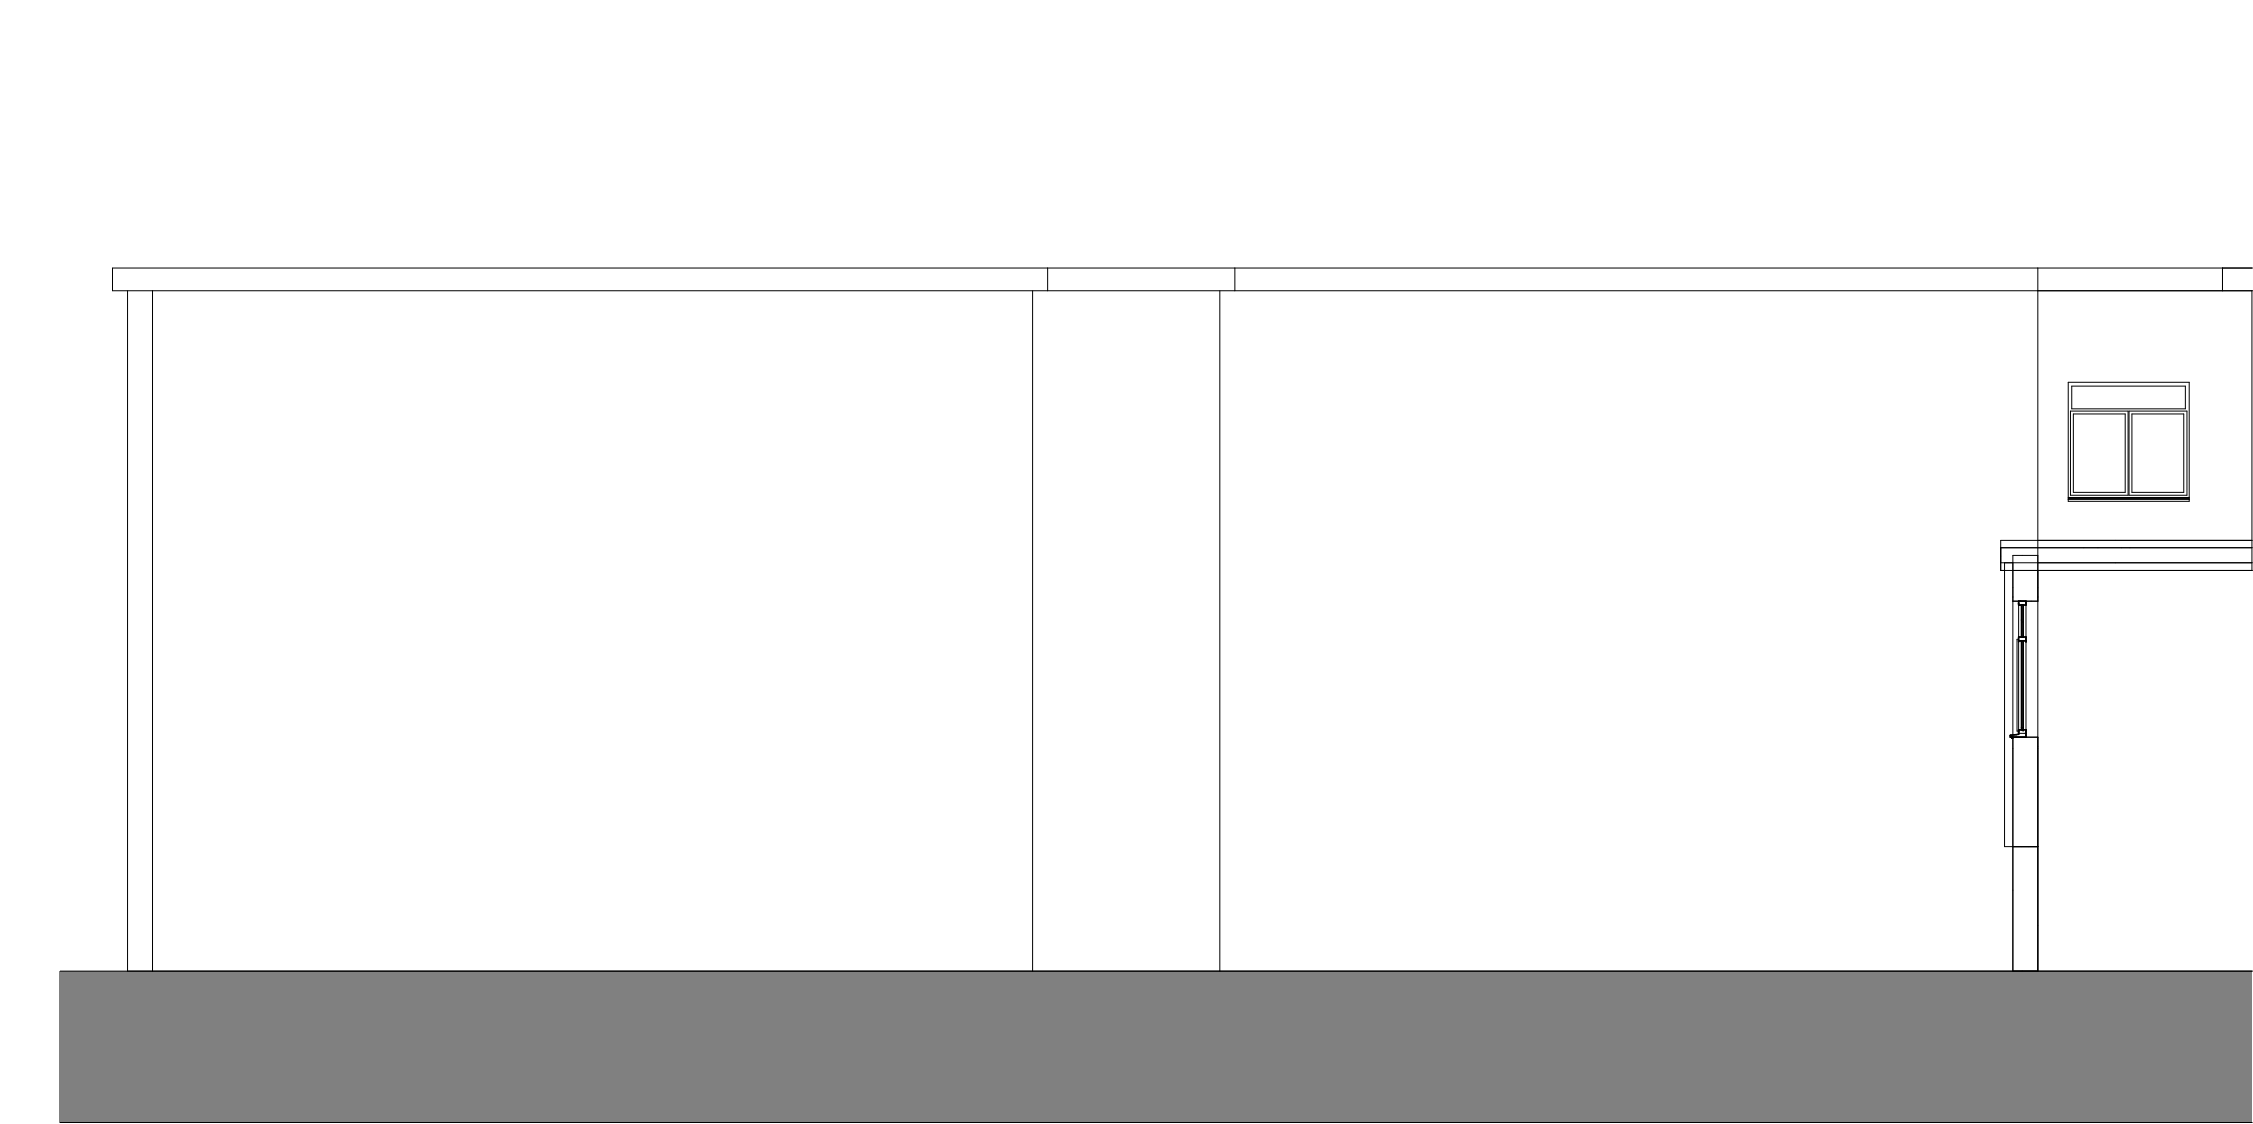

Existing Elevation 03
1 : 100



Existing Elevation 04
1 : 100



Existing Elevation 05
1 : 100

General Notes

1. Contractor to verify all dimensions and check level datums on site
2. All of the designs are the sole property of TACP Architects Ltd and may not be used without their written agreement
3. All prints, specifications and their copyright are the property of TACP Architects Ltd
4. Do not scale off drawings
5. All dimensions shall be checked on site before commencement of shop drawings, manufacture and all discrepancies must be reported to TACP Architects Ltd

0m

2m

4m

6m

8m

10m

VISUAL SCALE 1:100 @ A1

Revisions					
Rev	Date	Description	By	Check	
A	20/07/21	Issue for Planning Approval	AJC	DM	

Consultants

Client

Coleg Cambria



Project Title

Coleg Cambria - Phase 2

Drawing Title

Existing Elevations - Sheet 2

Scale	Date	Drawn By	Checked By	Office
1 : 100@A1	05/14/21	DW	AC	Wrexham

Job Number	Project•Originator•Zone•Level•Type•Role•Number	Revision
20068	CC2 -TACP- G- X- DR-A-021	A

TACP Architects Ltd
Pembroke House
Ellice Way, Wrexham Technology Park,
Wrexham, LL13 7YT
01978 291161

admin@tacparchitects.co.uk
www.tacparchitects.co.uk
Architecture • Interior Design • Healthcare Planning • Conservation • Masterplanning • Sustainable Design

