


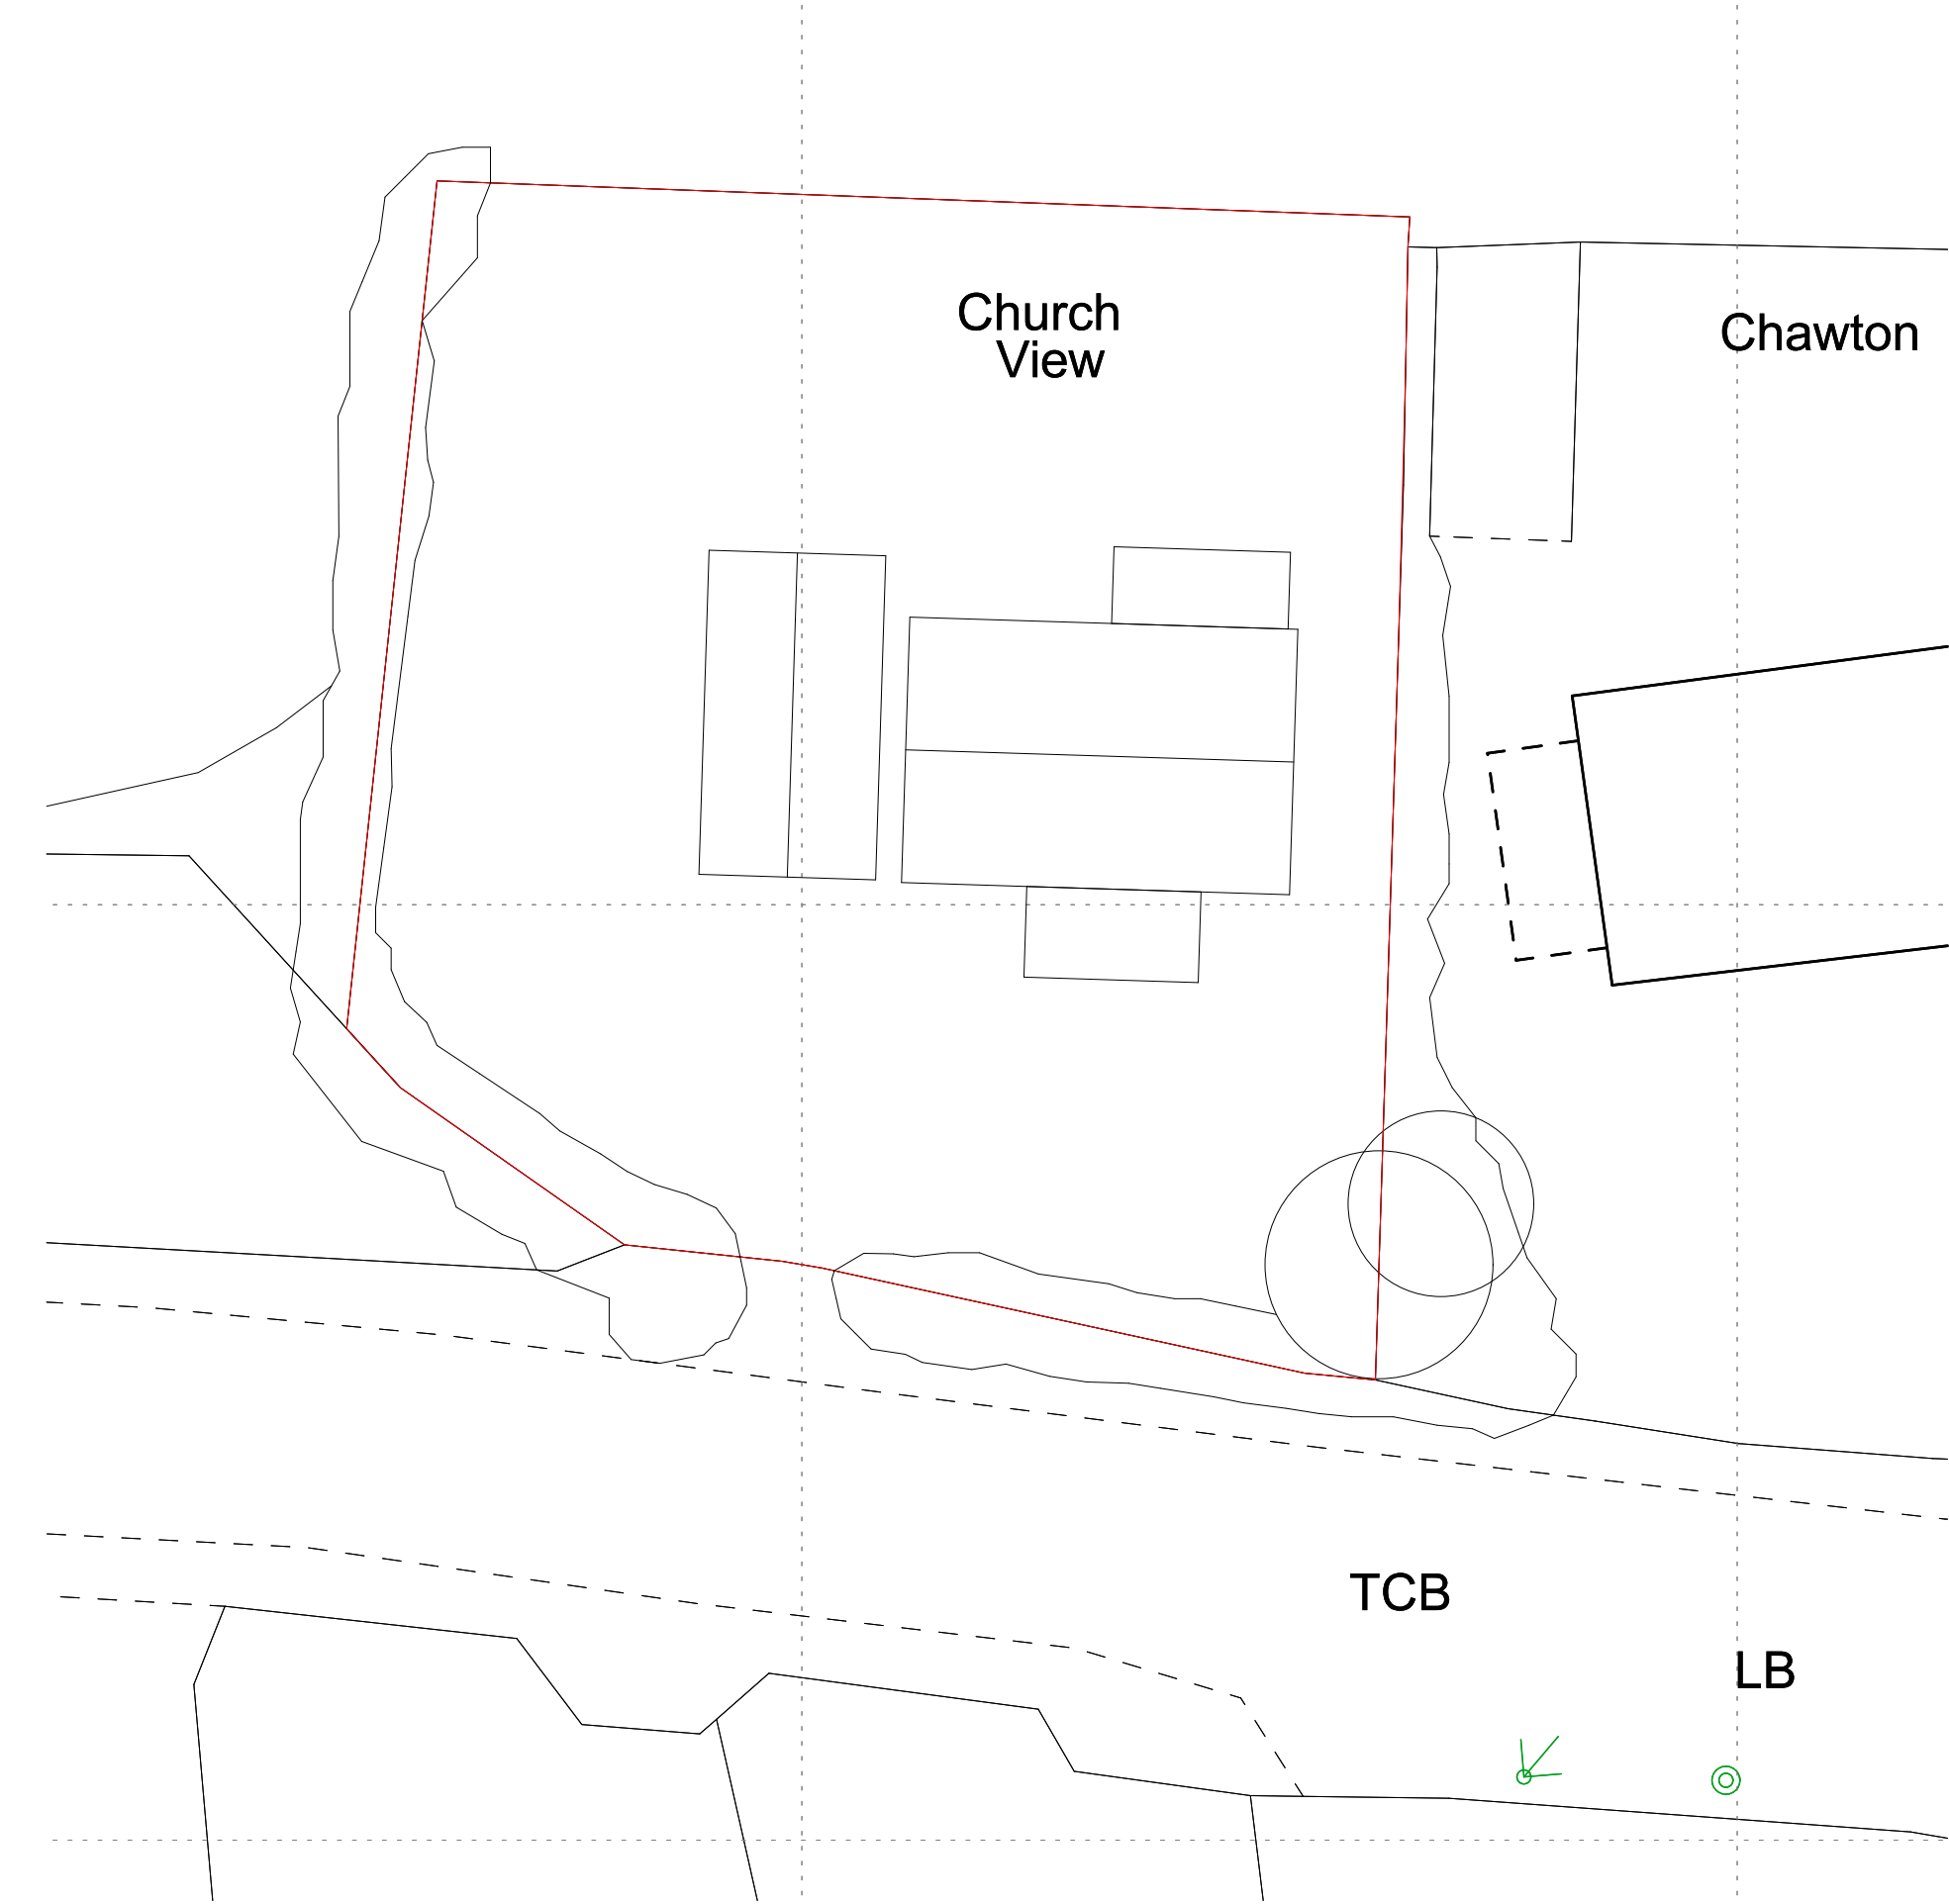

Existing Block Plan
1:200 @ A3

© Crown copyright 2021 Ordnance Survey 100053143



Location Plan
1:1250 @ A3

© Crown copyright 2021 Ordnance Survey 100053143

Purpose of Issue	status	Scales @ A3	Project No.	Originator	Project	Client	Layout Title	Drawing Number				
PLANNING		1:1250, 1:200	CHR01	Adam Turnell	Residential Development Church View School Lane	Dan & Steve	Location & Block Plan	project	originator	volume	level	type
								role	number	rev		
								CHR0- 1	AT	-	-	-
								<A>	CHR01 PL-001			