
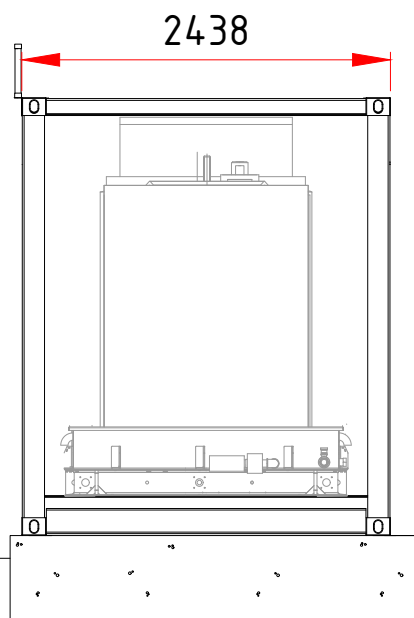
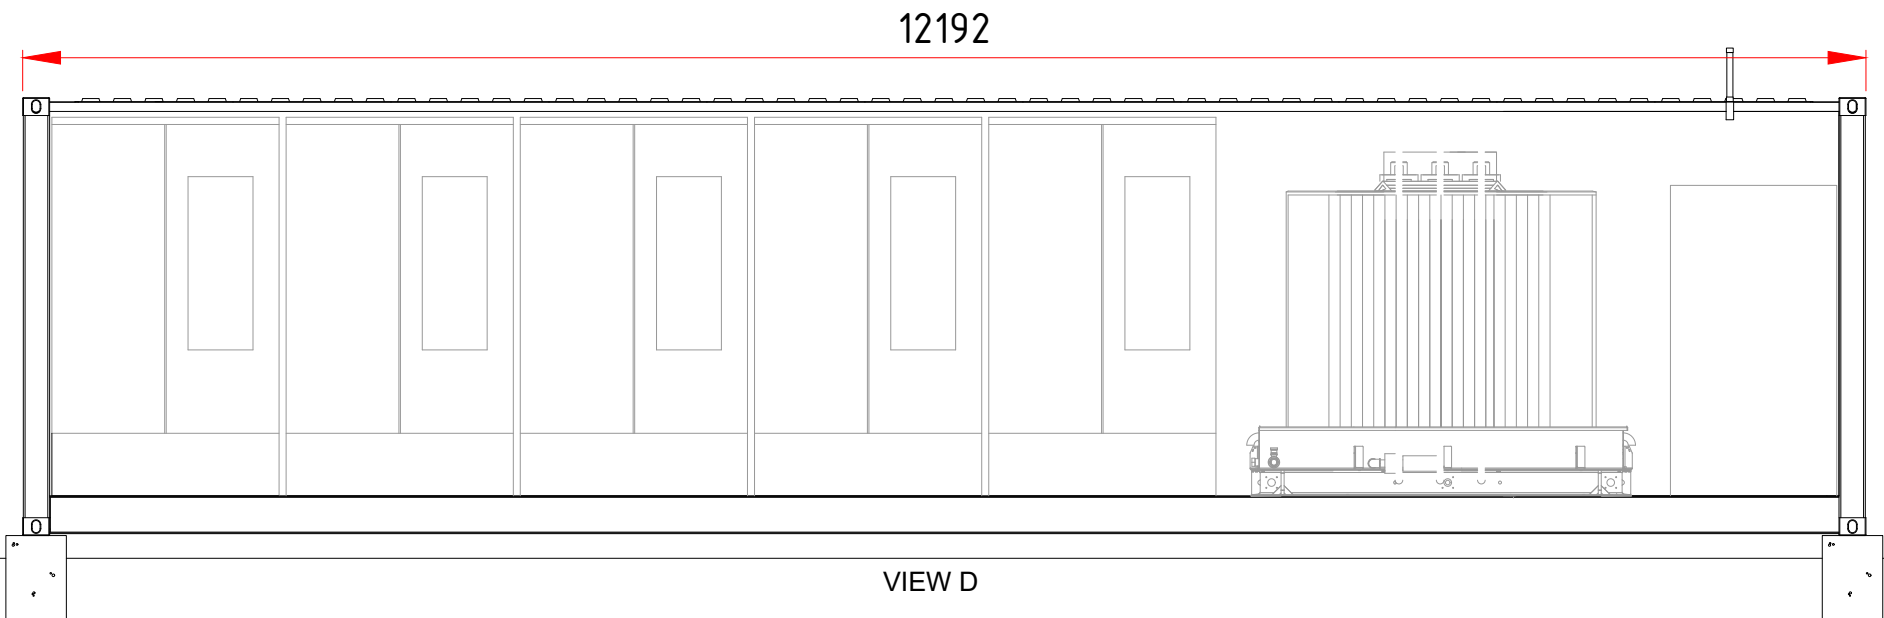
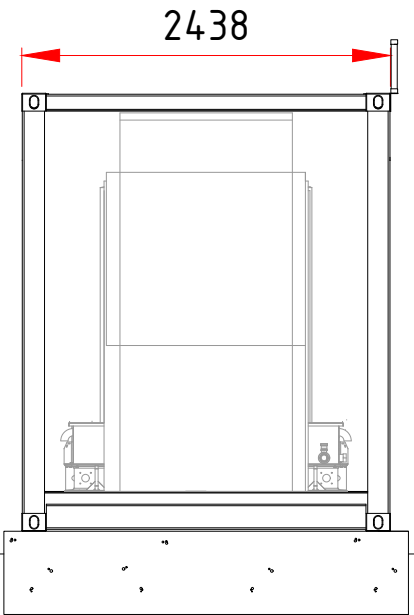


Weldmesh Side Panels (omitted for clarity)

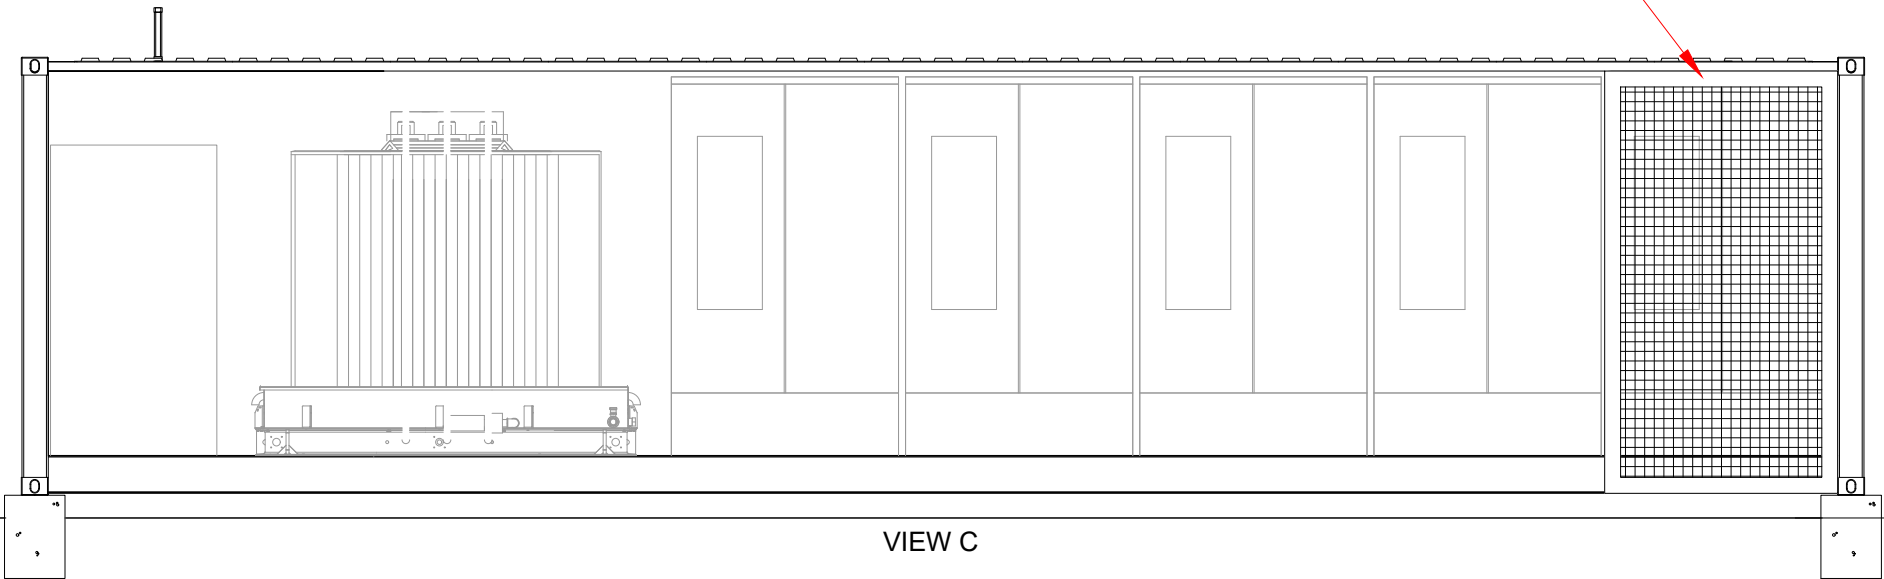

C

VIEW B

D

PLAN (Roof omitted for clarity)



This drawing is the copyright of AXIS P.E.D Limited and may not be loaned, copied or reproduced in any way -or used for any offer, quote, tender or construction purposes without written consent of the company to do so

Follow any figured dimensions - do not scale for construction purposes. IF IN DOUBT ASK.

Revision History Date

Revision History	Date

--	--	--

Chester Office: Well House Barns Brutton Cheshire CH4 5DH		South Manchester Office: Canella House 76 Water Lane Willeslow SK3 5BB		axis
0844 8700 007		www.axisped.co.uk		
client: PELAGIC ENERGY				
project: LEGACY				
drawing title: INVERTER / TRANSFORMER STATIONS				
date: May 2021	drawn by: SM	checked: PR		
drawing number: 2658-02-06	status:			
scale(s): 1:50@A3	rev:			
planning environment design				