



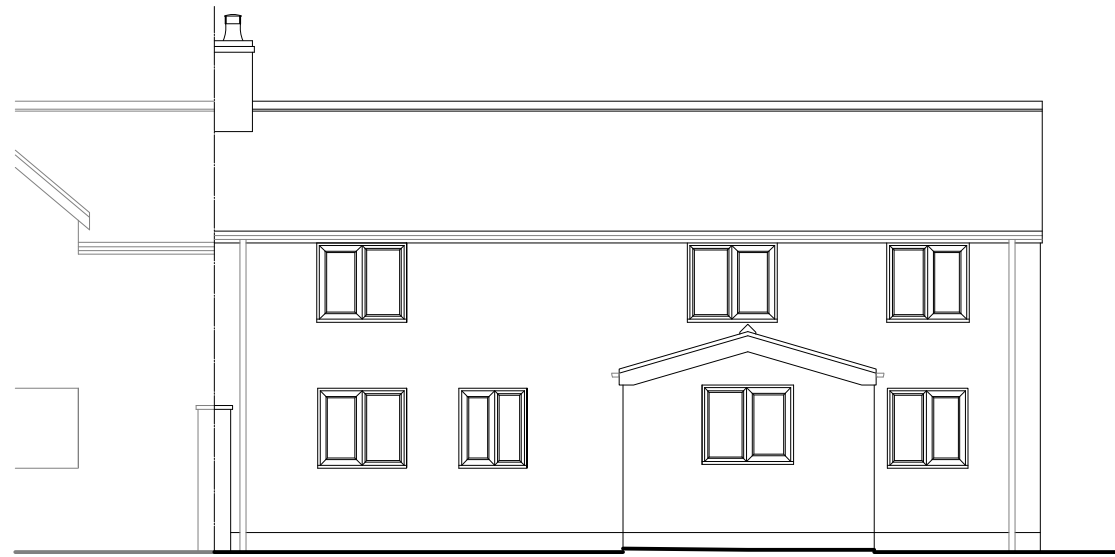

Front Elevation 1:100




Side Elevation 1:100

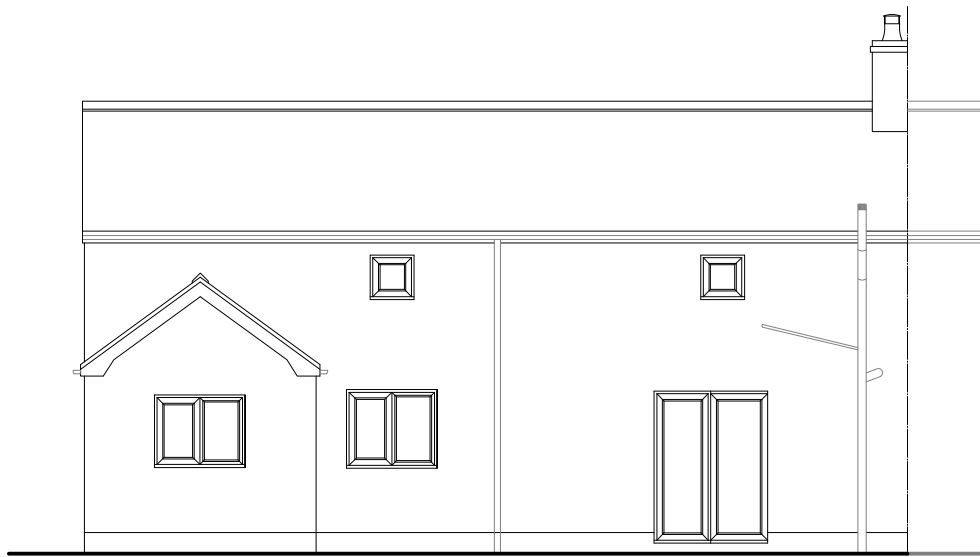

Rear Elevation 1:100

Existing Key	
	Gas Meter Position
	Fuse Box Position
	Electric Meter Position
	Stopcock Position
	Boiler Position
	Soil Vent Pipe (SVP)
	Back Inlet Gully (BIG)
	Rain Water Gully (RWG)


2 The Cottages,
Rossett Road, Holt,
LL13 9SY

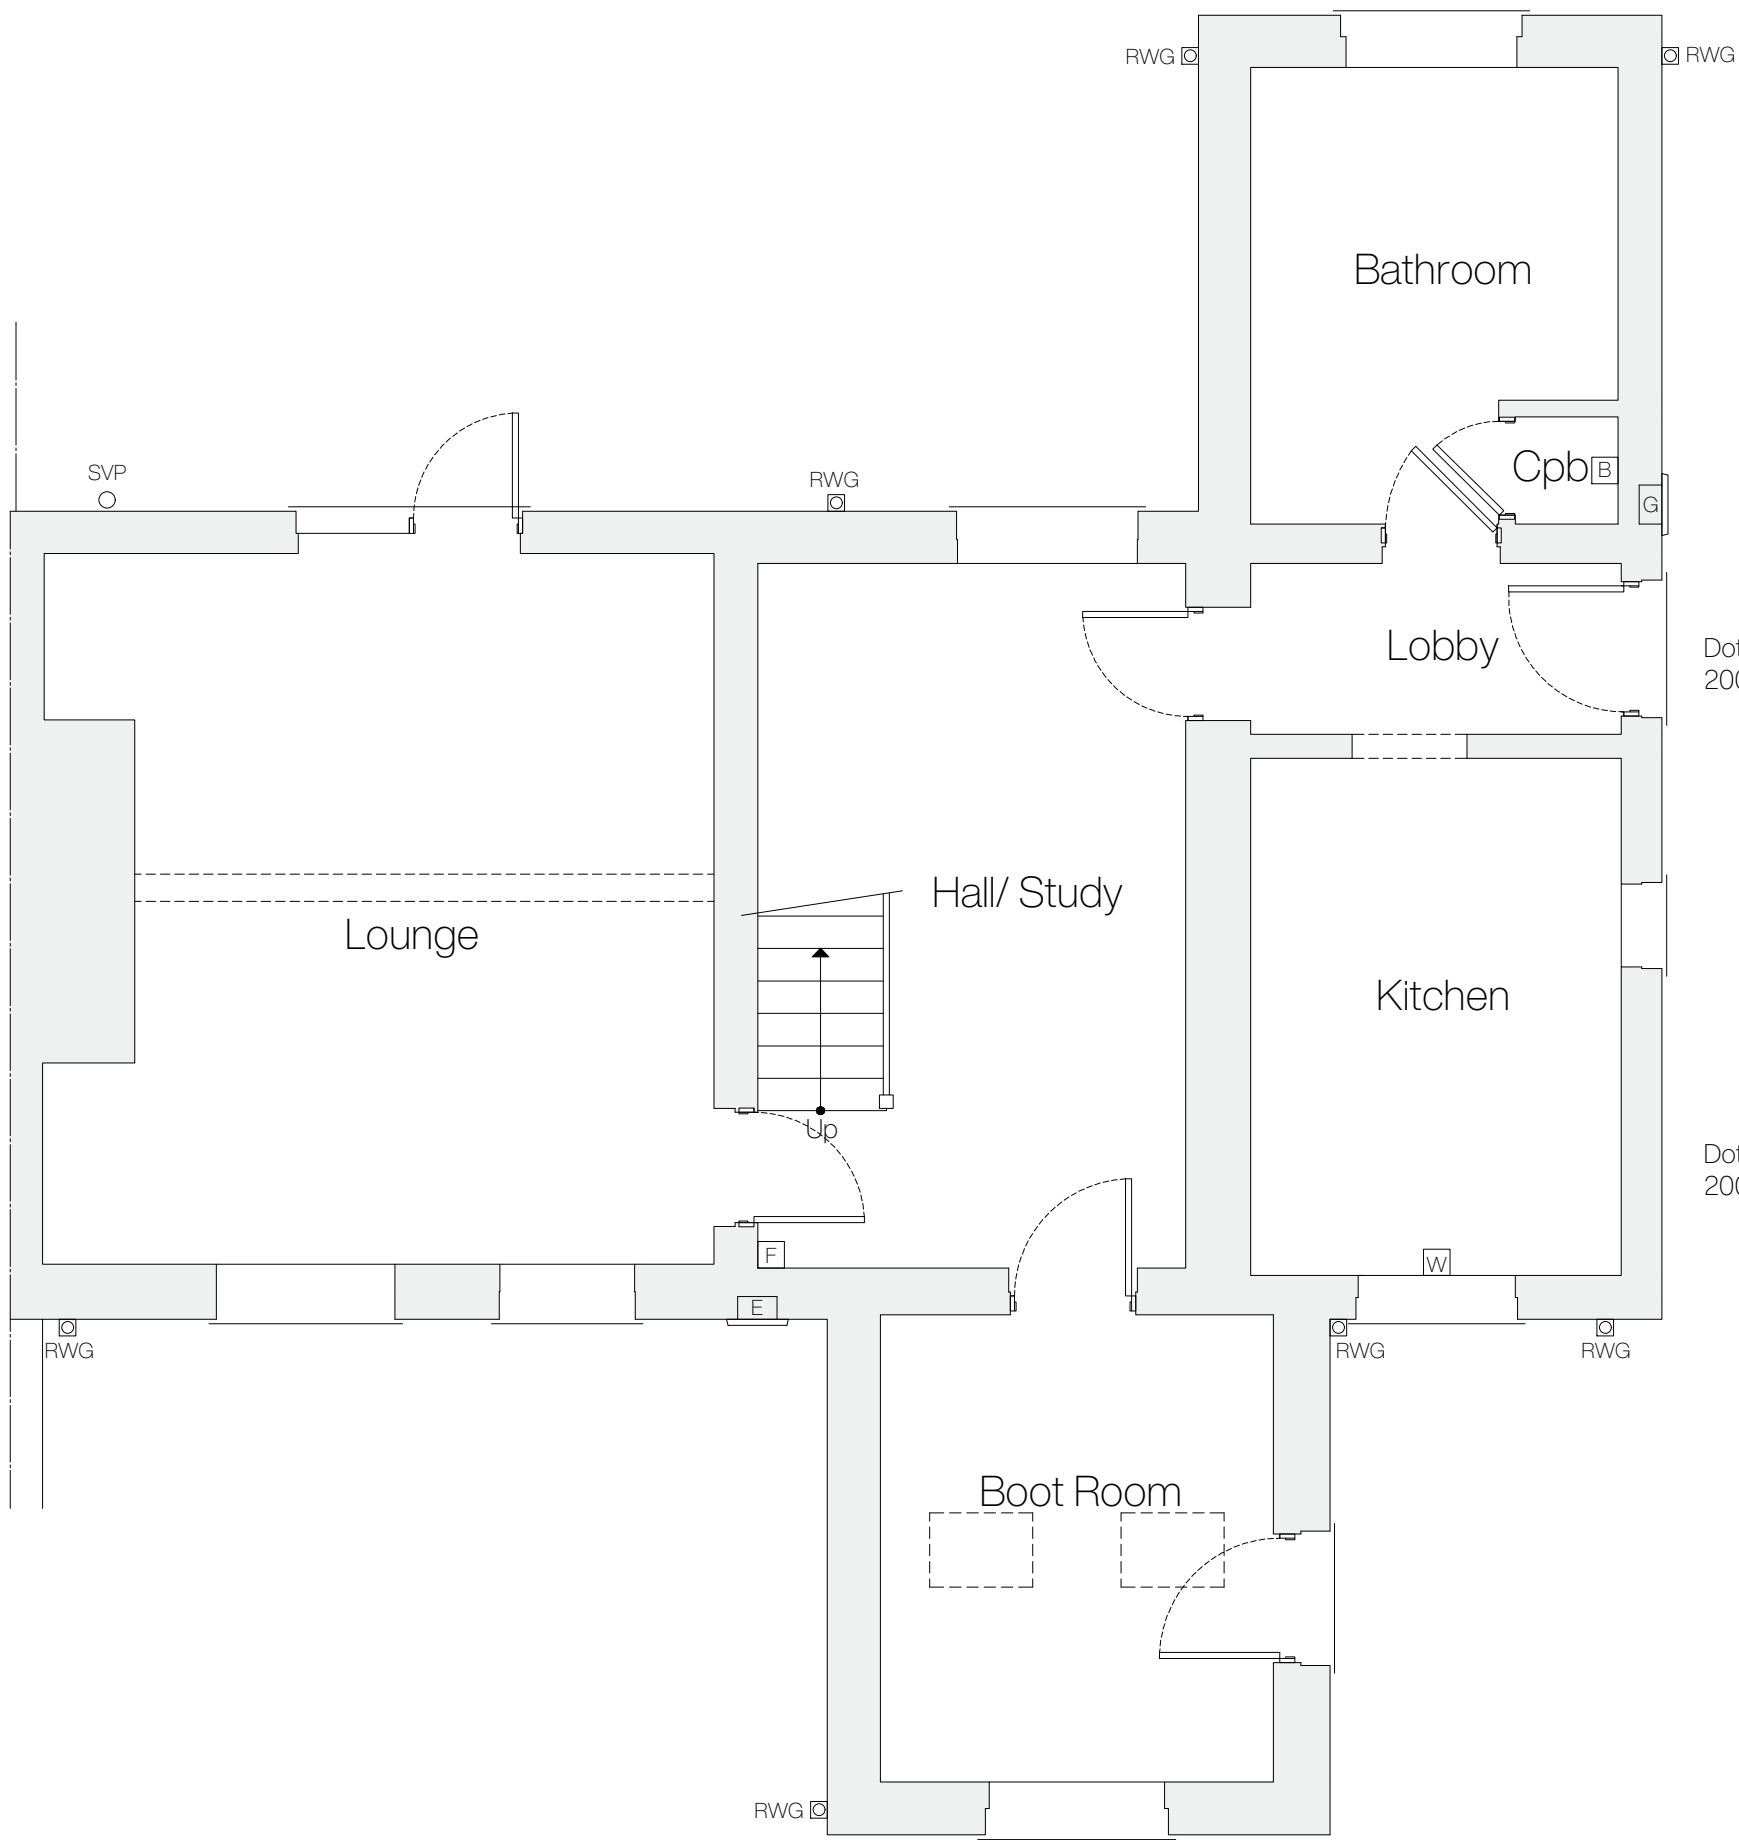

Ground Floor Plan 1:50

Dotted line indicates
2000mm head height

Dotted line indicates
2000mm head height

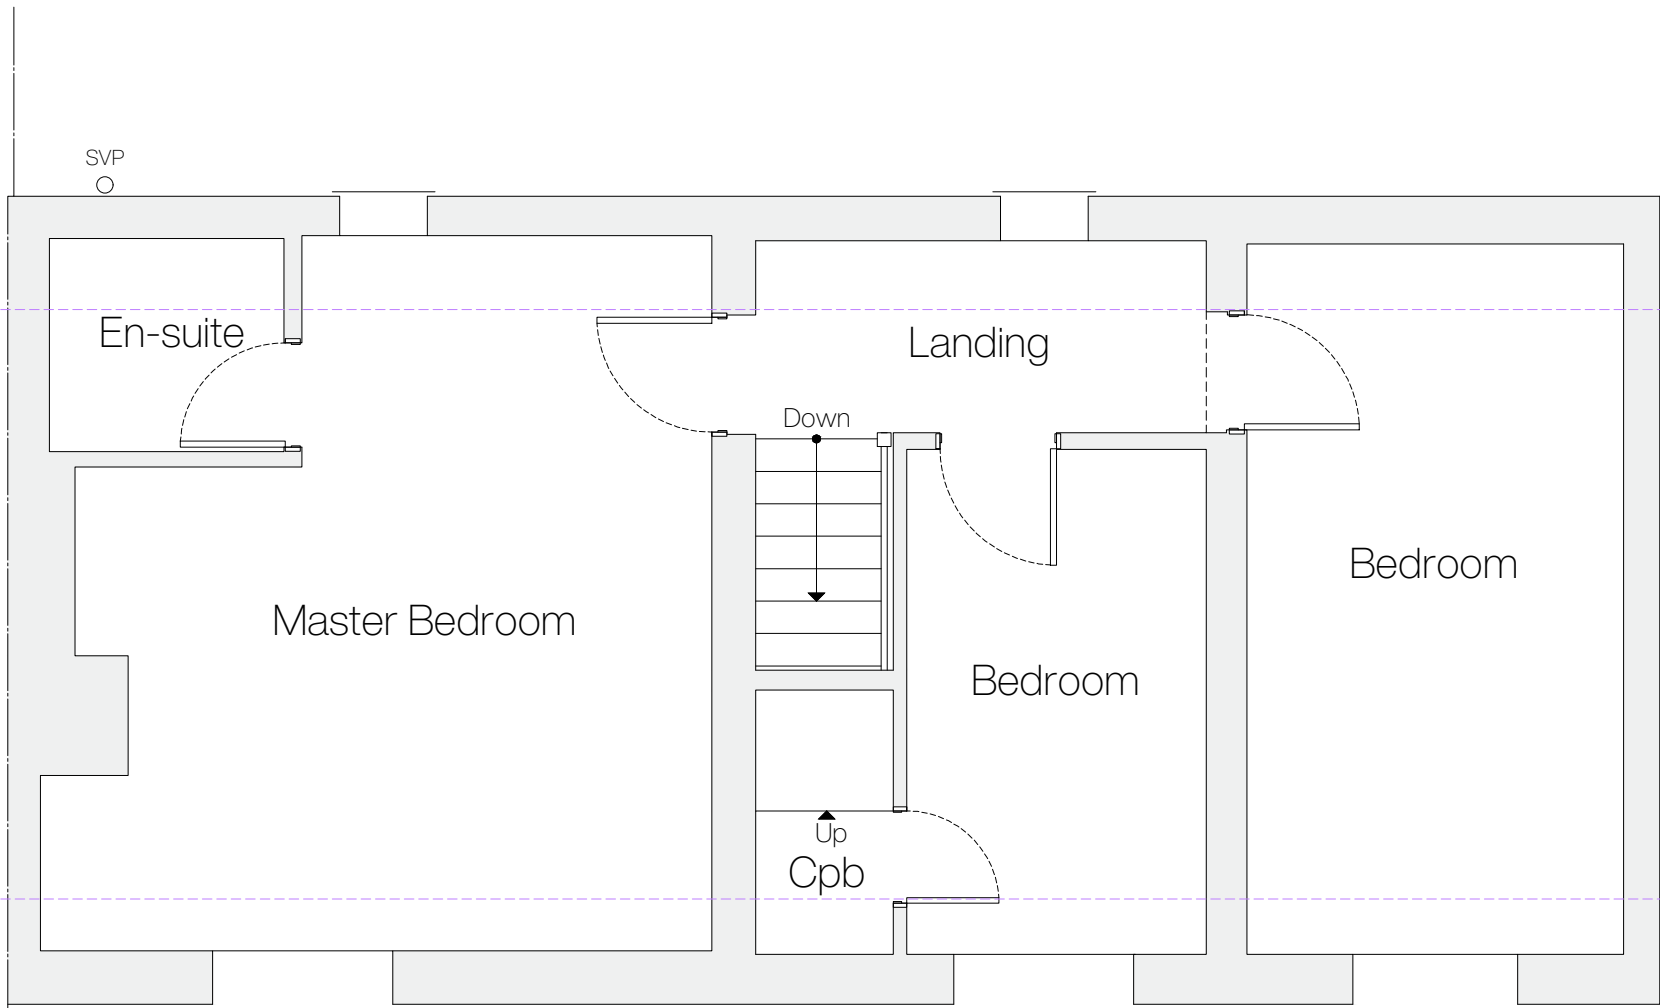

First Floor Plan 1:50

Rev	Notes	Date
-----	-------	------

Existing

April 2021

1:50 and 1:100

A2

G011.001

1 - 1

DO NOT SCALE FROM THIS DRAWING. ALL DIMENSIONS TO BE CONFIRMED
ON SITE PRIOR TO FABRICATION BY THE CONTRACTOR. DRAWINGS TO BE
READ IN CONJUNCTION WITH ANY REFERENCED DOCUMENTATION.
PLANS NOT TO BE REPRODUCED WITHOUT THE PRIOR CONFIRMATION
FROM THE DESIGN TEAM.