

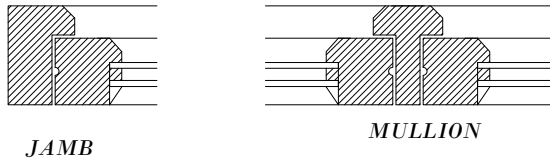
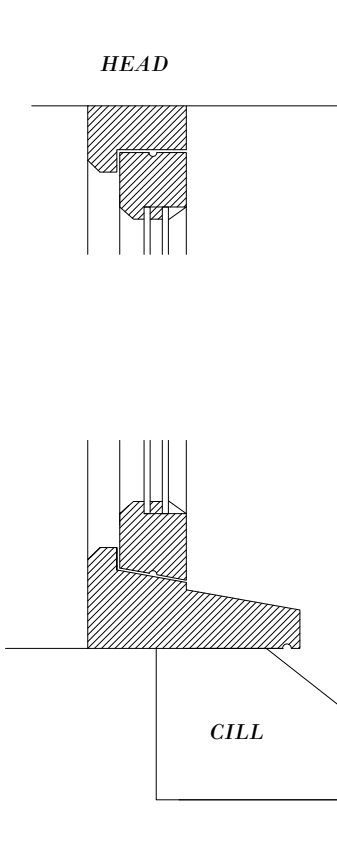



FOR PLANNING

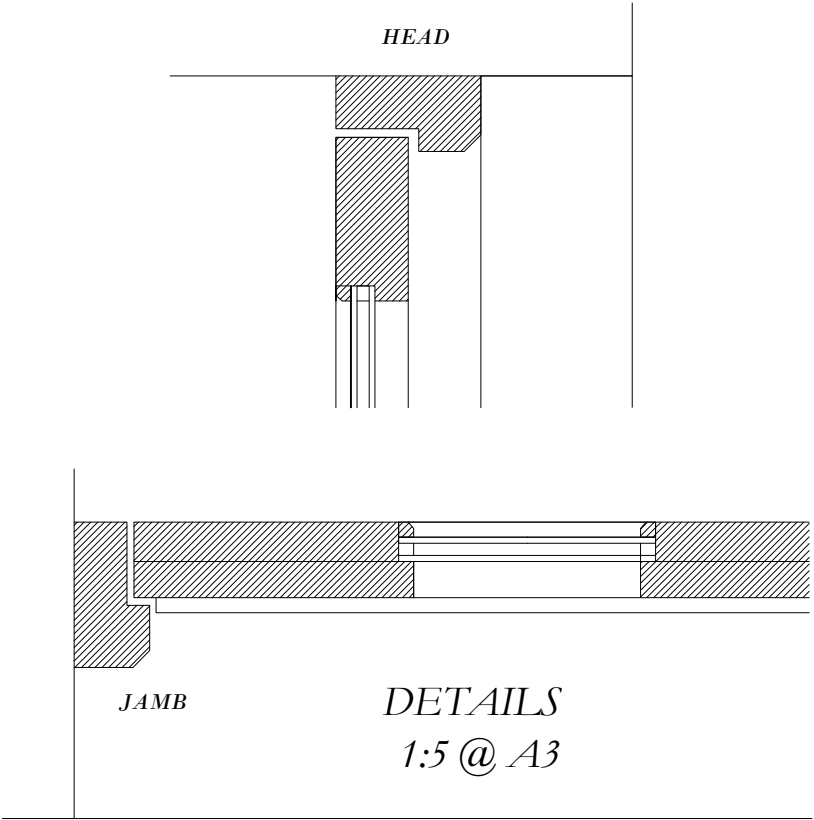

DETAILS
1:5 @ A3

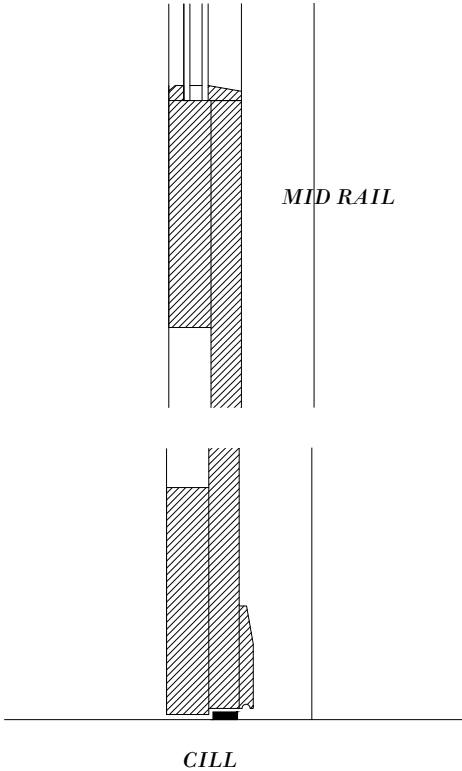


DETAILS
1:5 @ A3

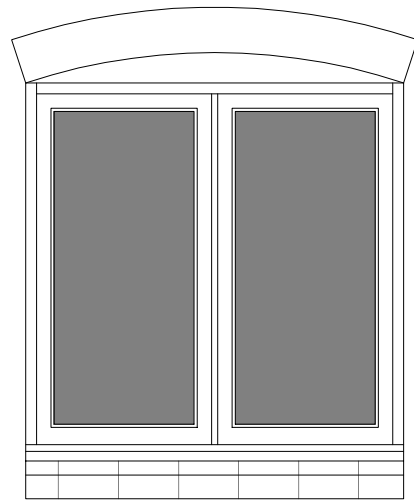

CASEMENT WINDOW

ELEVATION 1:20 @ A3

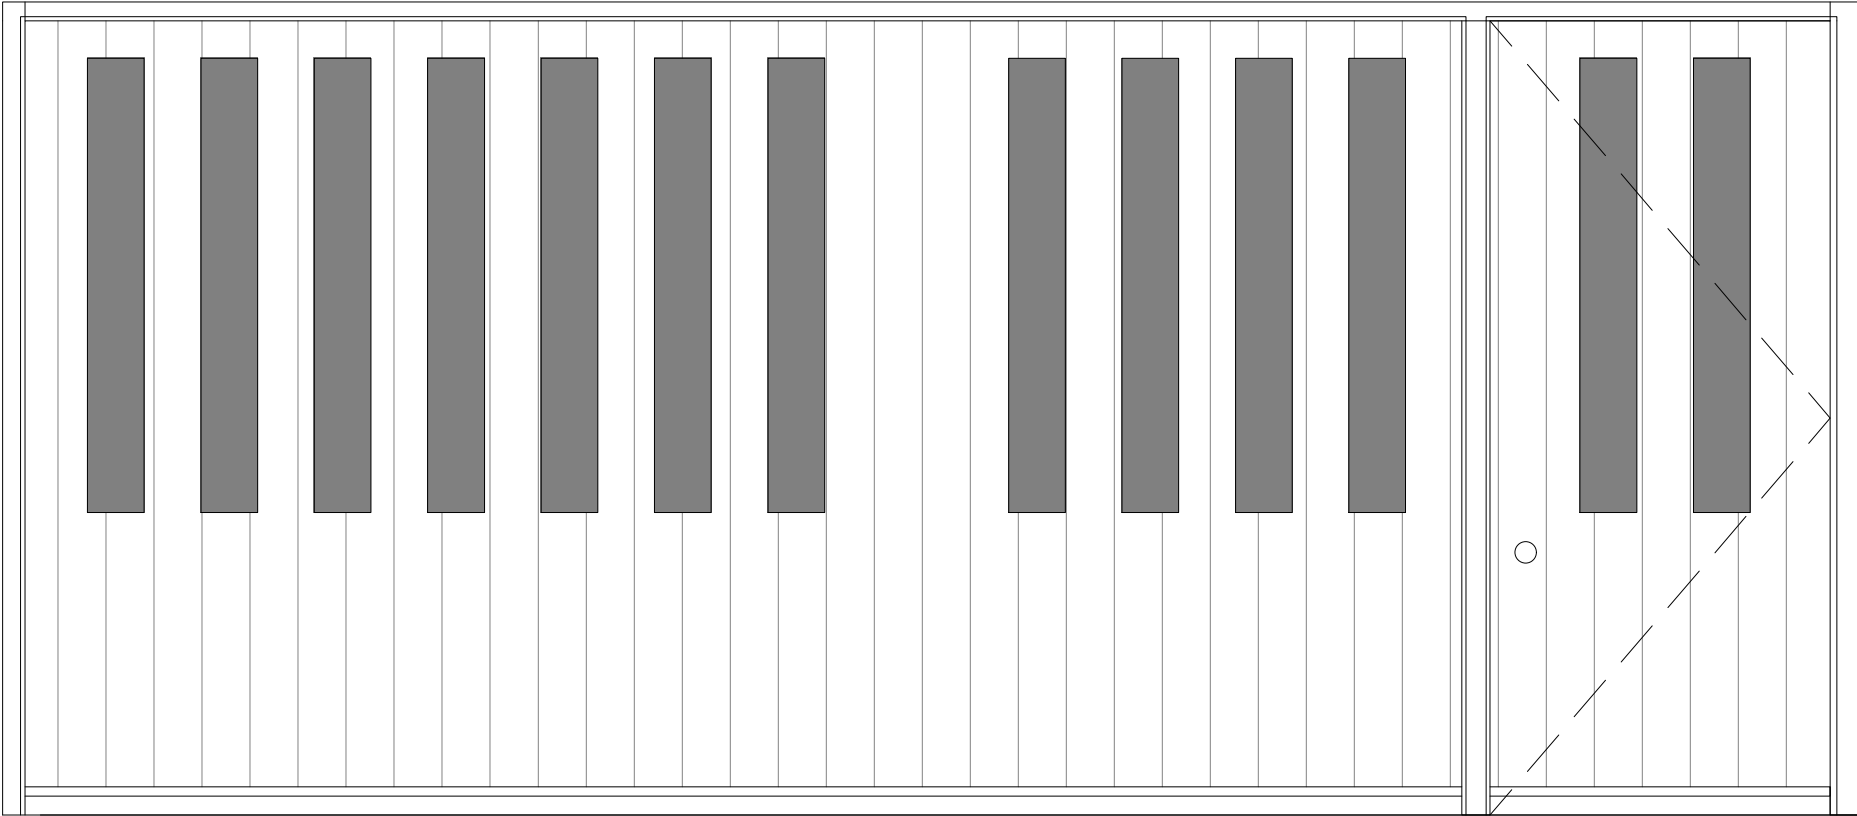

GLAZED PLAN INFILL AND DOOR

ELEVATION 1:20 @ A3