


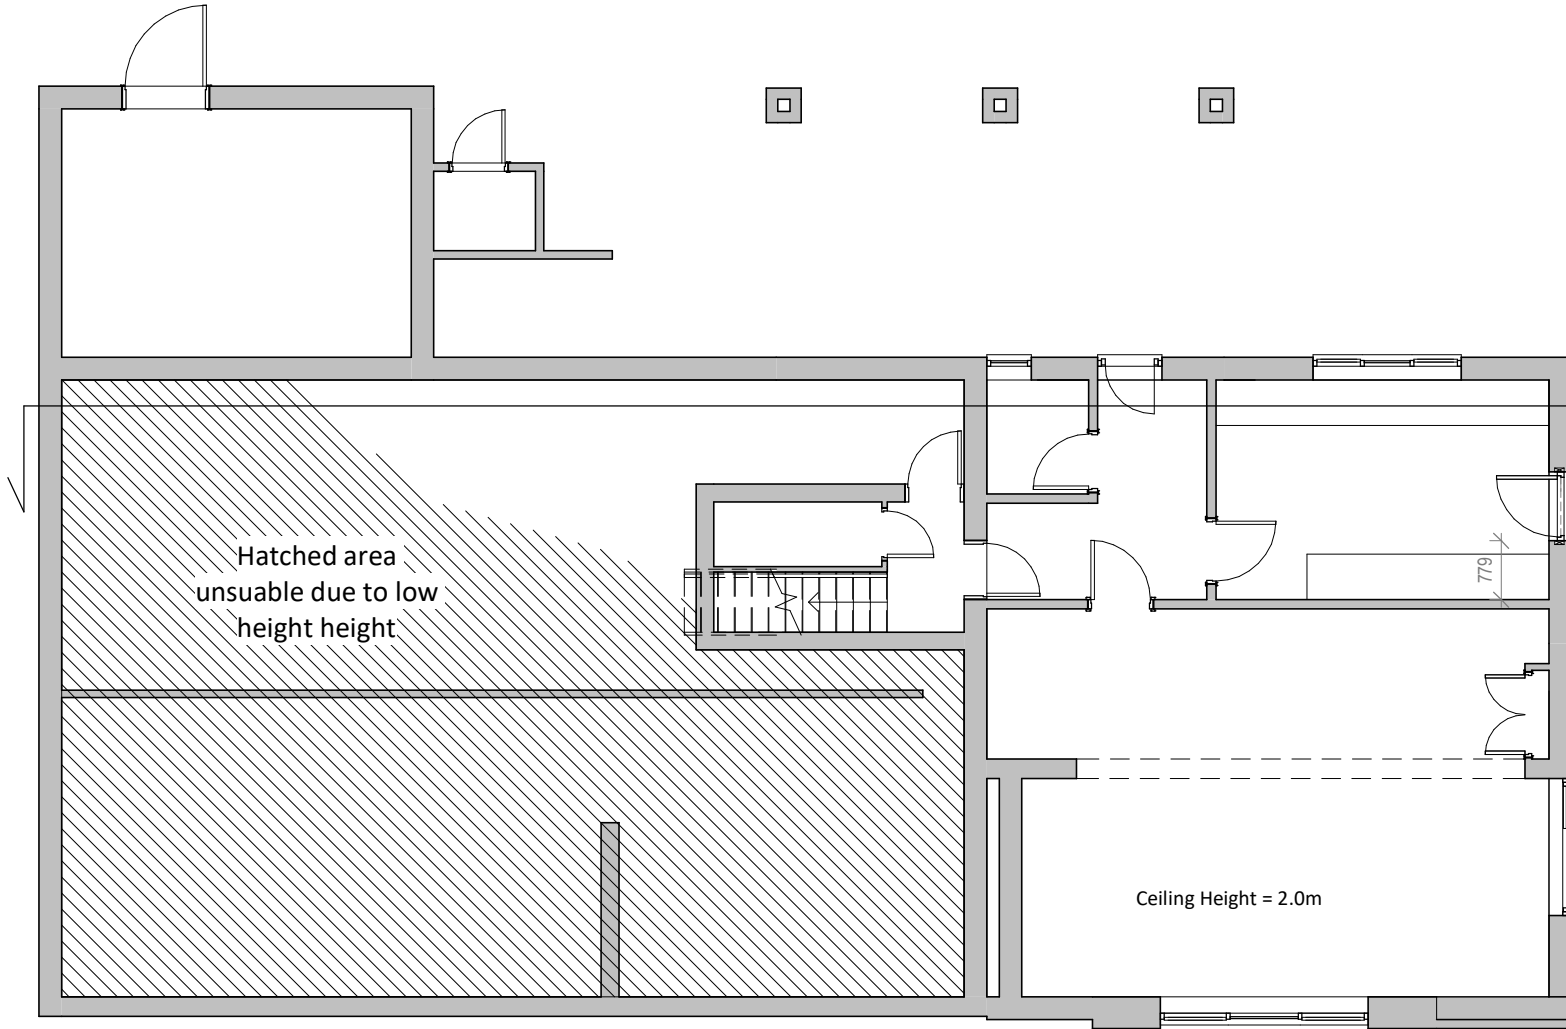

Section A-A

C	Elevation amendments	20.06.21	DP
B	Elevation amendments	18.05.21	DP
A	Elevation amendments	13.05.21	DP

REV	DESCRIPTION	DATE	BY
-----	-------------	------	----

THIS DRAWING IS THE COPYRIGHT OF DAVID PARRY.
CHECK ALL DIMENSIONS ON SITE. ANY DISCREPANCIES TO BE NOTIFIED TO THE ARCHITECT.
ELEMENTS OF STRUCTURE SHOWN ARE INDICATIVE AND FOR GUIDANCE. FINAL DESIGN TO BE AS STRUCTURAL ENGINEERS DETAILS AND SPECIFICATION.

PROJECT

**Chantry Meade Extension
for Ms Tracey Mew**

DRAWING TITLE

Proposed Basement Plan

SCALE	DATE	DRAWN	CHECKED
1 : 100 @A4	06/09/20	DP	DP

DRAWING STATUS	PRELIMINARY
----------------	-------------

JOB No	DRAWING No	REVISION
P114	014	C

13 HOPE STREET, CHESTER, CHESHIRE, CH4 8BU
Tel: 07951 590 458 | david@davidparryarchitect.co.uk

1 | Proposed Basement Plan

SCALE 1 : 100