


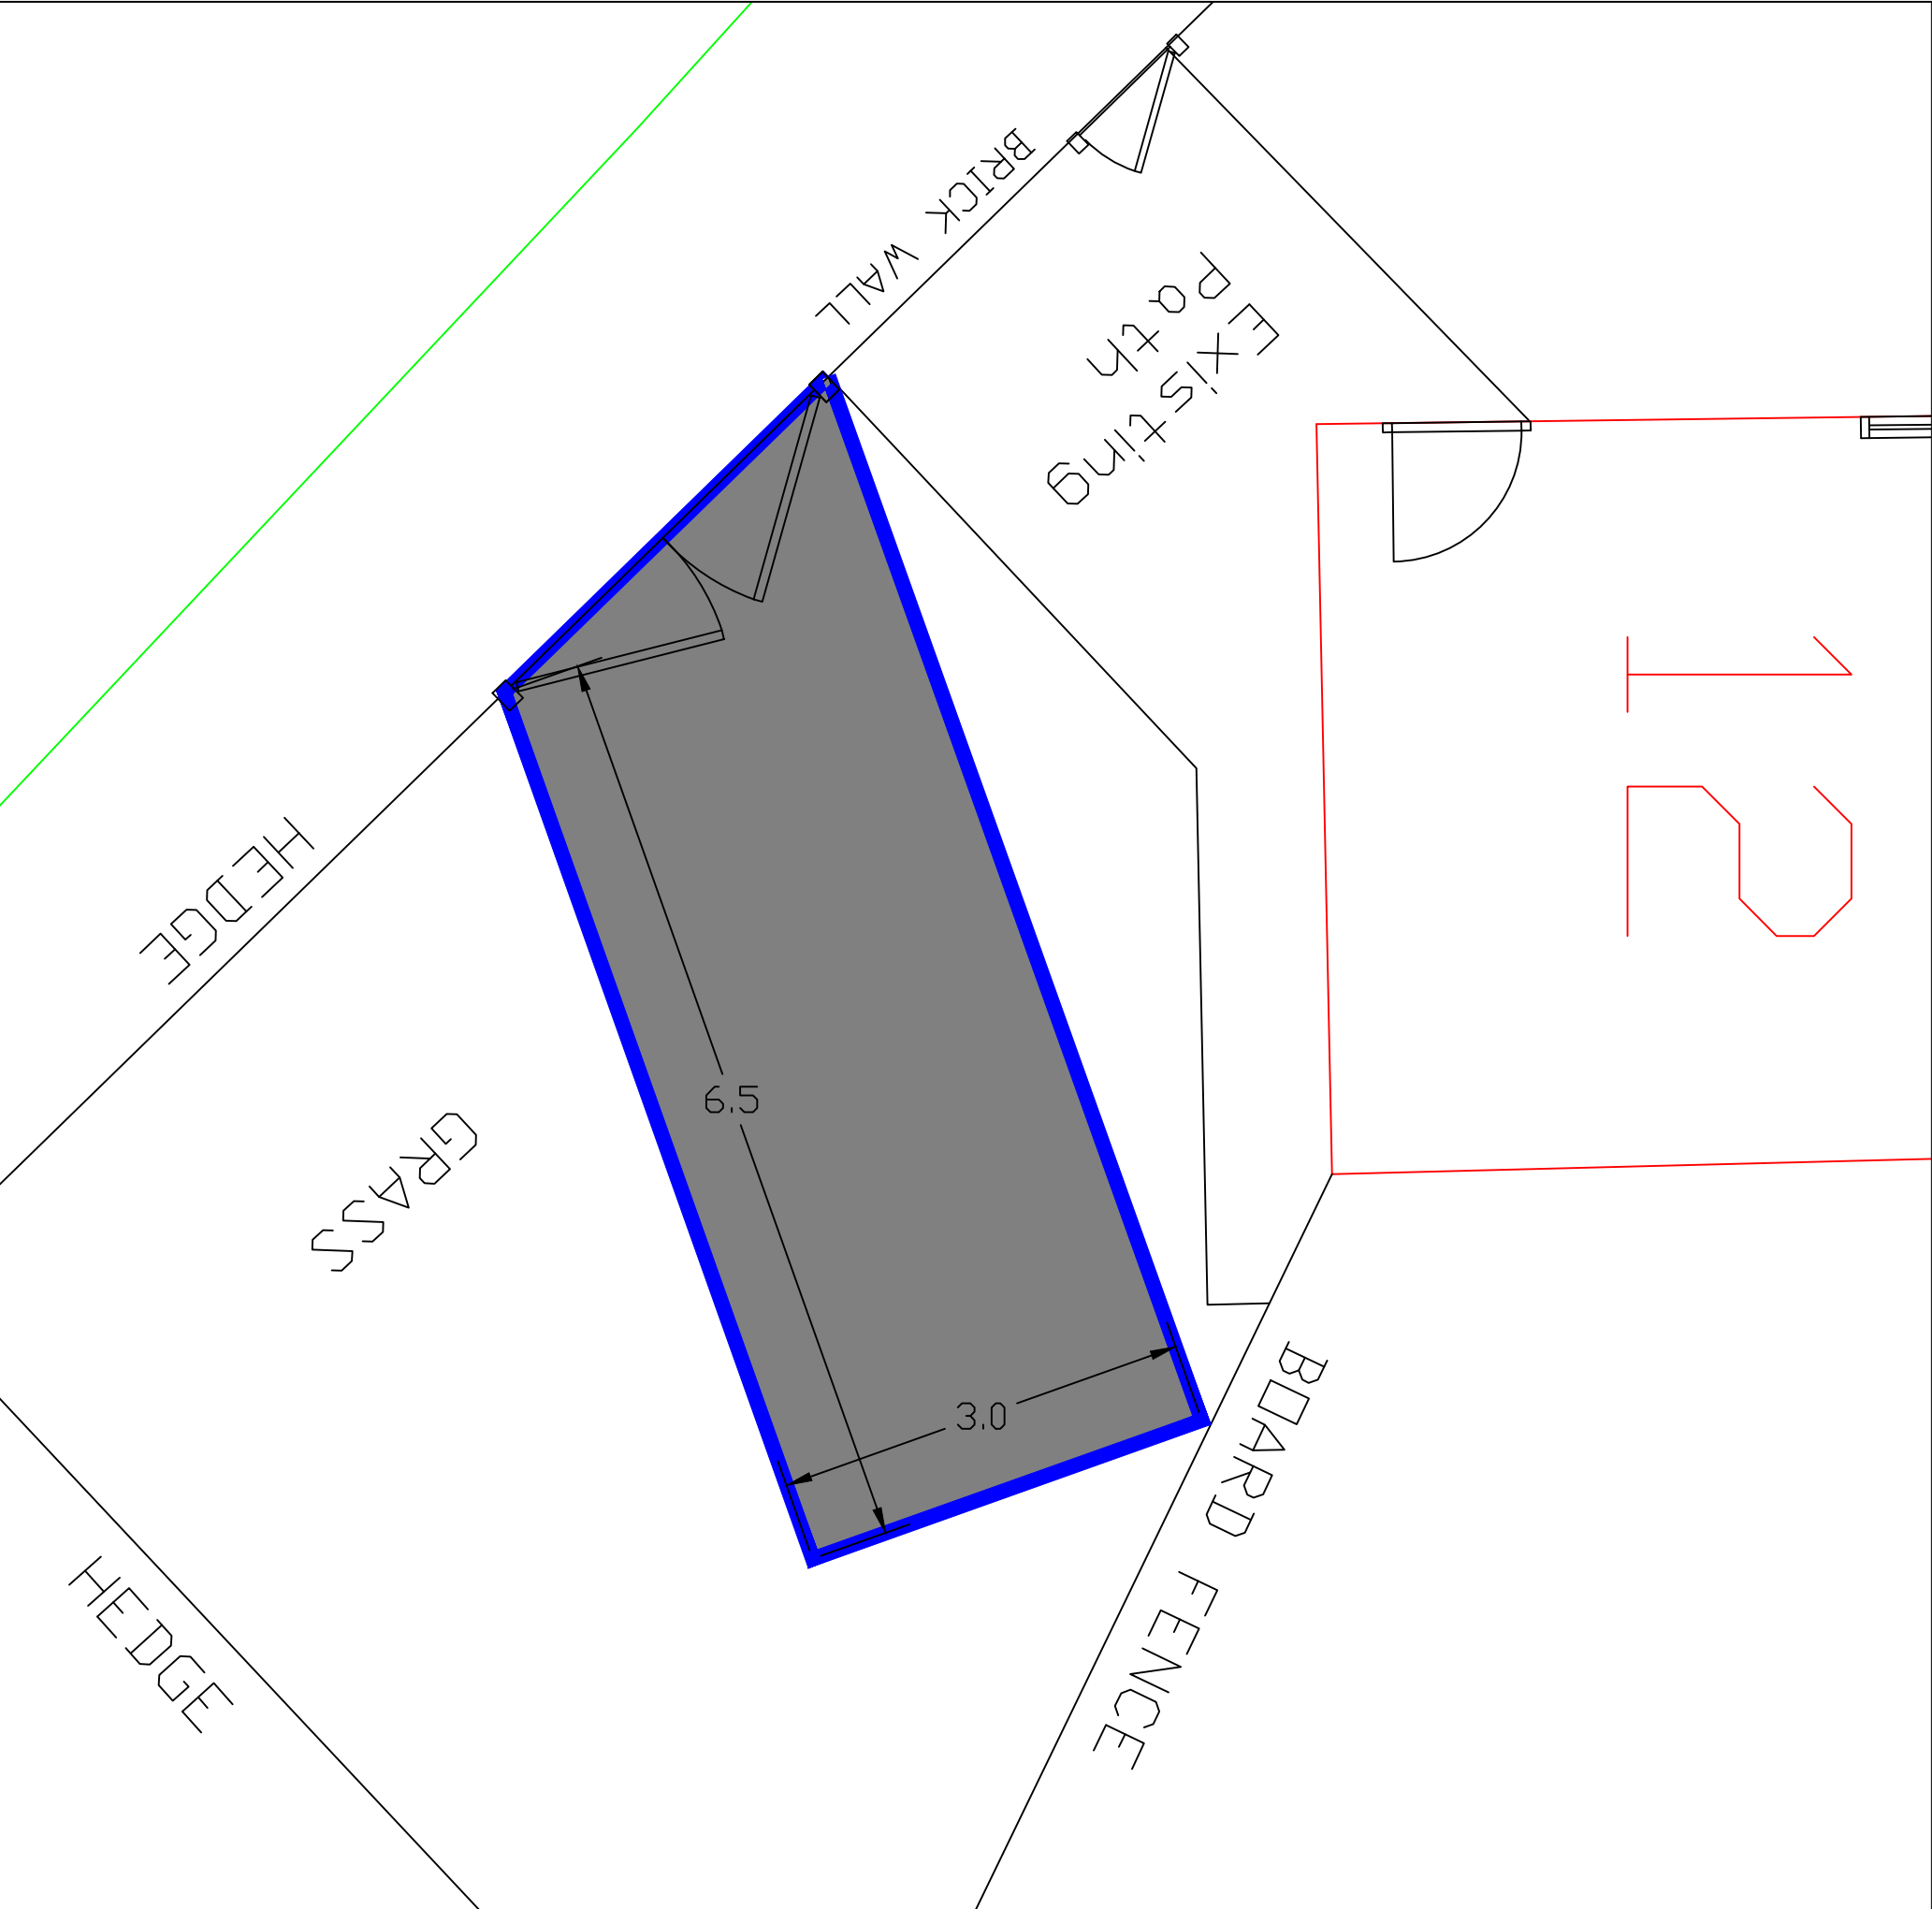


Notes

Hardstanding 6.5x3.0m
Existing drop kerb
Cross fall into the verge so no drainage required
Remain existing double gate

KEY

- Precast Concrete BN Kerb 125 x 150mm
- Precast Concrete DLI/DR Kerb
- Precast Concrete Flat Top Edging Kerb 150x50mm

  **HARDSTANDING SPECIFICATION**
Surface Course, Dense Bitumen Macadam, 10mm nominal size, depth 40mm
Binder Course, Dense Bitumen Macadam, 20mm nominal size, depth 60mm
Sub-base, Granular Sub-base Type I, depth 300mm

FOOTPATH SPECIFICATION
Surface Course, Dense Bitumen Macadam, 10mm nominal size, depth 20mm
Binder Course, Dense Bitumen Macadam, 20mm nominal size, depth 60mm
Sub-base, Granular Sub-base Type I, depth 150mm

All setting out to be agreed with WCBC prior to commencing works on site

 WREXHAM COUNTY BOROUGH COUNCIL Housing Services, Housing and Public Protection Department, Ruthin Road, Wrexham, LL13 7TU Tel: (01978) 315300 Fax: (01978) 315355			
Project: 12 Nant Y Gaer Road, Llay, Wrexham, Wales, LL12 0SH			
Detail: Proposed Driveway			
Drawn By: RS	Date: Apr 2021	Checked By:	
Scale: NTS	Project No: HSG1022	Dwg No: LLAY/64	Rev: Preliminary