


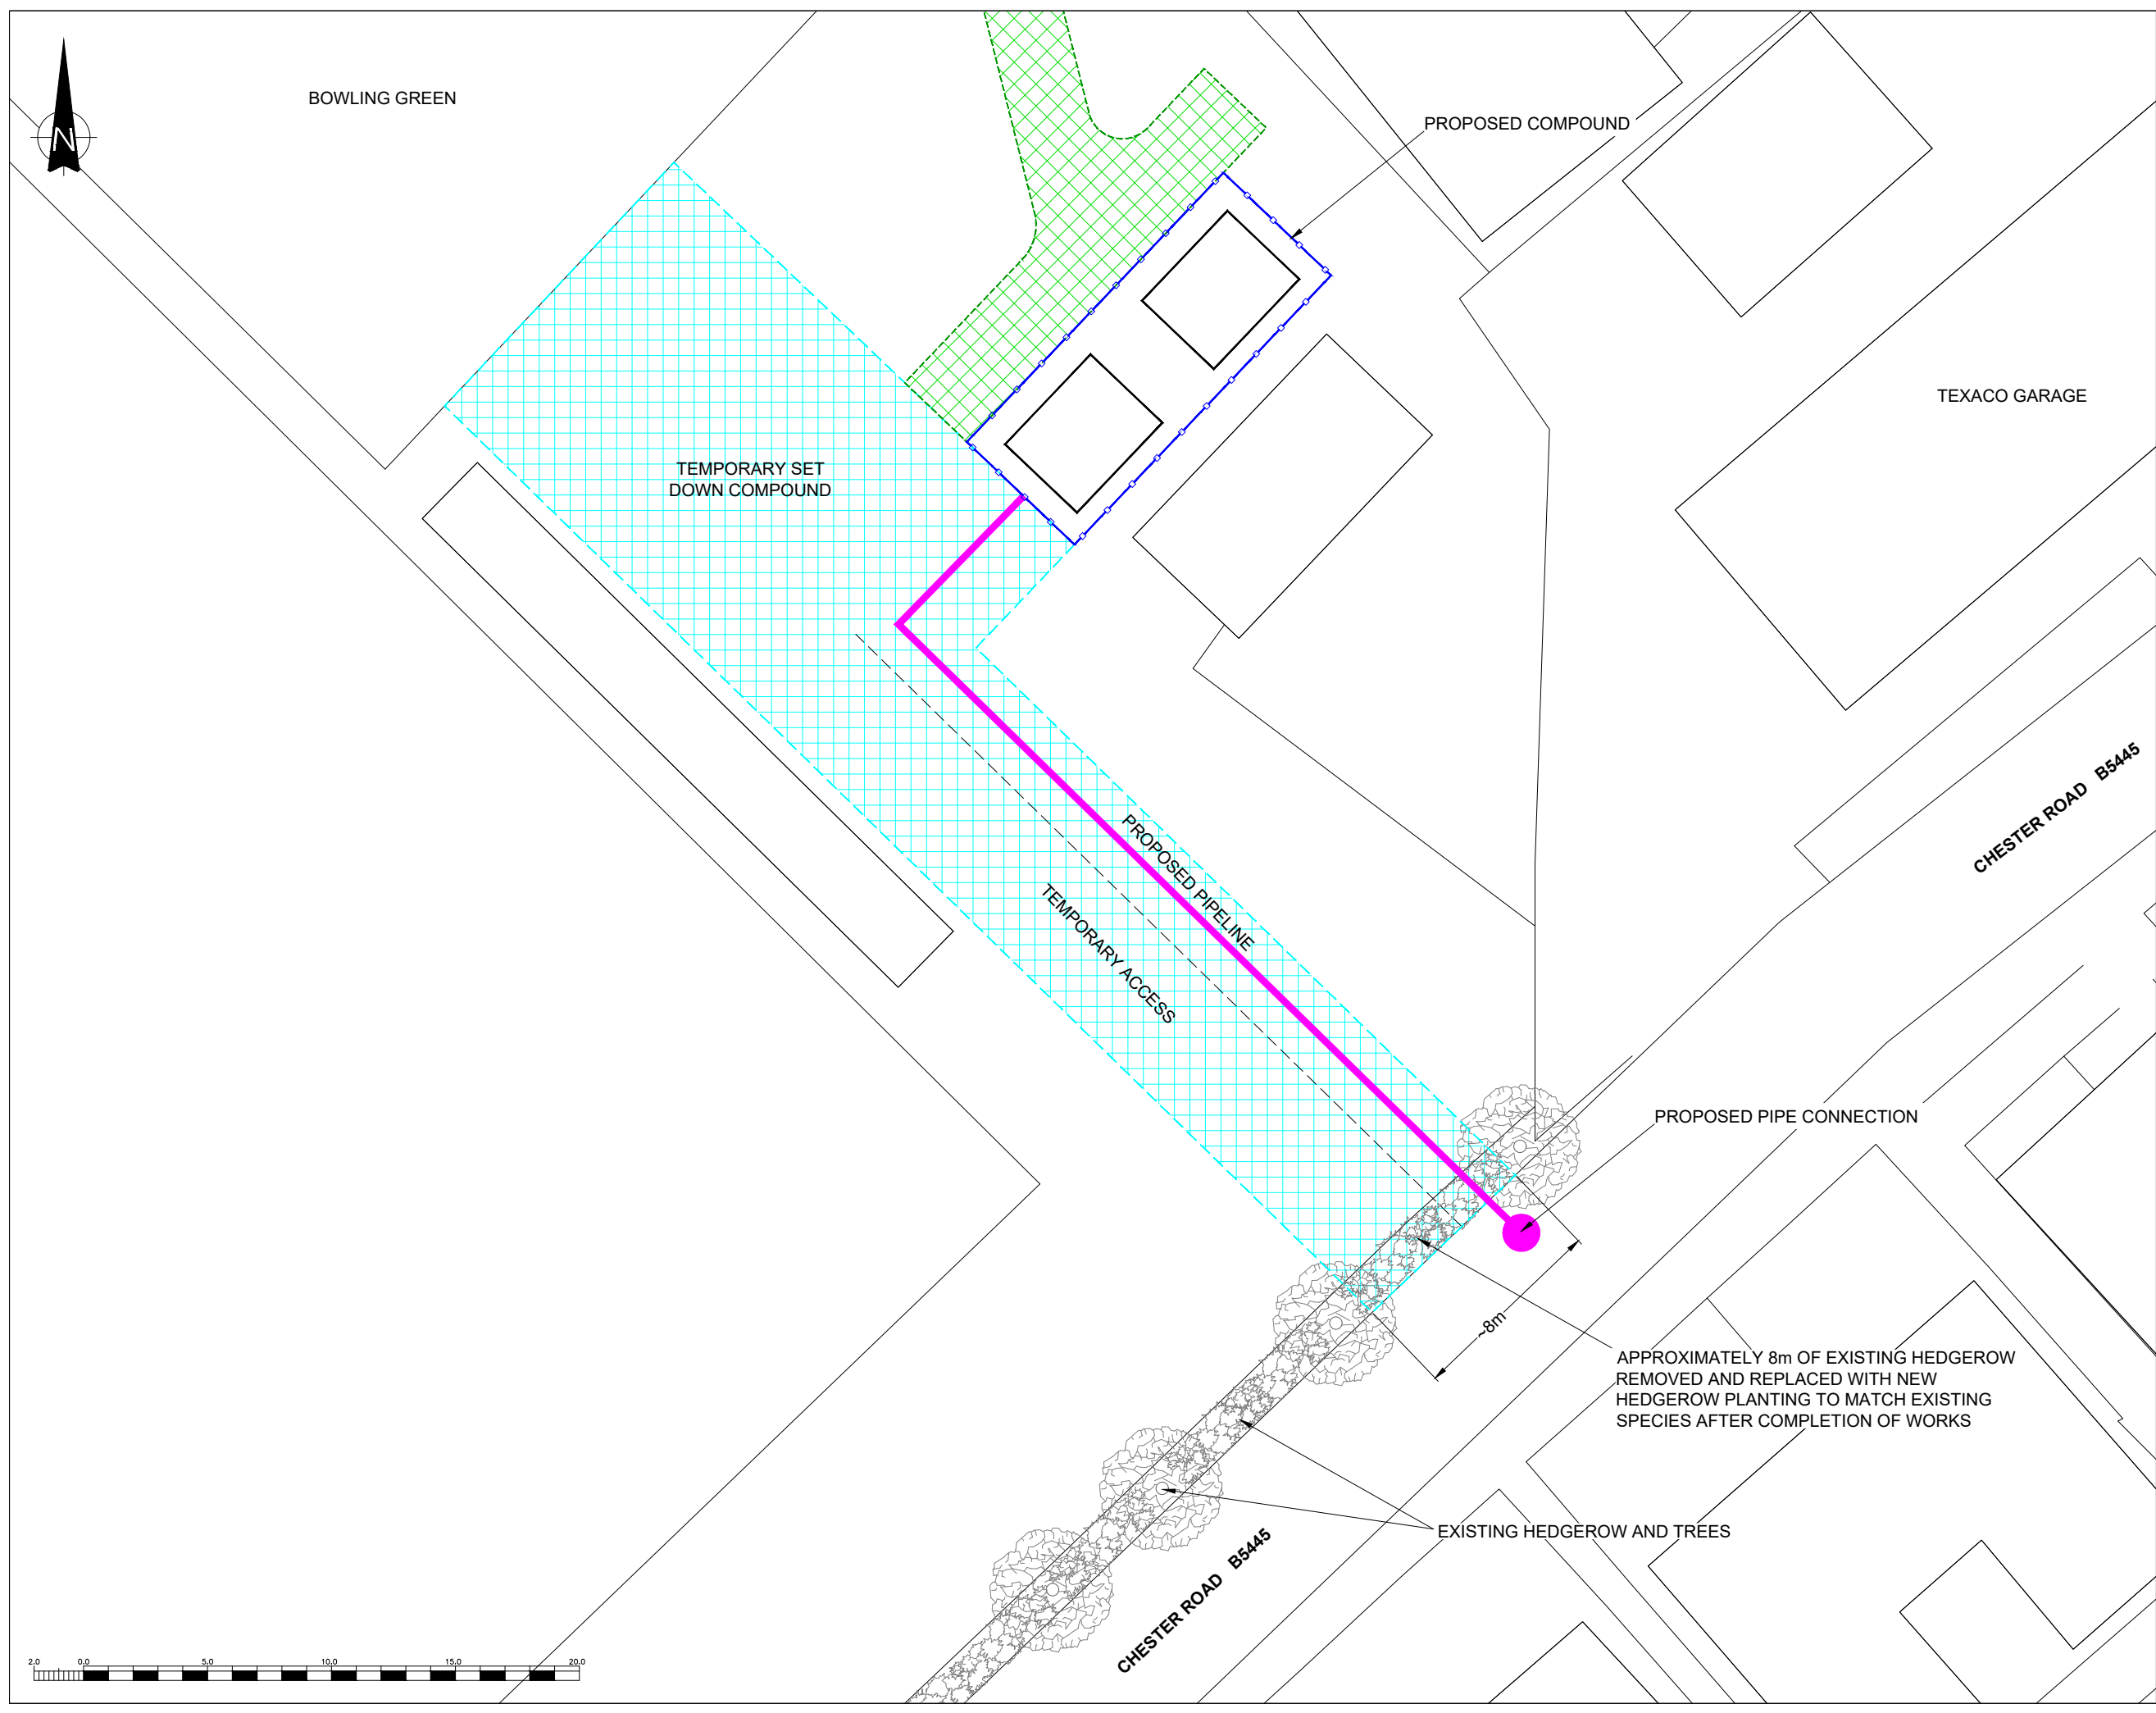

THIS INFORMATION IS CONFIDENTIAL AND THE PROPERTY OF SIRIUS. IT IS RELEASED ON CONDITION THAT NONE OF THE INFORMATION SHALL BE DISCLOSED TO ANY THIRD PARTY OR REPRODUCED IN WHOLE OR PART WITHOUT THE PRIOR CONSENT IN WRITING OF SIRIUS.

NOTES

KEY

- COMPOUND 15m x 6m
- KIOSK 5m x 4m
- PROPOSED GRASSCRETE TRACK
- PROPOSED TEMPORARY SET DOWN COMPOUND

REV	DESCRIPTION	DATE	BY

WALES & WEST UTILITIES

4245 Park Approach, Thorpe Park, Leeds. LS15 8GB. 0113 264 9960

JOB TITLE

GRESFORD RECREATION
GROUND GAS GOVERNOR

DRAWING TITLE

TEMPORARY WORKS

DRAWN	DATE	APPROVED	DATE
S.T	26/8/2020	D.B	26/8/2020

SCALE	SHEET	DRAWING NUMBER	REVISION
1:1000	A3L	SRE1127/03/06	0