



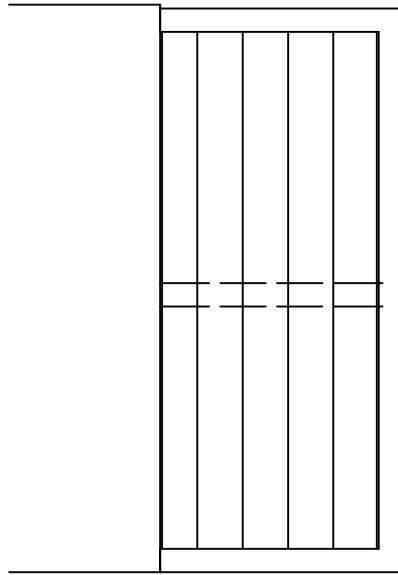

FLOOR JOIST LAYOUT FIRST FLOOR
1:50

FLOOR JOISTS ARE C16 (SCS)
47x195 @ 600mm CTRS (MAX)
MAX SPAN = 3.4m

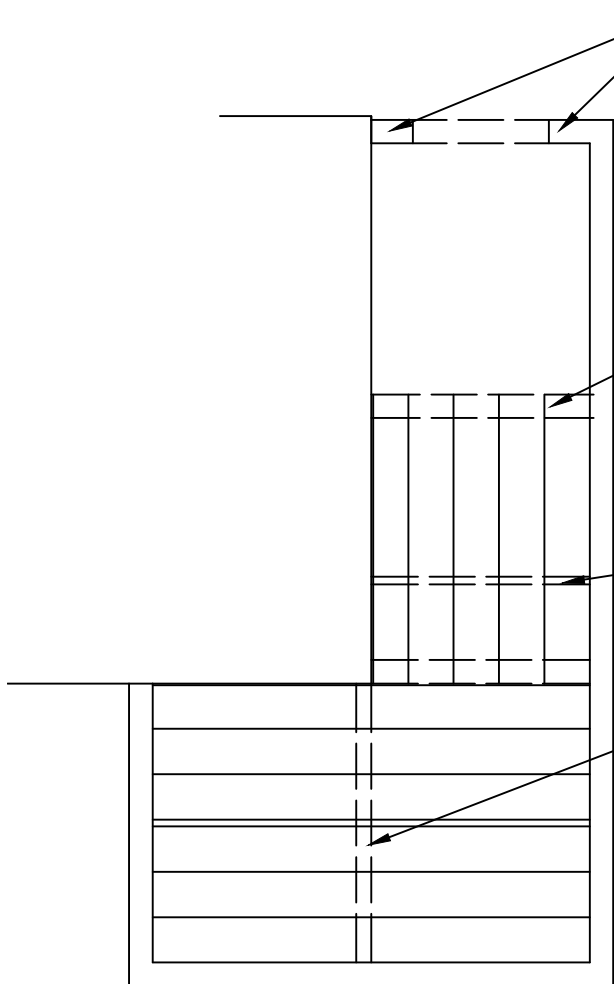

GROUND JOIST LAYOUT FIRST FLOOR
1:50


SOLID CONSTRUCTION TO
CARRY LINTOL

DOUBLESKIN THERMALLITE BLOCKWORK
ON FULL FOUNDATIONS AND CAVITY INSULATION
TO MATCH EXTERNAL WALLS

SINGLE SKIN BLOCKWORK WALL
ON FULL FOUNDATION

SOLID CONSTRUCTION 225mm BRICKWORK
CARRIER WALL ON FULL FOUNDATION
WITH AIR GAPS TO PROVIDE CONTINUOUS
VENTILATION
CONCRETE LINTOLS OVER GAPS

FLOOR JOISTS ARE C16 (SCS)
47x195 @ 600mm CTRS (MAX)
MAX SPAN = 2.8m

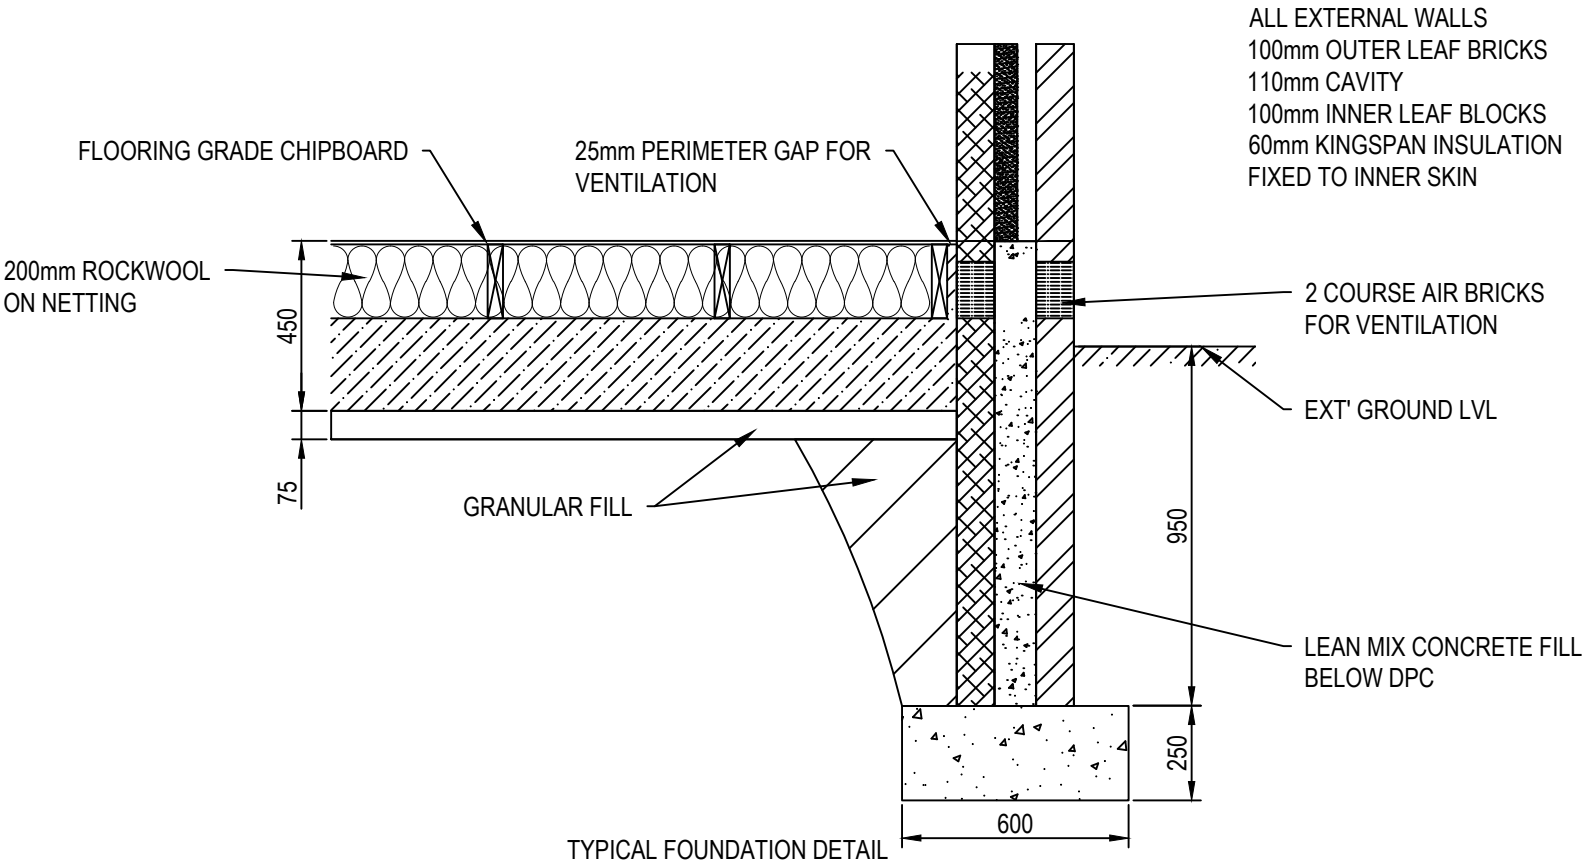

Project:		
PROPOSED EXTENSION AT 1 ORCHARD VIEW, GRESFORD		
Drawing Title:		
FLOOR JOIST LAYOUT PLANS AND TYPICAL FOUNDATION DETAIL		
Date:	Scale:	Drawing No:
18.05.21	AS INDICATED	9
DO NOT SCALE FROM THIS DRAWING		