


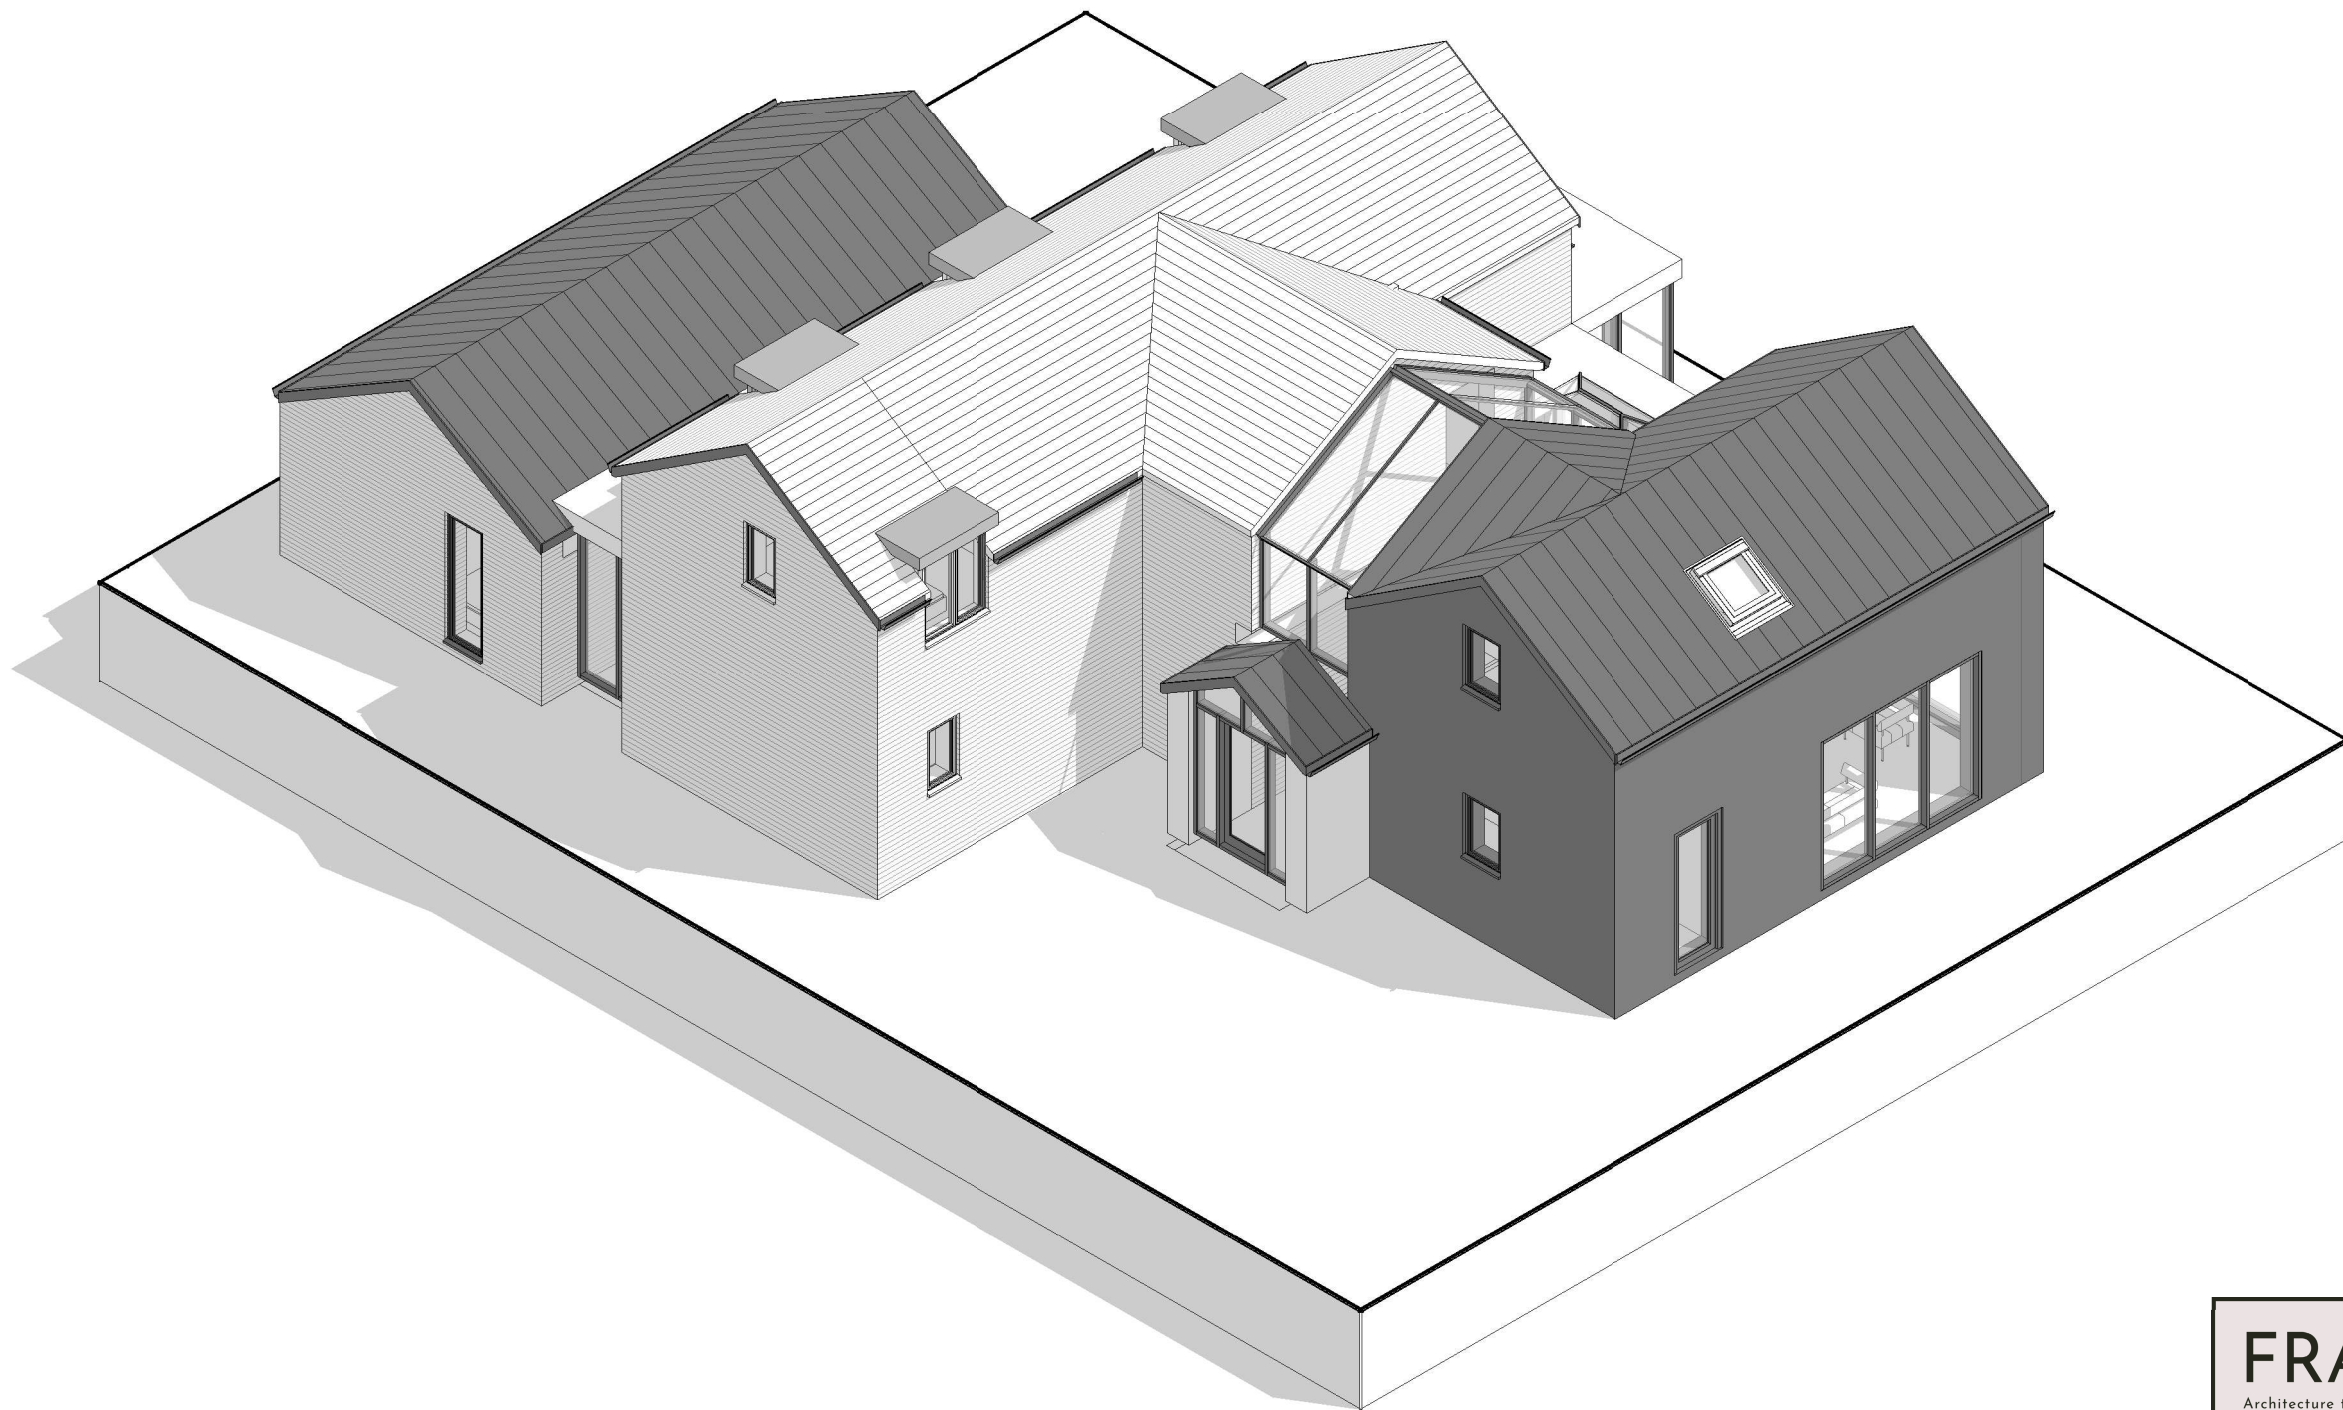

FRAME
Architecture to frame your lives

36 Plas Tirion, Johnstown,
Wrexham LL14 1UR
07543968690
geraint@weareframe.co.uk
www.weareframe.co.uk
facebook.com/frame.architect
instagram.com/we_are_frame

Project: Yew Tree Cottage, Sun Lane

Title: 3d View (front)

Scale @ A3: Author: GE Date: 25.03.21

Project Ref: 20-24 Drawing No: A602 Rev. -