


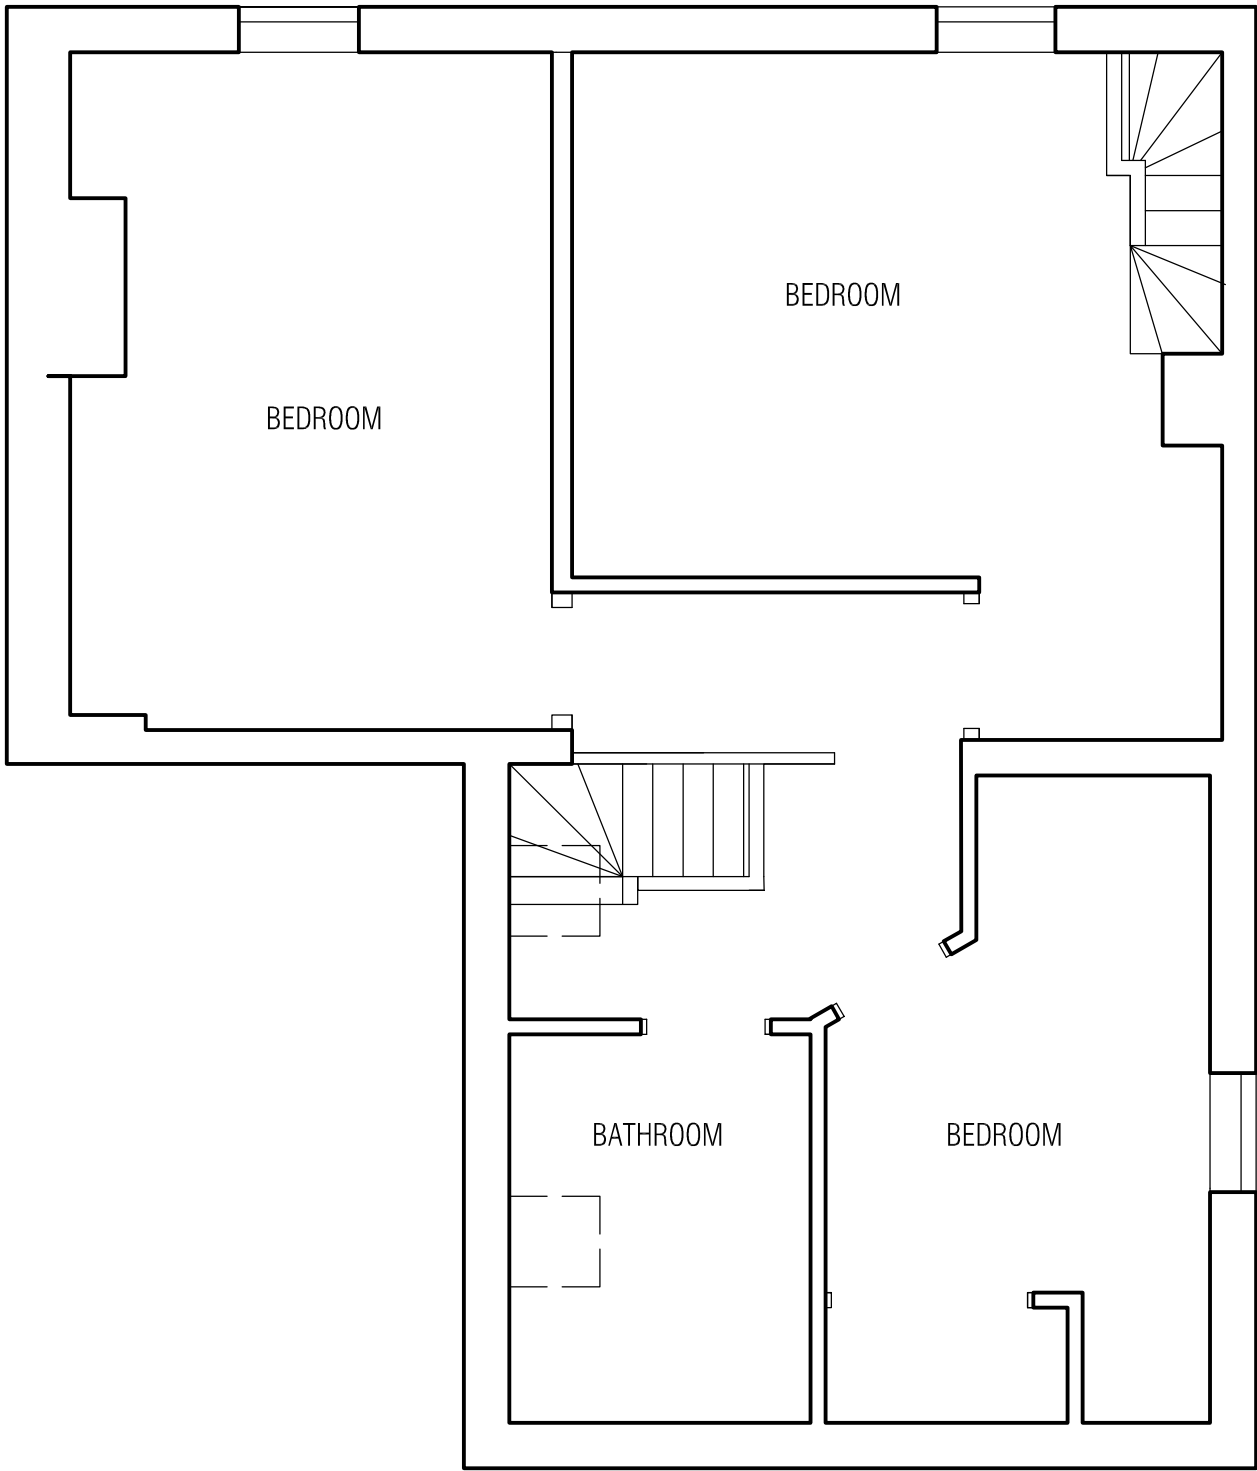

FIRST FLOOR PLAN

© COPYRIGHT. ~~DO NOT SCALE~~ CHECK DIMENSIONS ON SITE. REPORT ANY ERRORS OR OMISSIONS TO ARCHITECT. PLANNING PURPOSE ONLY

Parry Davies Architects.		Chartered Architects.			
PROJECT TITLE	THE LODGE LLANNERCH PANNA PENLEY				DATE
					APRIL 2021
DRWG. TITLE	EXISTING FIRST FLOOR PLAN				SCALE
					1:50@A3
					DRWN
					RSG
					CHK
					REV
Studio 55:20 North Wales Buisness Park Abergele LL18 7LJ		DRWG. NOS.			
		20.6179/2			
		Tel:01745 585517 E-mail: PDPArchitects@aol.com			