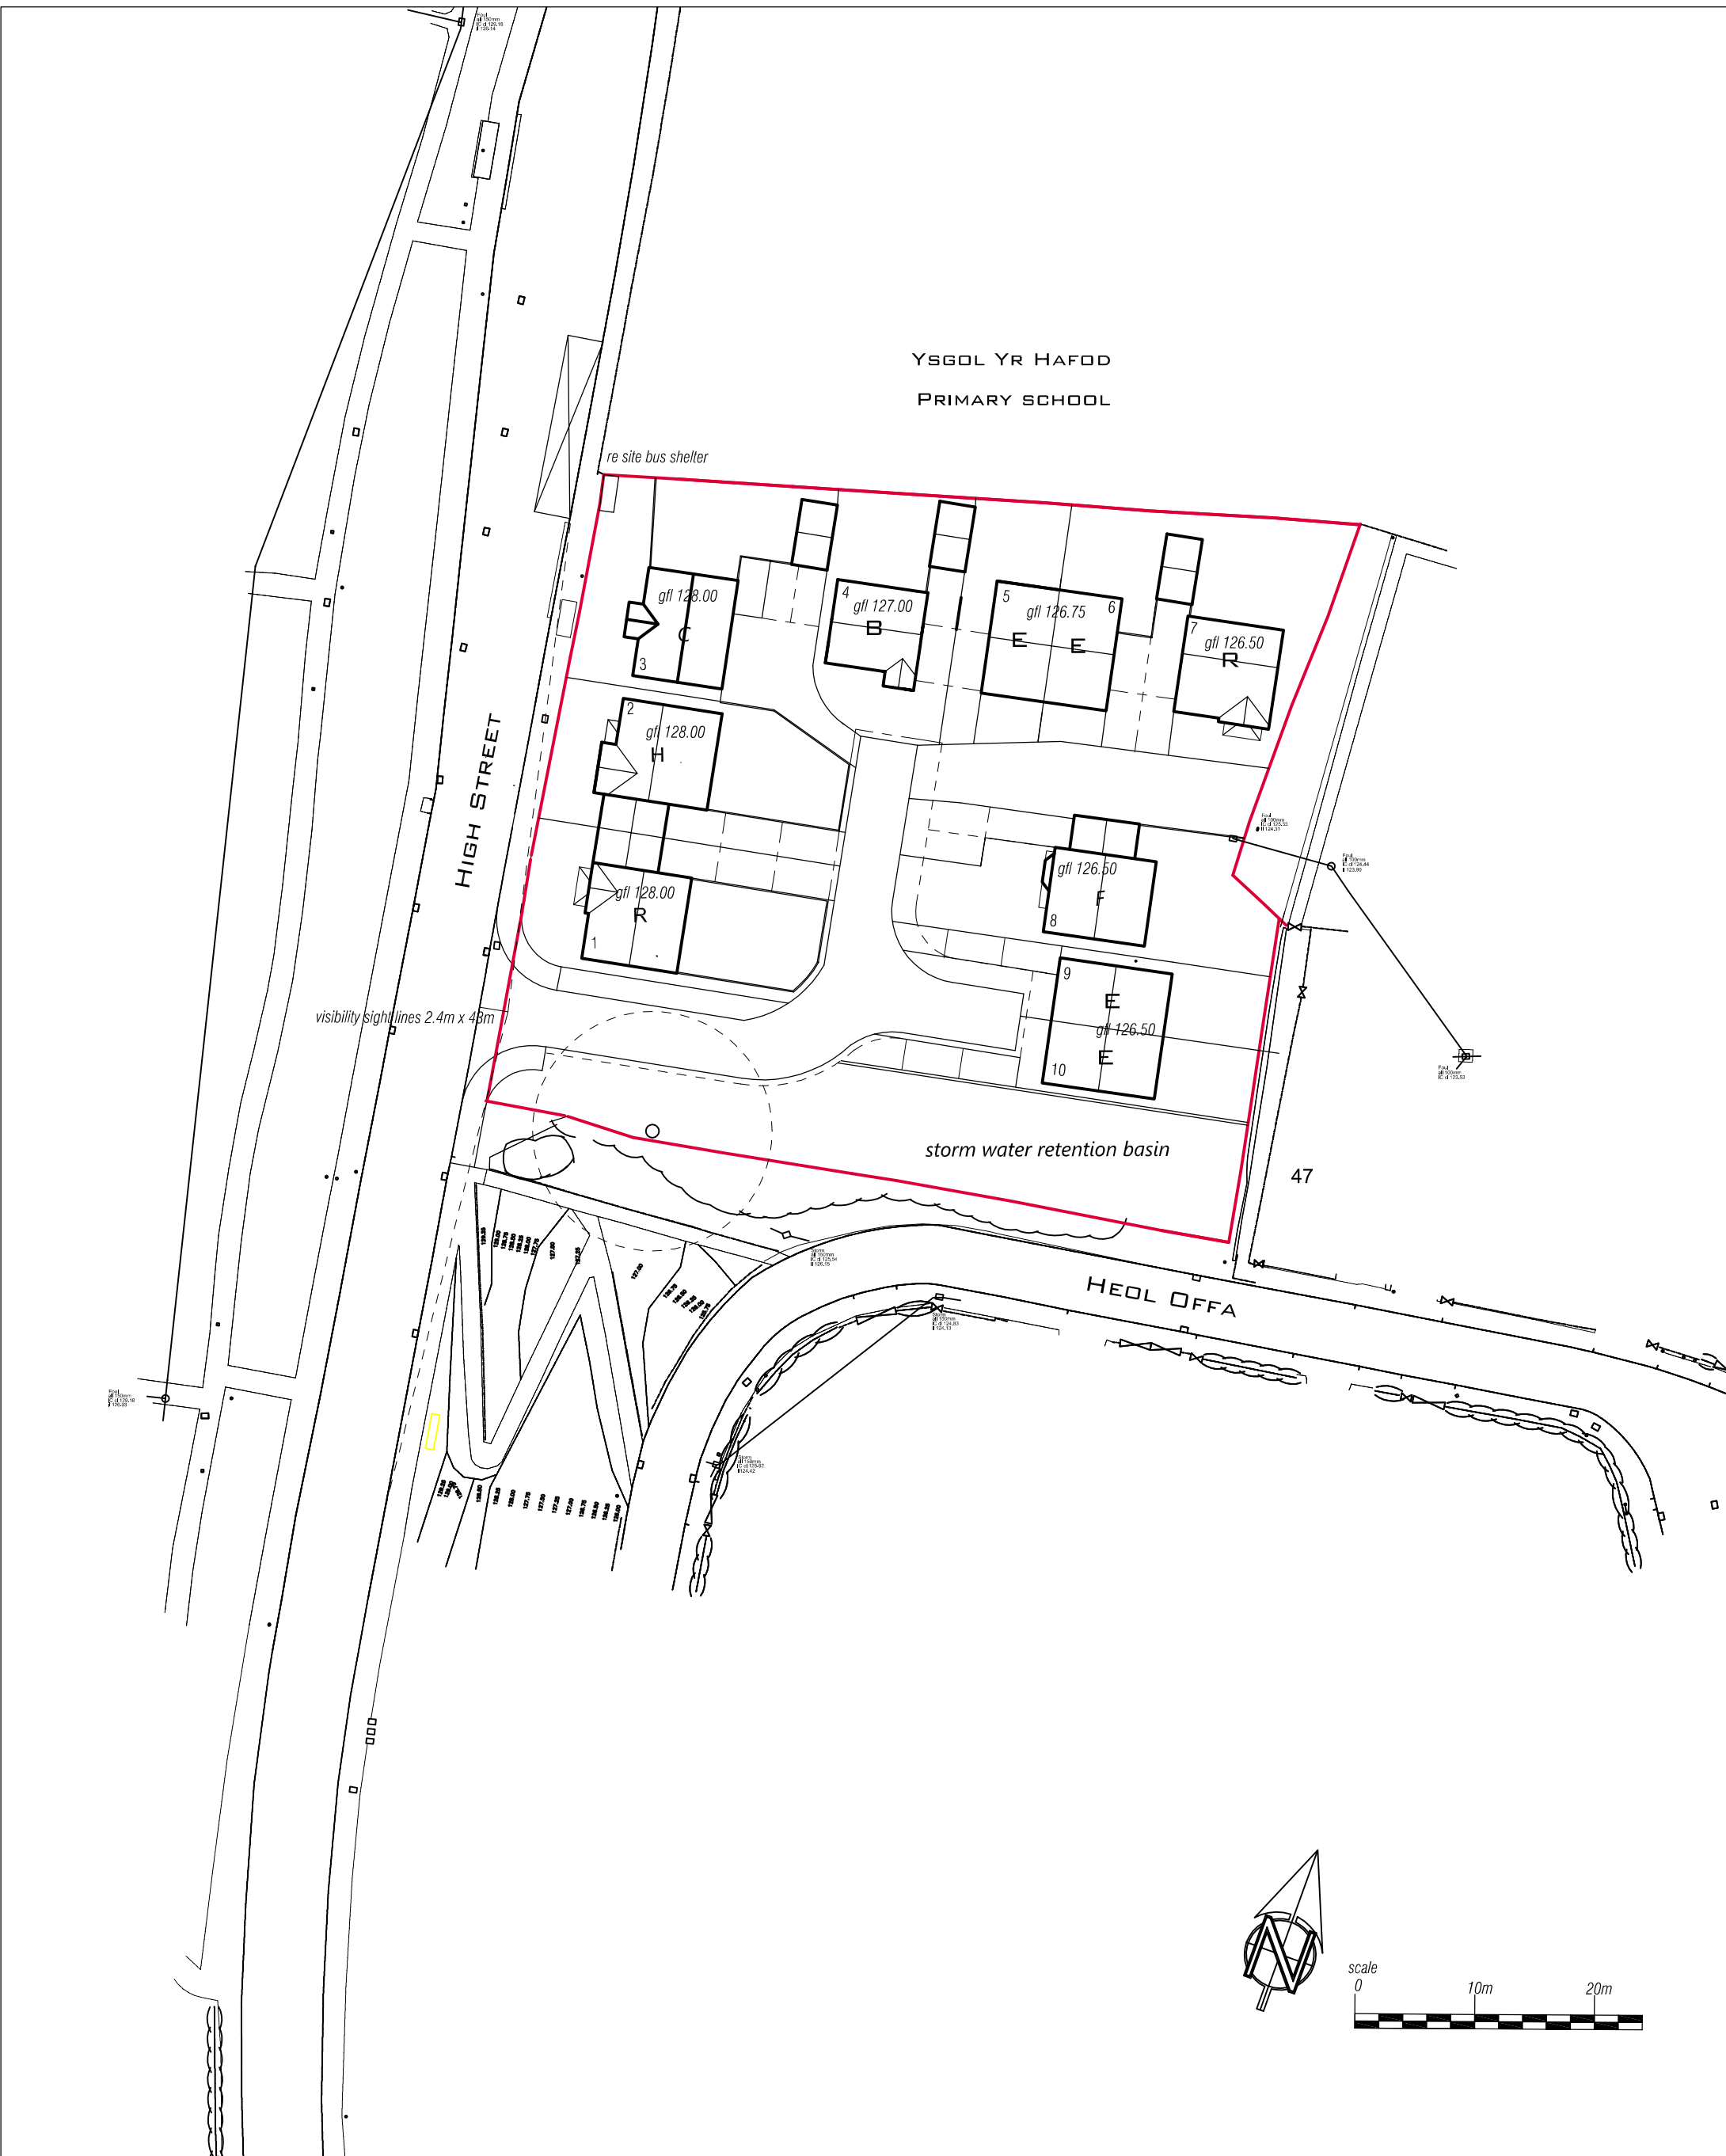


Parry Davies Architects.		Chartered Architects.			
PROJECT TITLE	LAND AT JOHNSTOWN	DATE MAY 2021	SCALE 1:500 @ A3	DRWN RSG	CHK
DRWG. TITLE.	SITE LAYOUT PLAN C	DRWG. NOS. 19.5991/1			REV D
Barclays Buildings, High Street, St Asaph, LL17 ORF		Tel: 01745 585517 Fax: 01745 582162. E-mail: PDPArchitects@aol.com			