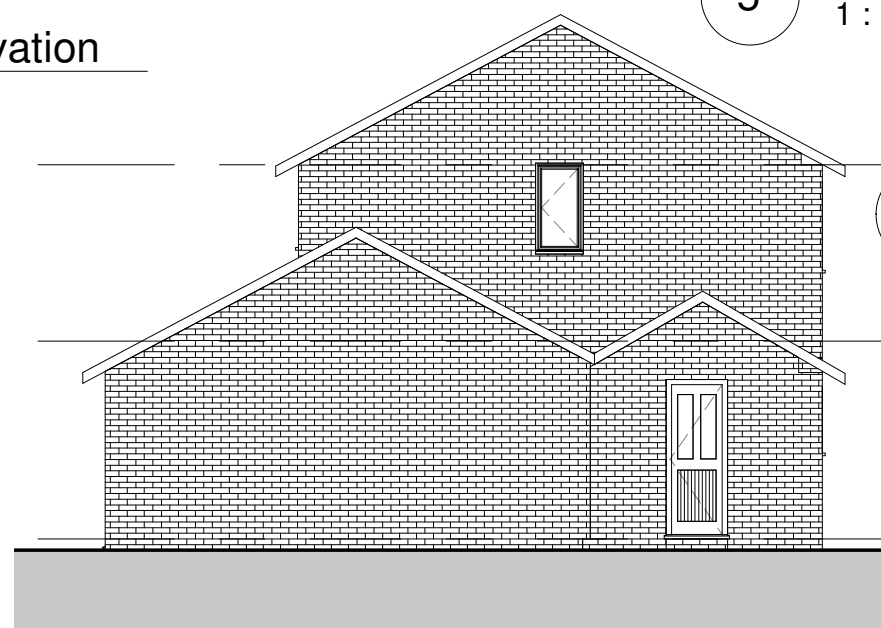
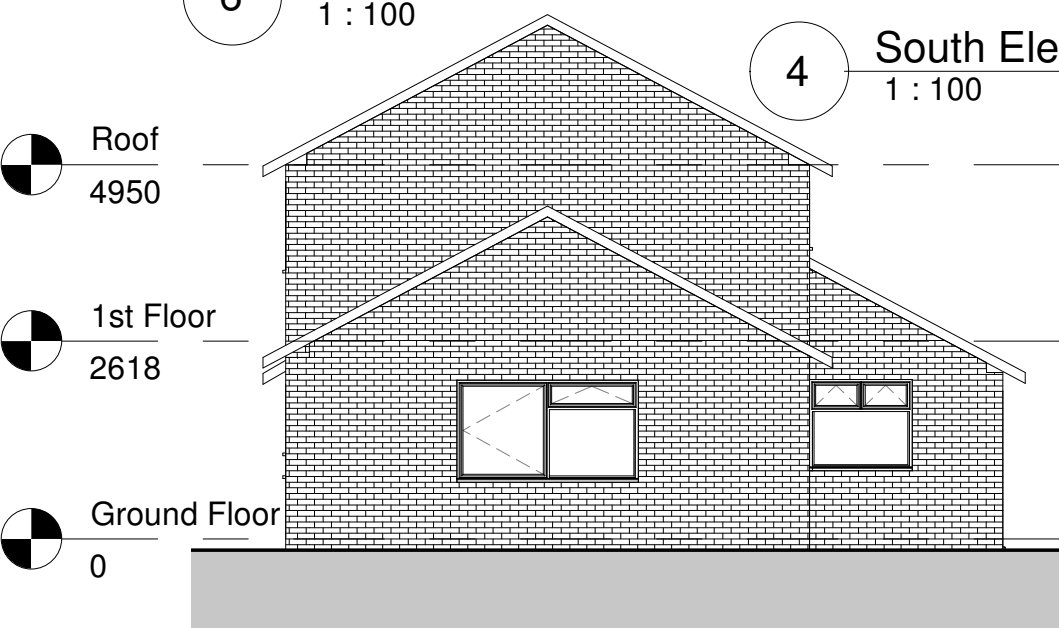
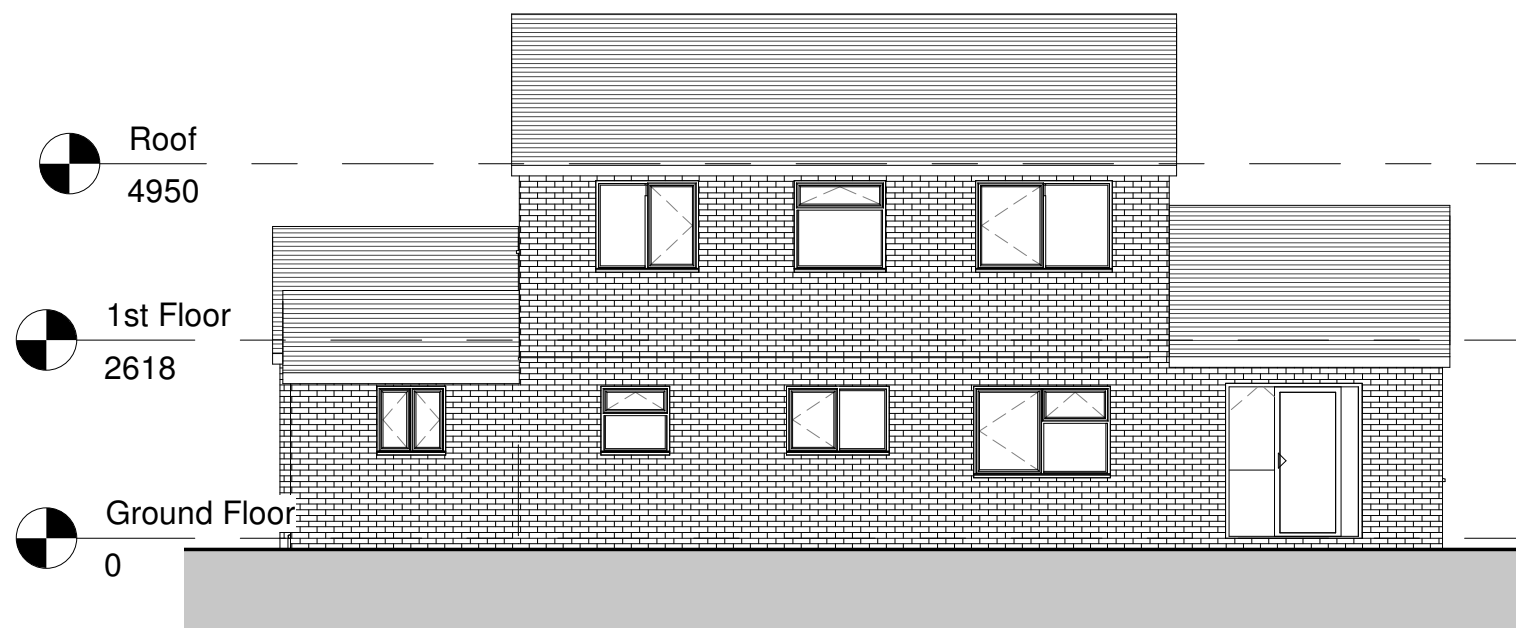
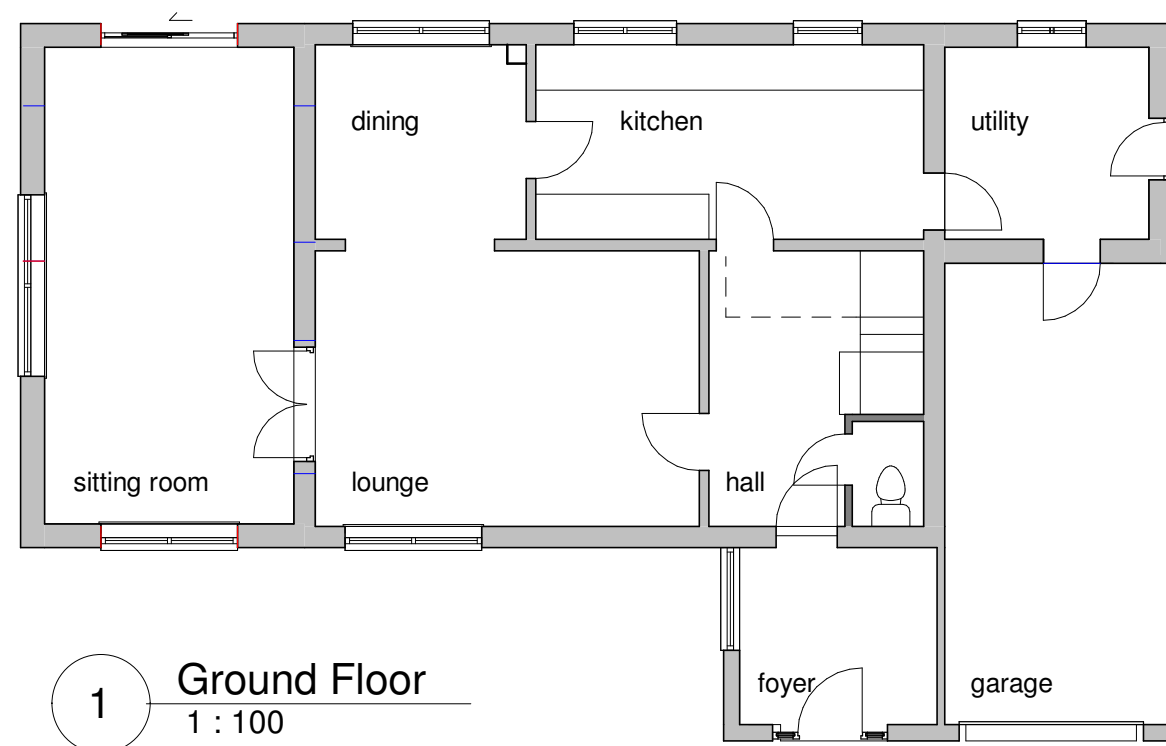
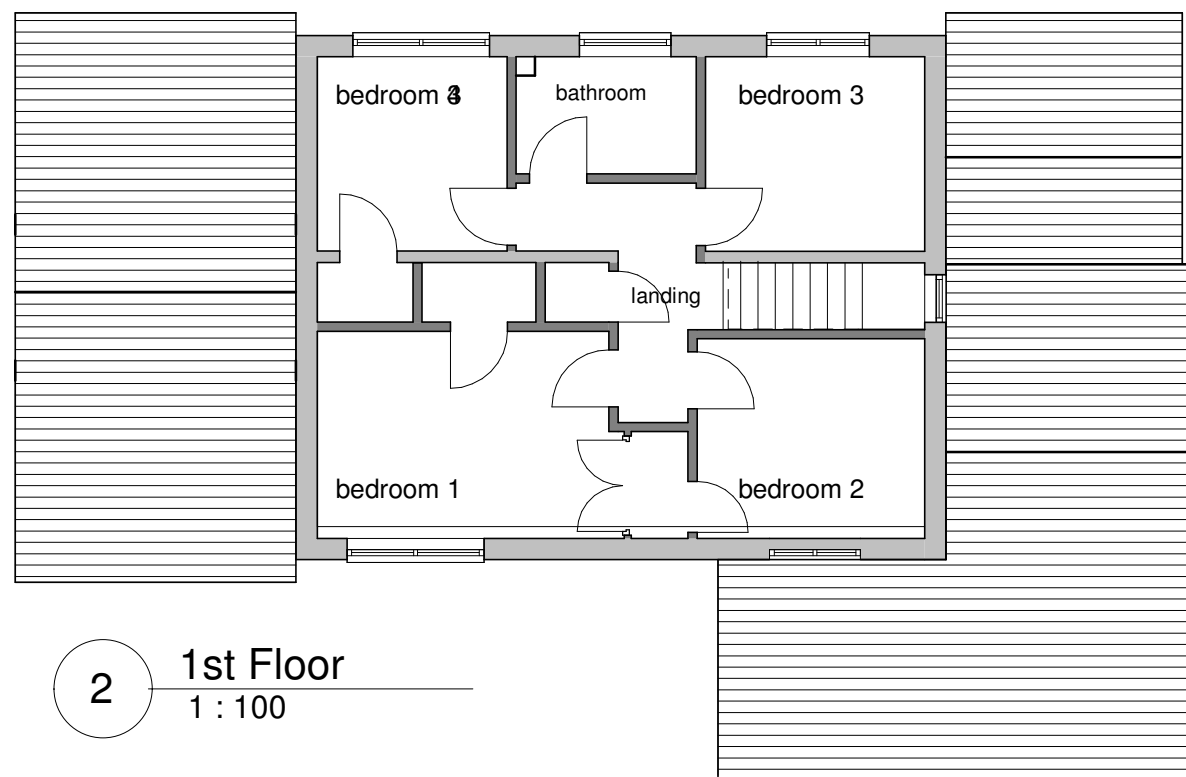


M and K Cook
Proposed Extension at Ty Caed
Broad Lane, Rossett LL12 0ES

Barkitects
June 2021

O3a
Plans and Elev
(as existing)