


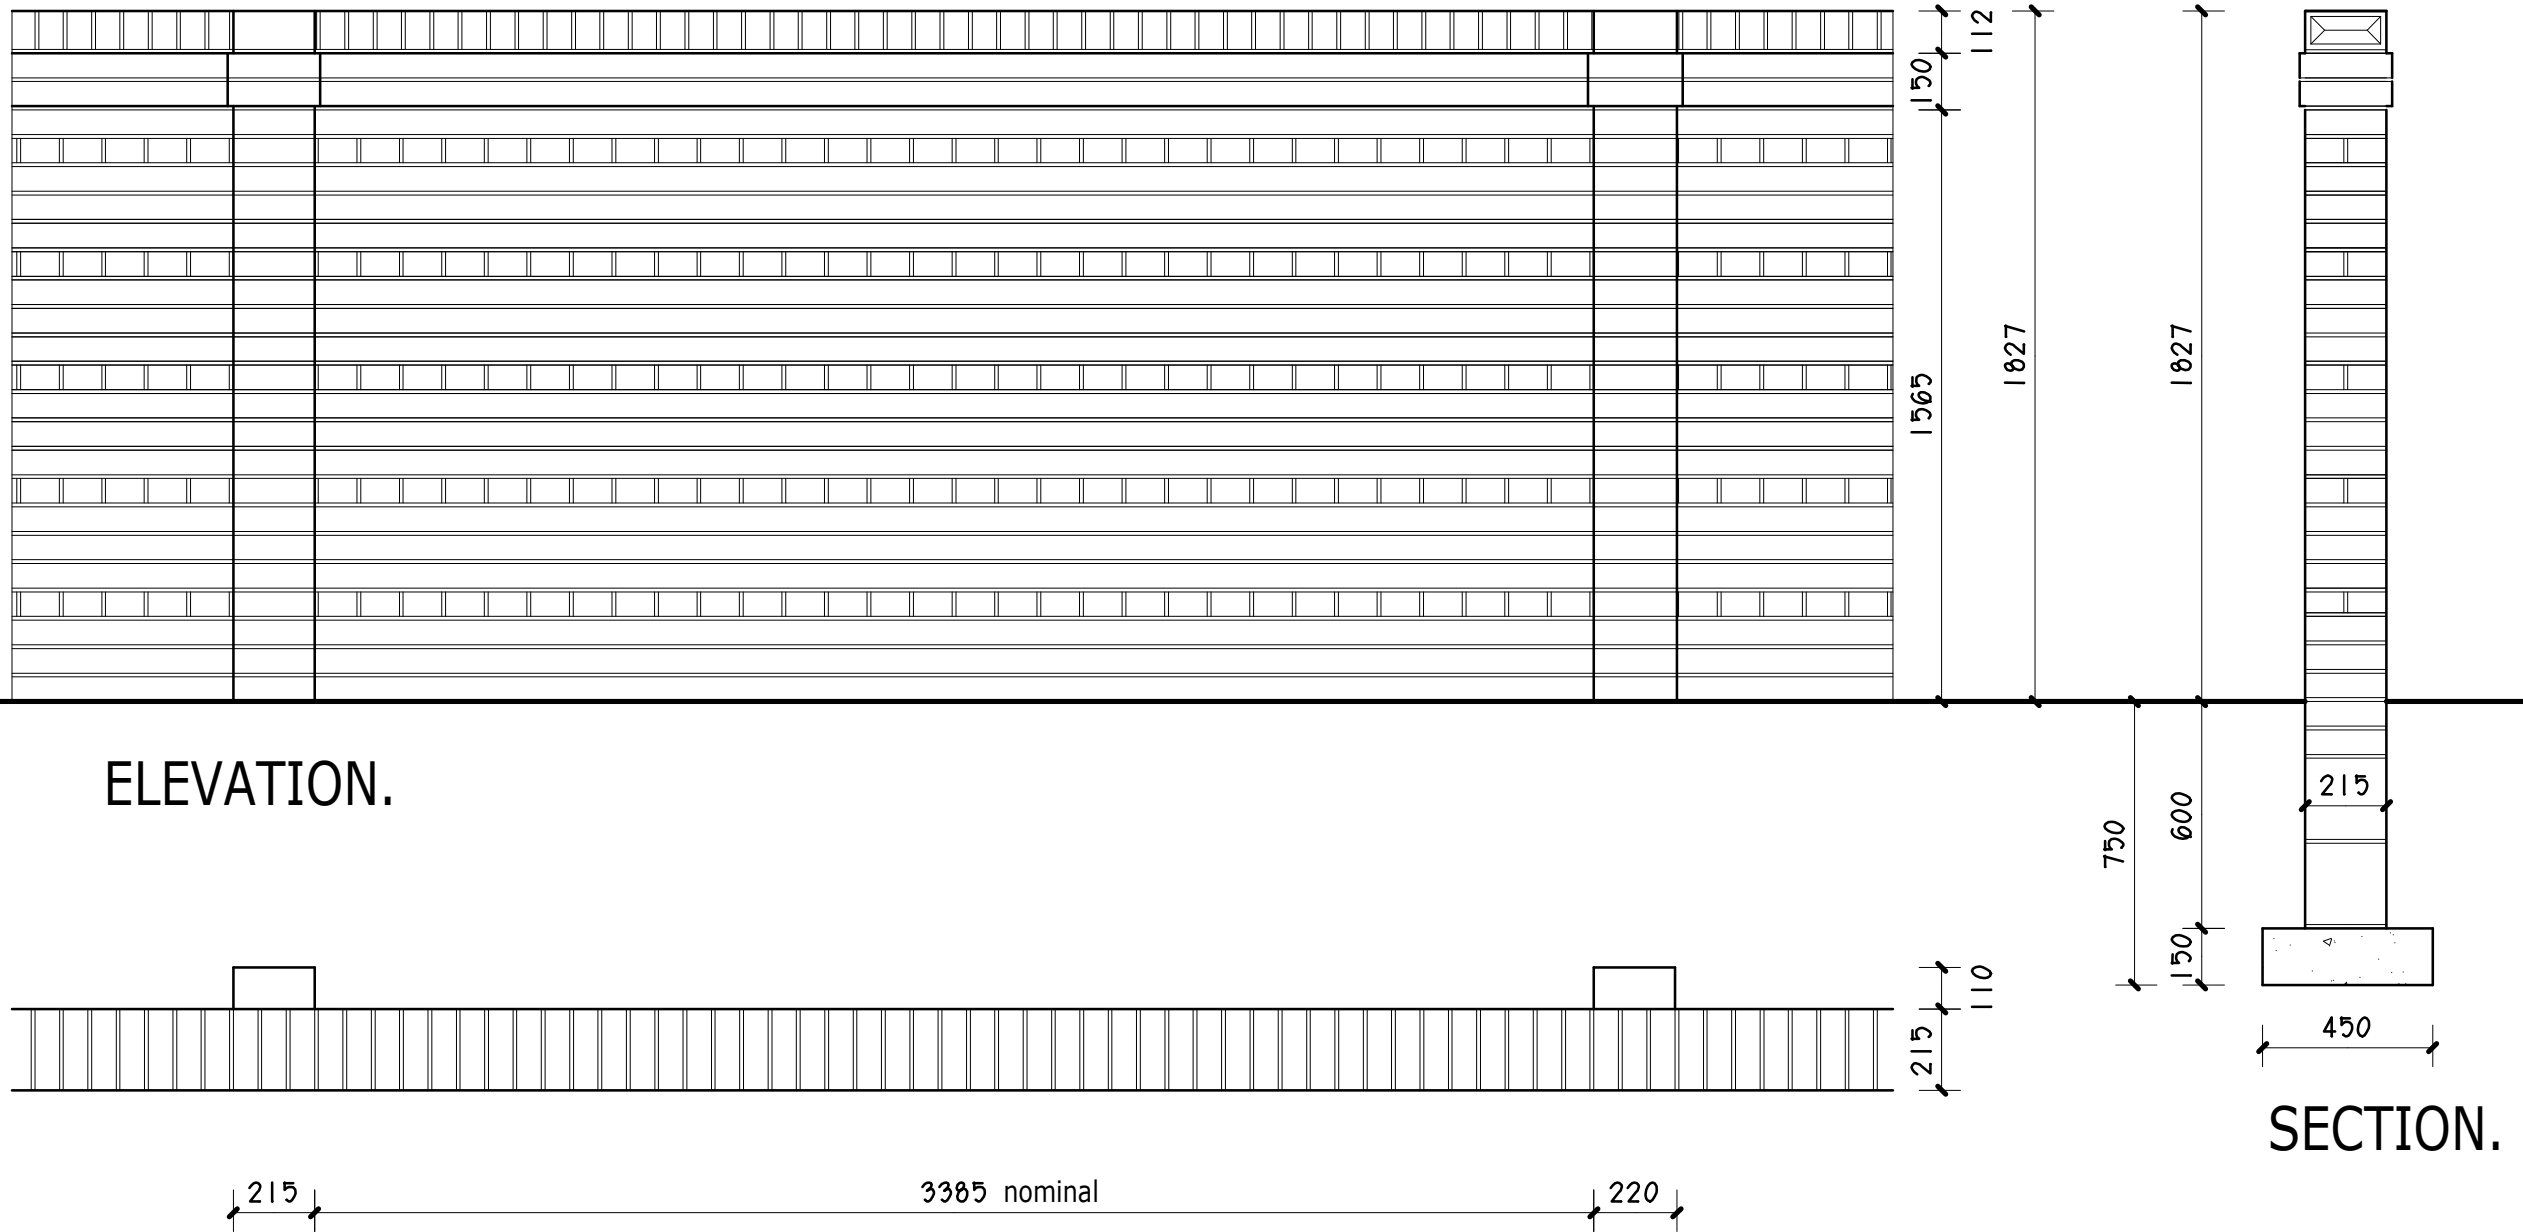

SECTION.

PLAN.

Screen brickwork garden walls to positions indicated on the site layout plan to Plots 1, 5, 10, 11, 13 and 90. Walls to dimensions indicated out of facing brickwork to match dwellings with Class B engineering brick-on-edge detailing as indicated to oversailing courses and brick-on-edge to top of wall. 3-courses of Class B engineering brick also to be used above trenchblock as indicated. Walls to be 215mm wide. Walls to be built off 450mm wide x 150mm deep concrete strip foundations which are to be cast on to suitable load-bearing strata and at a minimum of 750mm below finished ground level. Provide concrete trenchblocks below ground prior to laying 3No. course Class B engineering brickwork with 1No. course minimum above ground level prior to laying clay facing brickwork in English Garden Wall Bond, ie 3No. courses in stretcher bond with every 4th course in header bond to tie 2No. leaves together. Supporting pillars to be provided to the "garden side" of the walls only.

EDWARDS
— HOMES —

Project.
PROPOSED RESIDENTIAL
DEVELOPMENT on land at
THE NORTHERN QUARTER,
GLYNDWR UNIVERSITY,
PLAS COCH ROAD,
WREXHAM, LL11 2BZ.

Title.
PROPOSED BRICKWORK
SCREEN WALL.

Drawing No.
10408.14.dsj

Date.
April 2021.

Scale.
1:20@A3.

D.S. Jones & Co.

Architectural & Planning
Consultants.
The Studio,
26, Prospect Drive,
Coedpoeth, Wrexham, LL11 3PE.
Tel : 01978 750195 / 07880 874522.
E : dsjonesandco@live.co.uk