
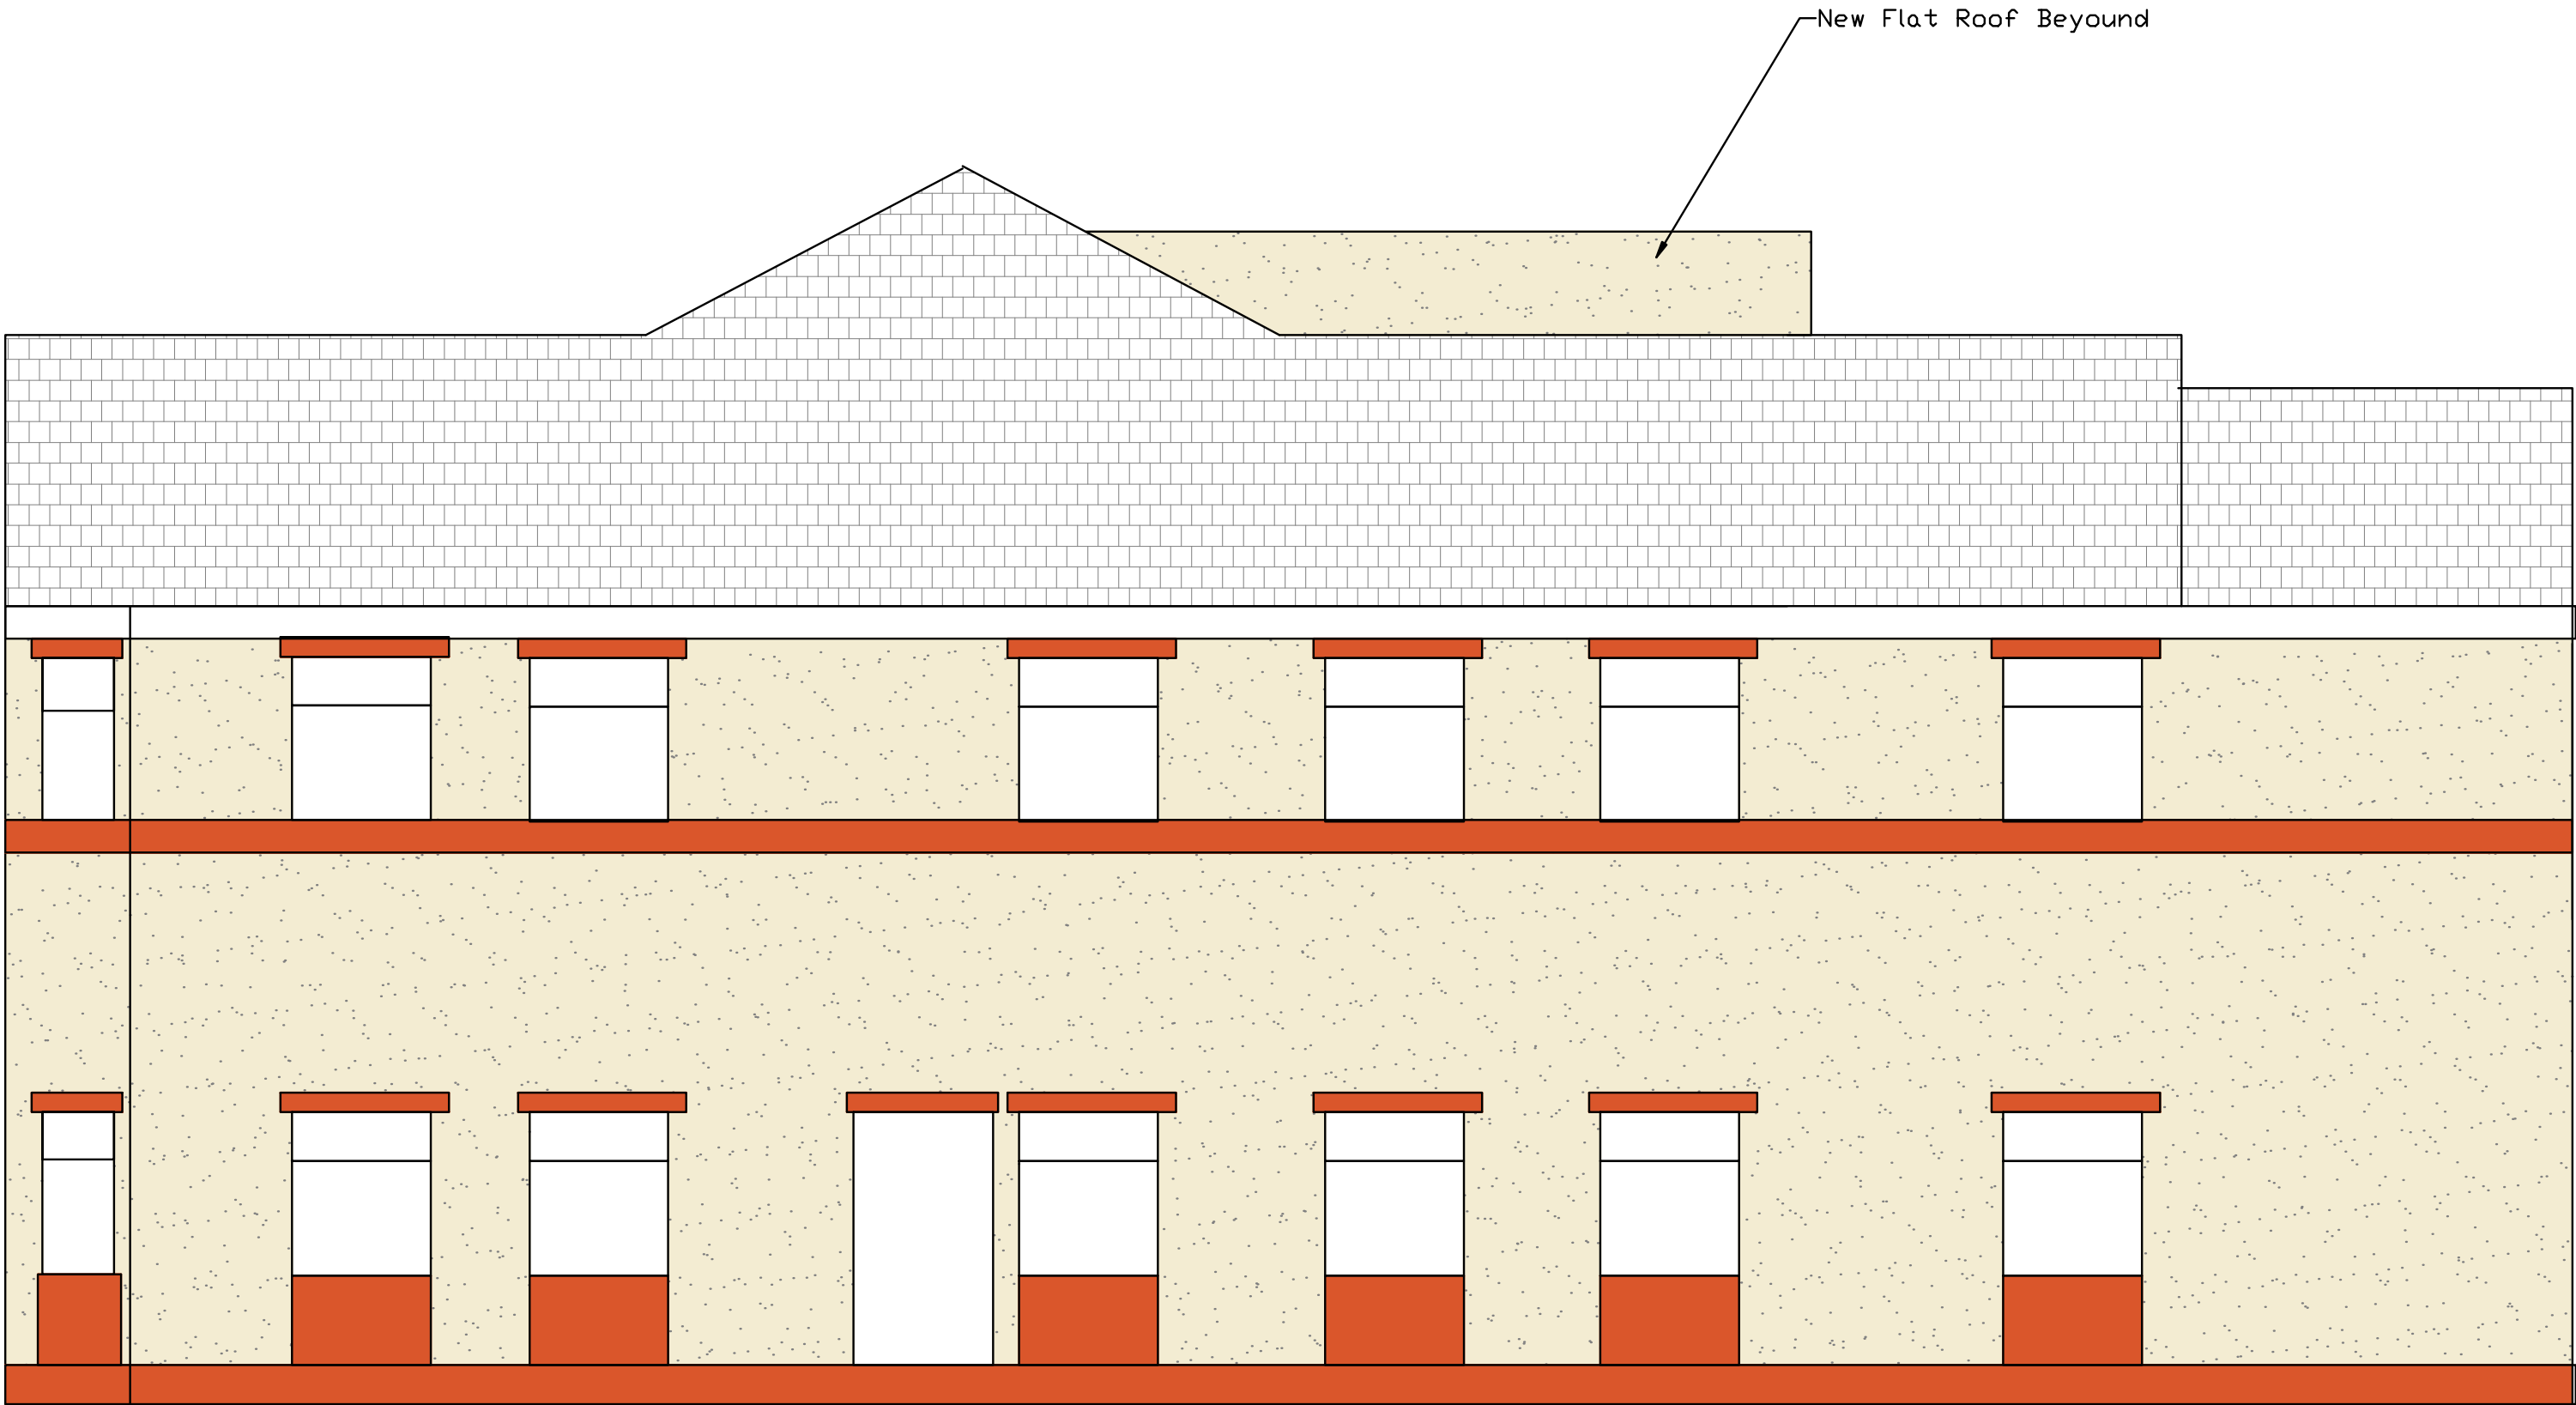


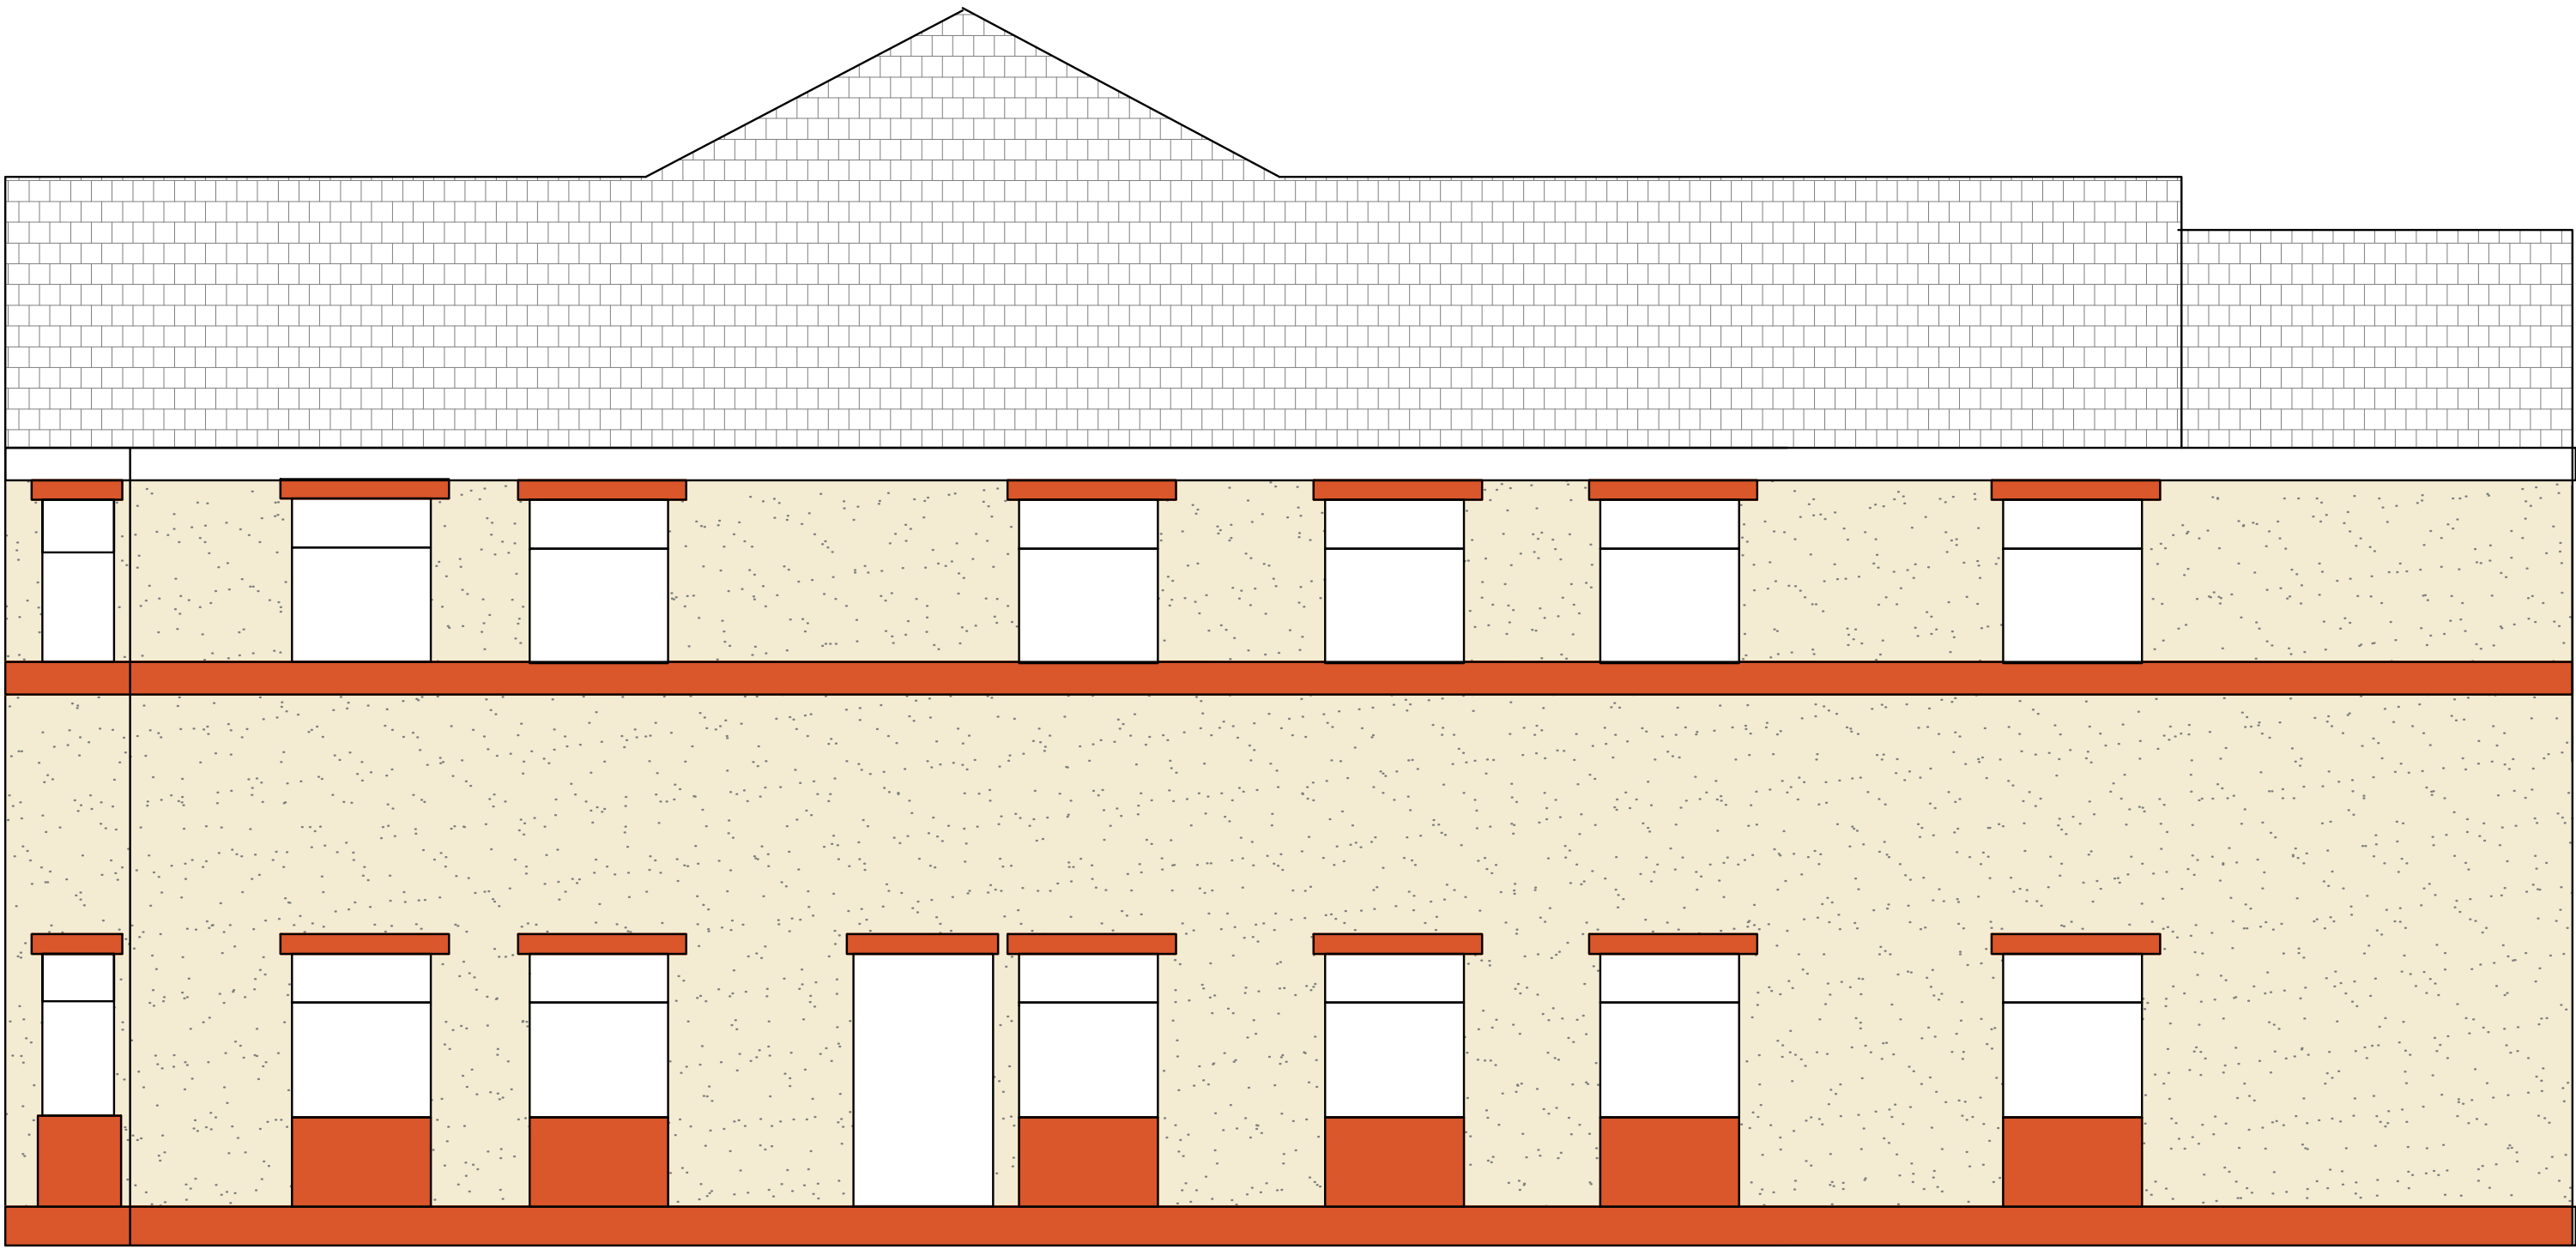

- -						HA -
REV. AMENDMENTS						MG -
						BY DATE
SCALES @A1 Print	JOB NO.	DRAWING NO.	REV.	DRAWN	CHECKED	DATE
1:50	U1242	112	A	MG	HA	March 21

DRAWING PROJECT	Hamilton House Llay
	Right Hand Side Elevation-Existing & Proposed

CLIENT	Best Companies

H. A. Structures Ltd.

Consulting Engineers

12 Rockcliffe Mold Flintshire CH7 6SA Tel;01352 751058