

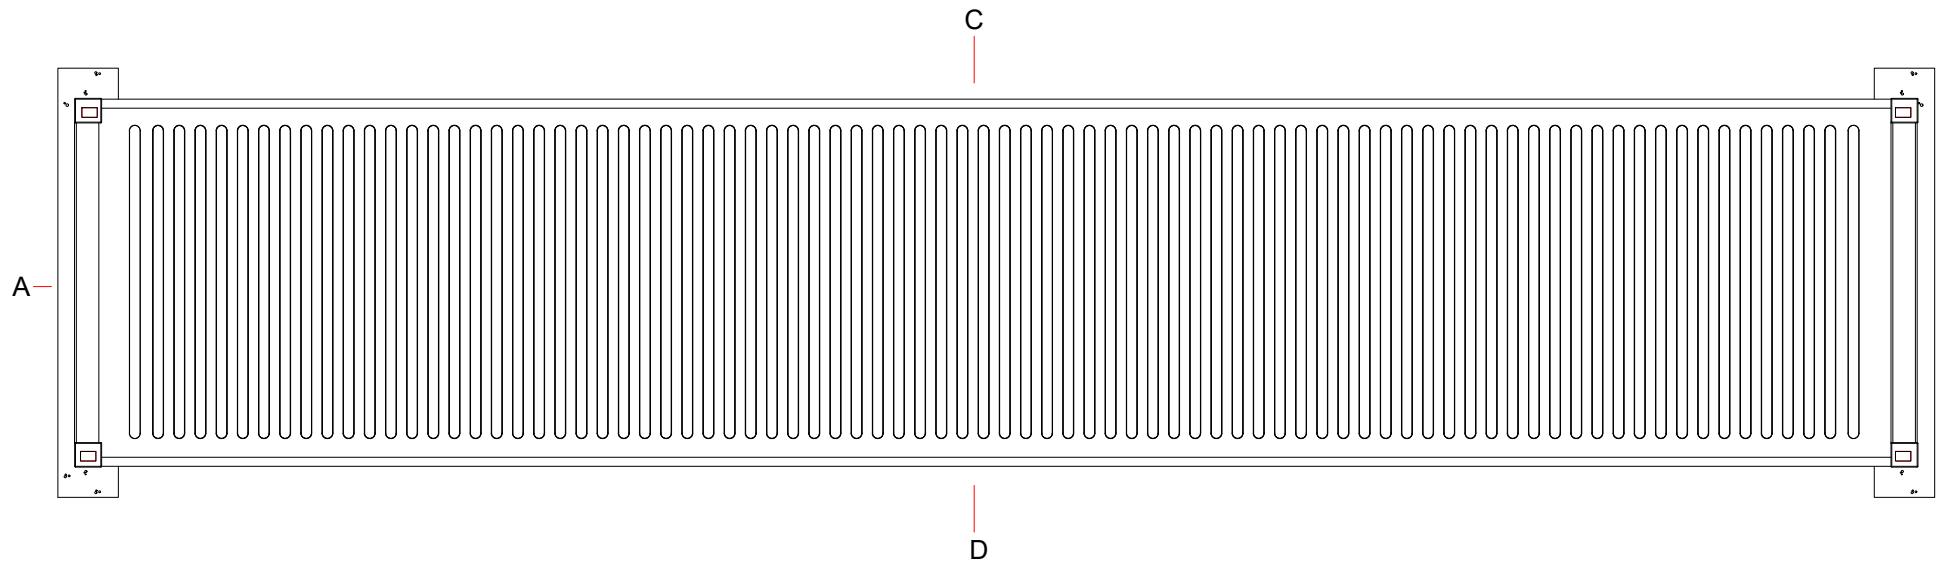
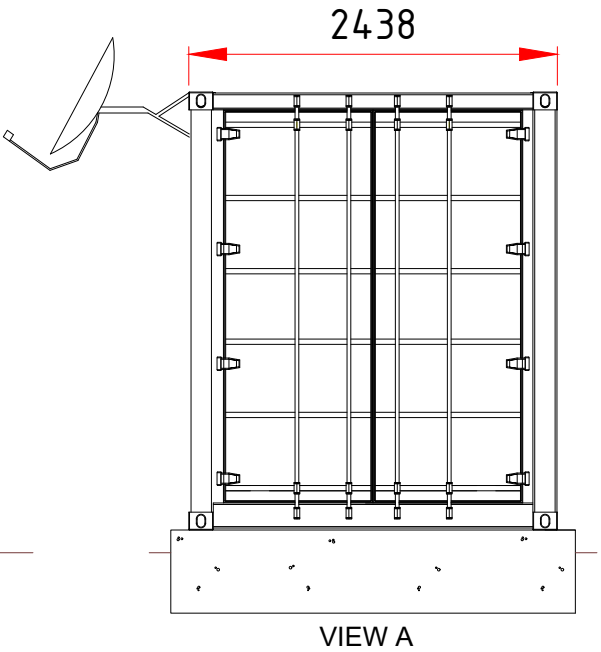
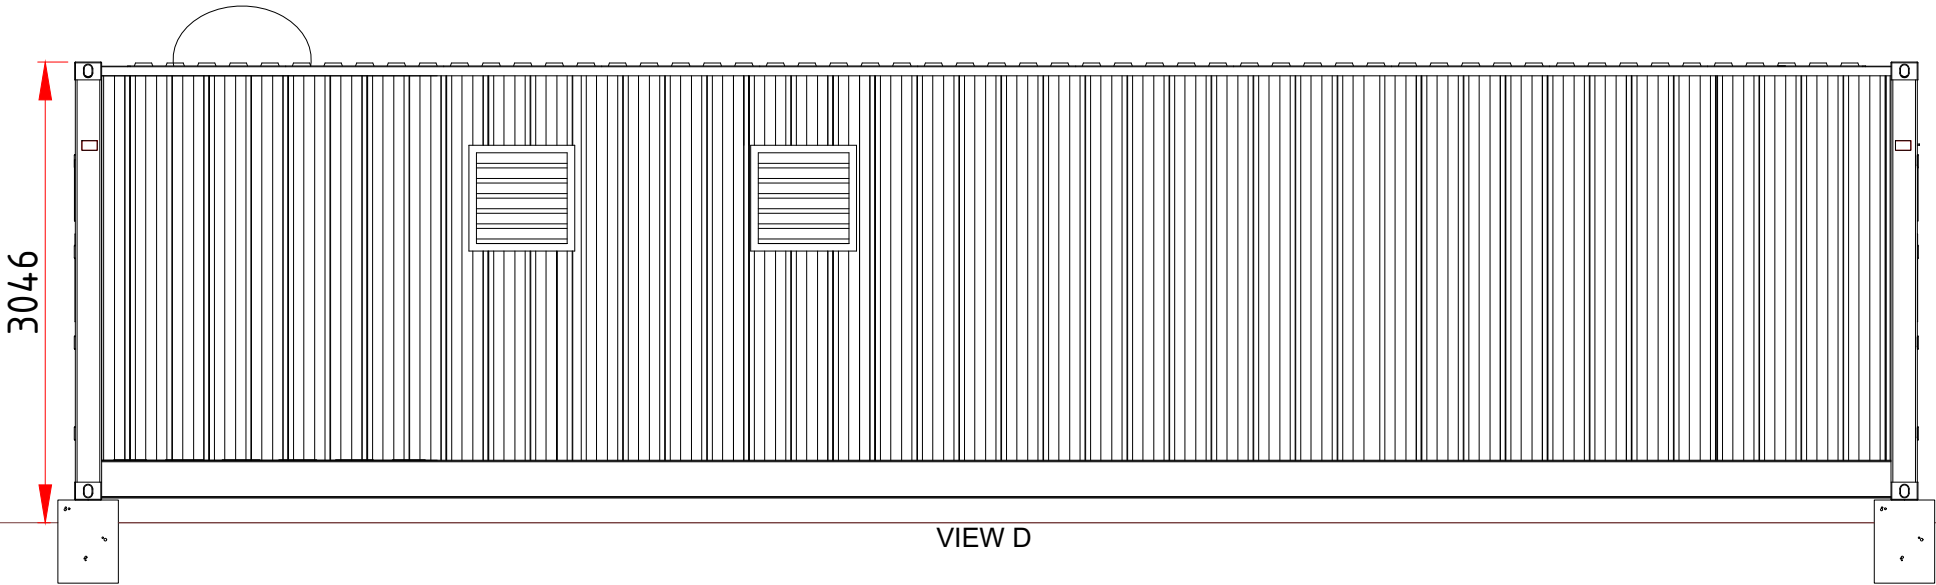


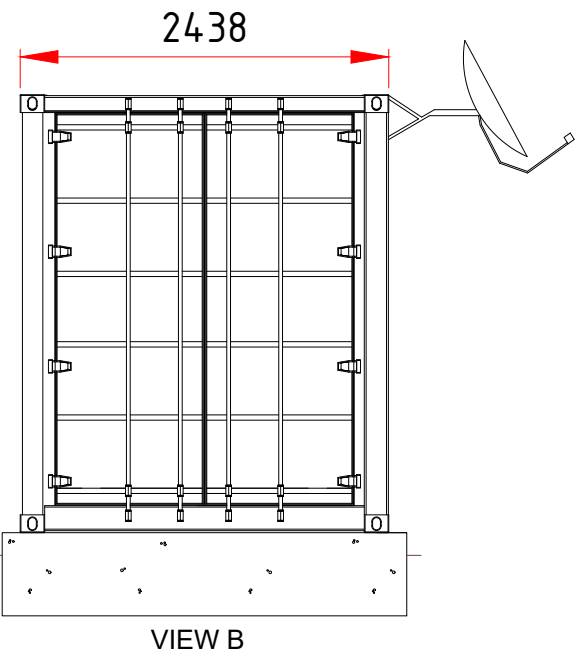

PLAN

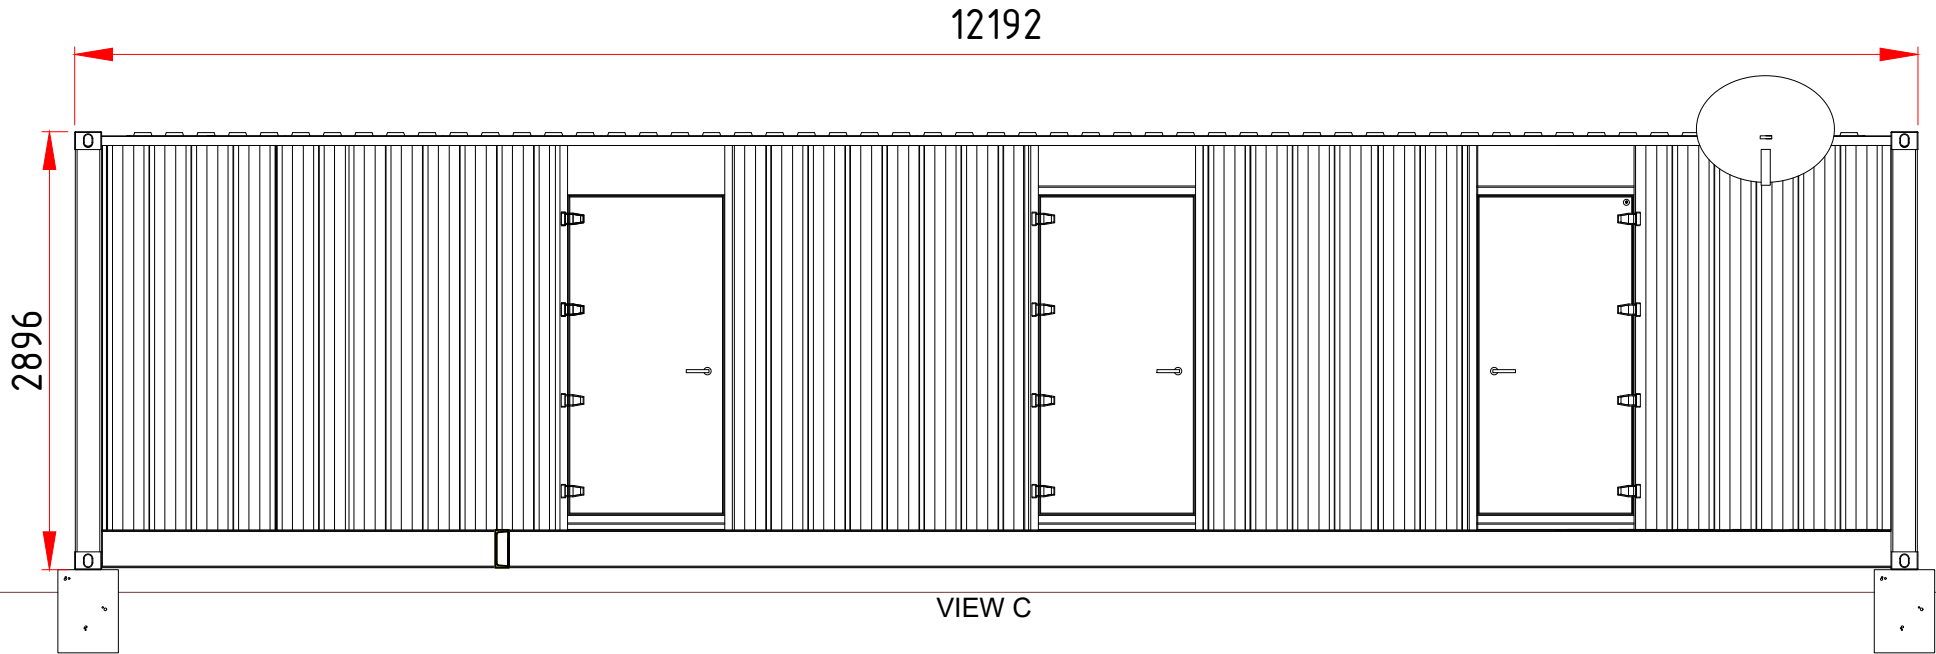

This drawing is the copyright of AXIS P.E.D Limited and may not be loaned, copied or reproduced in any way -or used for any offer, quote, tender or construction purposes without written consent of the company to do so

Follow any figured dimensions - do not scale for construction purposes. IF IN DOUBT ASK.

Revision History	Date

Chester Office: Well House Barns Brutton Chester CH4 5DH	South Manchester Office: Canella House 76 Water Lane Wilmslow SK9 5BB	axis
0844 8700 007 - www.axisped.co.uk		
client: PELAGIC ENERGY		
project: LEGACY		
drawing title: SWITCHGEAR CONTAINER		
date: May 2021	drawn by: SM	checked: PR
drawing number: 2658-02-007	status:	
scale(s): 1:50@A3	rev:	
planning environment design		