

Slurry Lagoon

Concrete

Steel frame portal shed

New Building


Clamp

Hardcore surface

Hardcore track



Lane End
Teddmore Road
West Felton
Oswestry
Shropshire
SY11 4ER
Tel: 06161 610317
Email: info@forgeproperty.co.uk

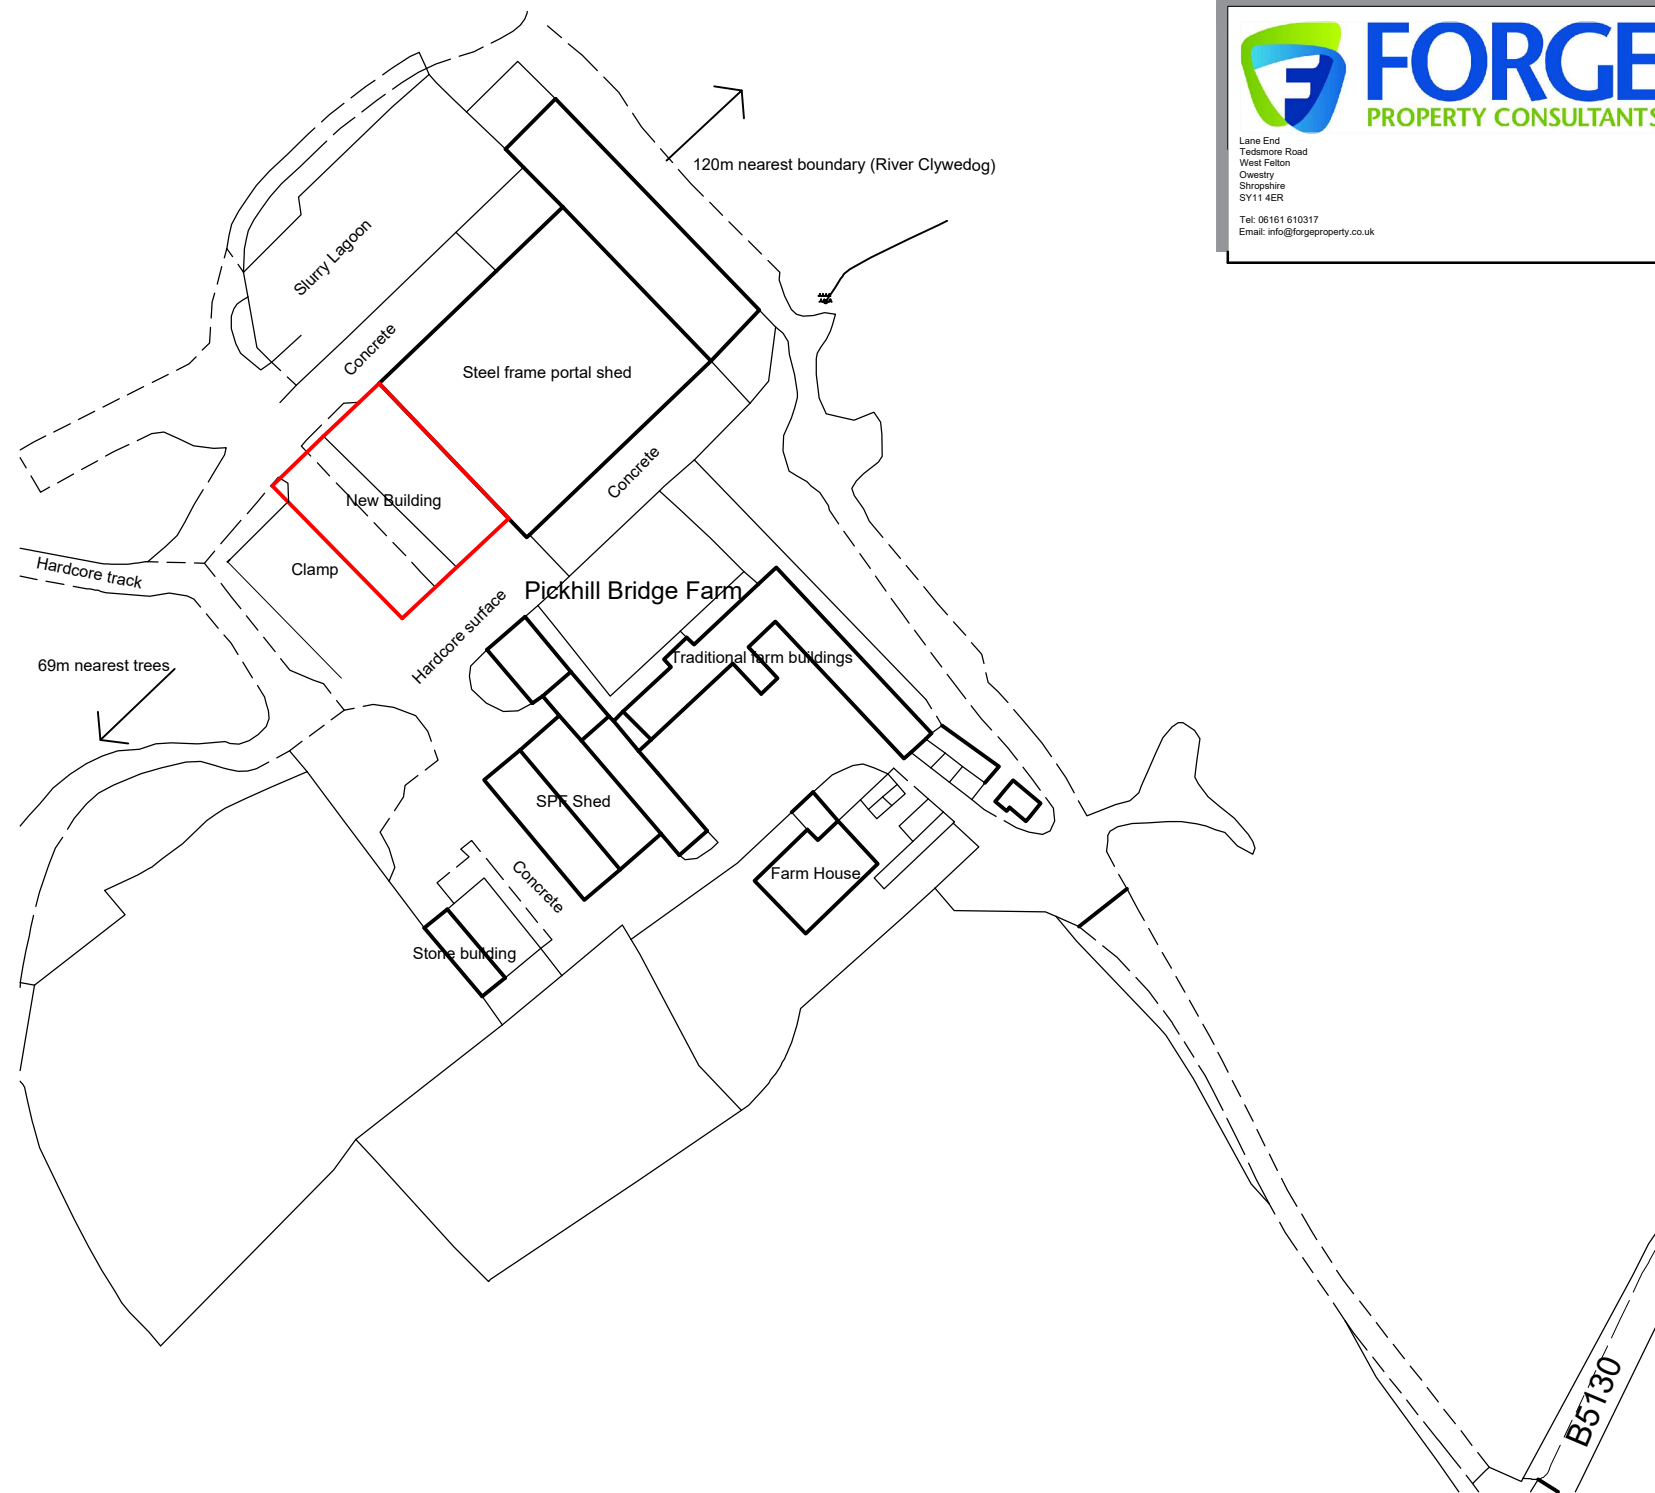

Project;
Pickhill Farm Proposed Agricultural Building

Title;
Location and Block plans

Scale (A3);
1:500 / 1:1250

Dwg No;
PHF-002

Date;
23/03/21

Revision;