

NOTES

Copyright: All rights reserved.
This drawing must not be reproduced without permission.
This drawing must not be scaled. Dimensions are in millimetres unless specified.

Masonry walls to be finished with Wetherby Thin coat Thru' colour render system colour TBC.

uPVC windows colour to be dark grey.


New bay to be clad with (walls and roof) Euroclad Veio standing seam in grey. On insulated carrier frame, Cement board substrate and SFS/timber frame.




Proposed Rear Elevation

Masonry walls to be finished with Wetherby Thin coat Thru' colour render system colour TBC.

New bay to be clad with (walls and roof) Euroclad Veio standing seam in grey. On insulated carrier frame, Cement board substrate and SFS/timber frame.

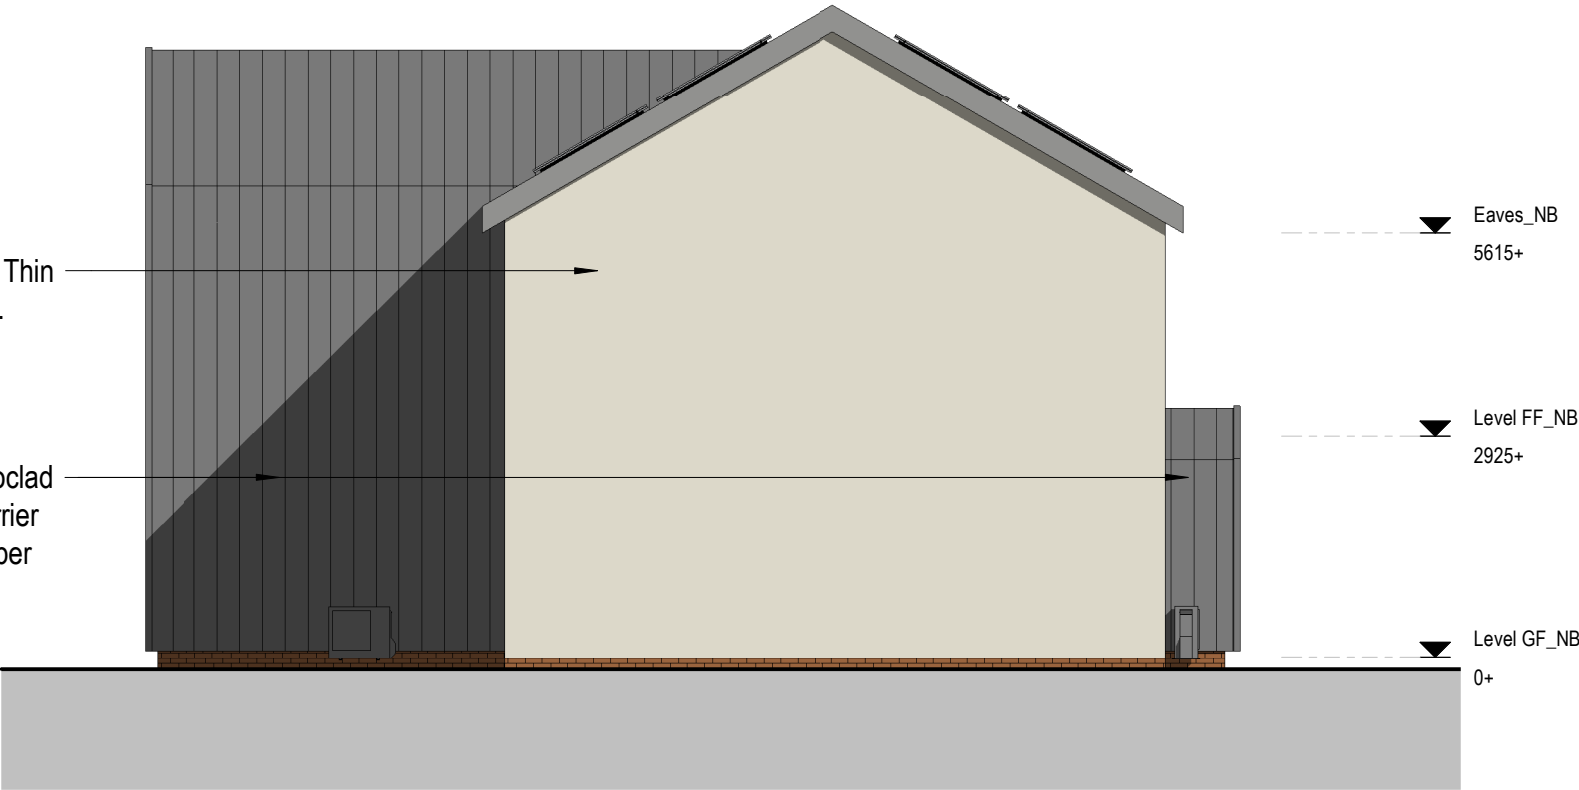

Side Elevation

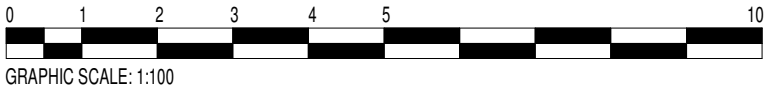

P3	04.12.20	Planning Issue	JH	DG
P2	04.09.20	Windows updated to Client's comments	JH	DG
REV	DATE	REVISION NOTE	BY	CHECK