


PLAN GRID NORTH

REV	REV NOTES	DATE

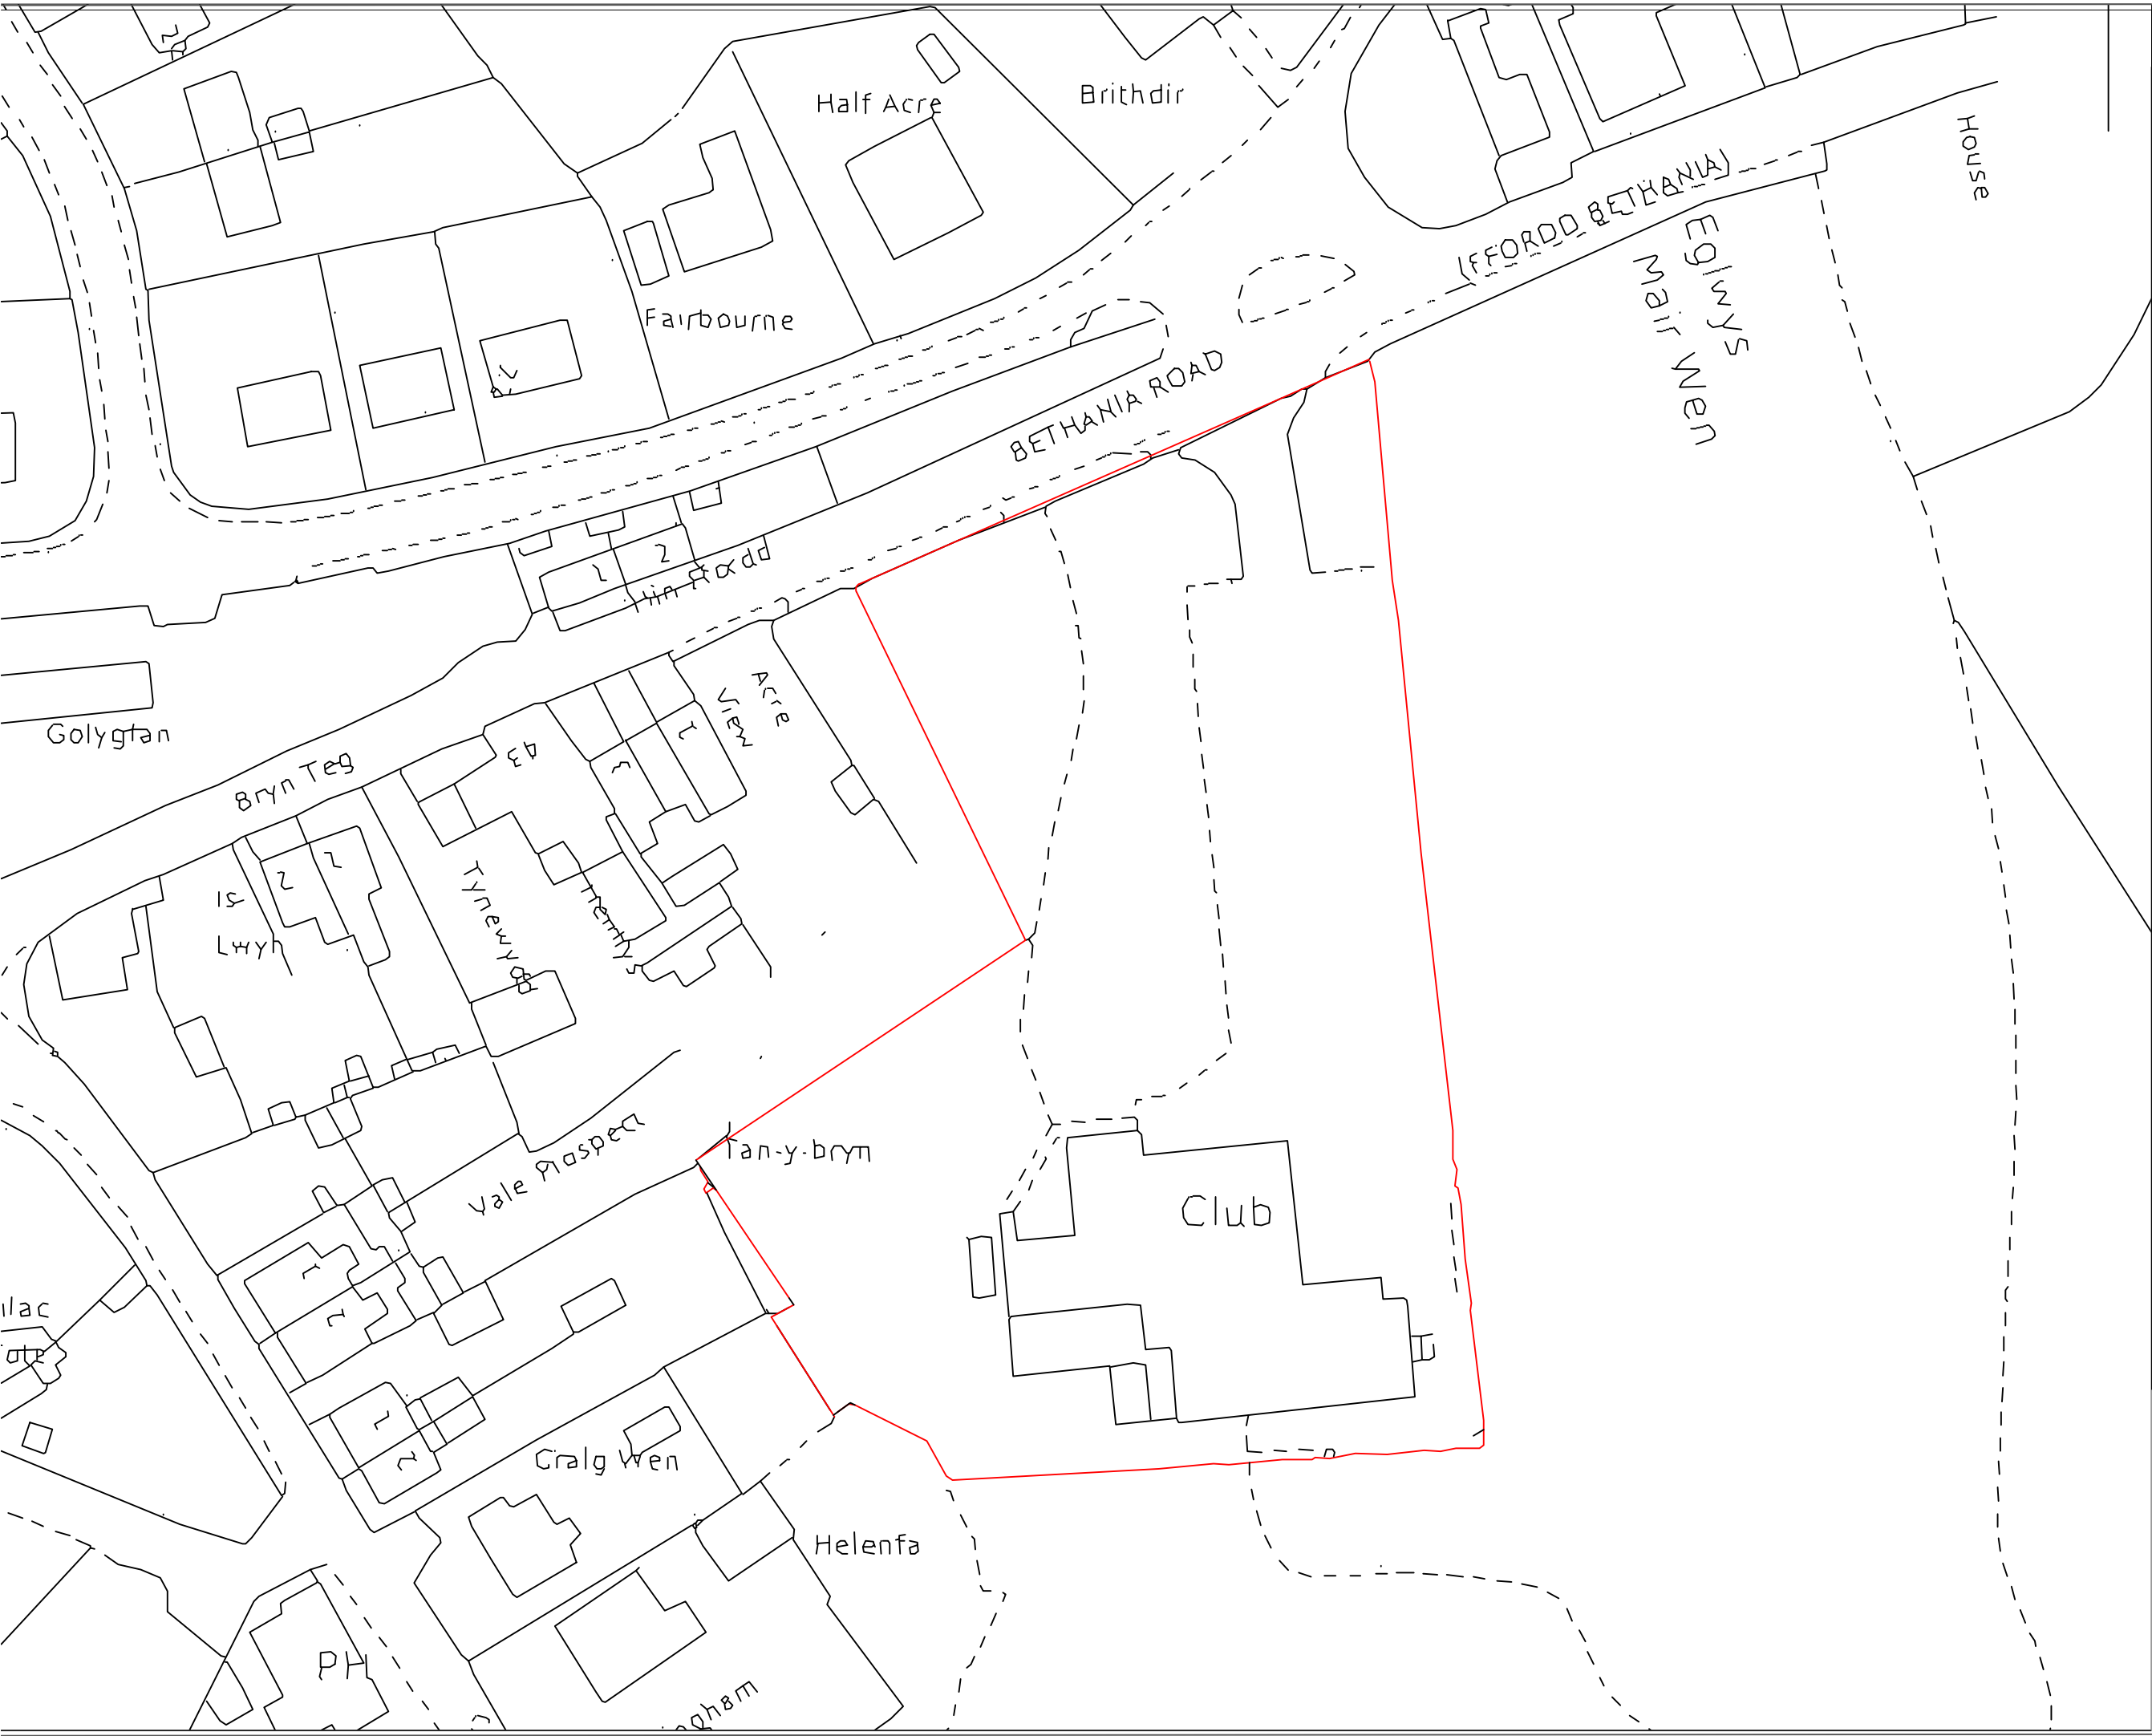

Info@jwc-ltd.co.uk

Client

Project Title
Acrefair Sports and Social Club

Scale 1:500 - A3	Date 11-05-2021	Job No 001
Surveyed J.M	Drawn J.M	Checked J.M